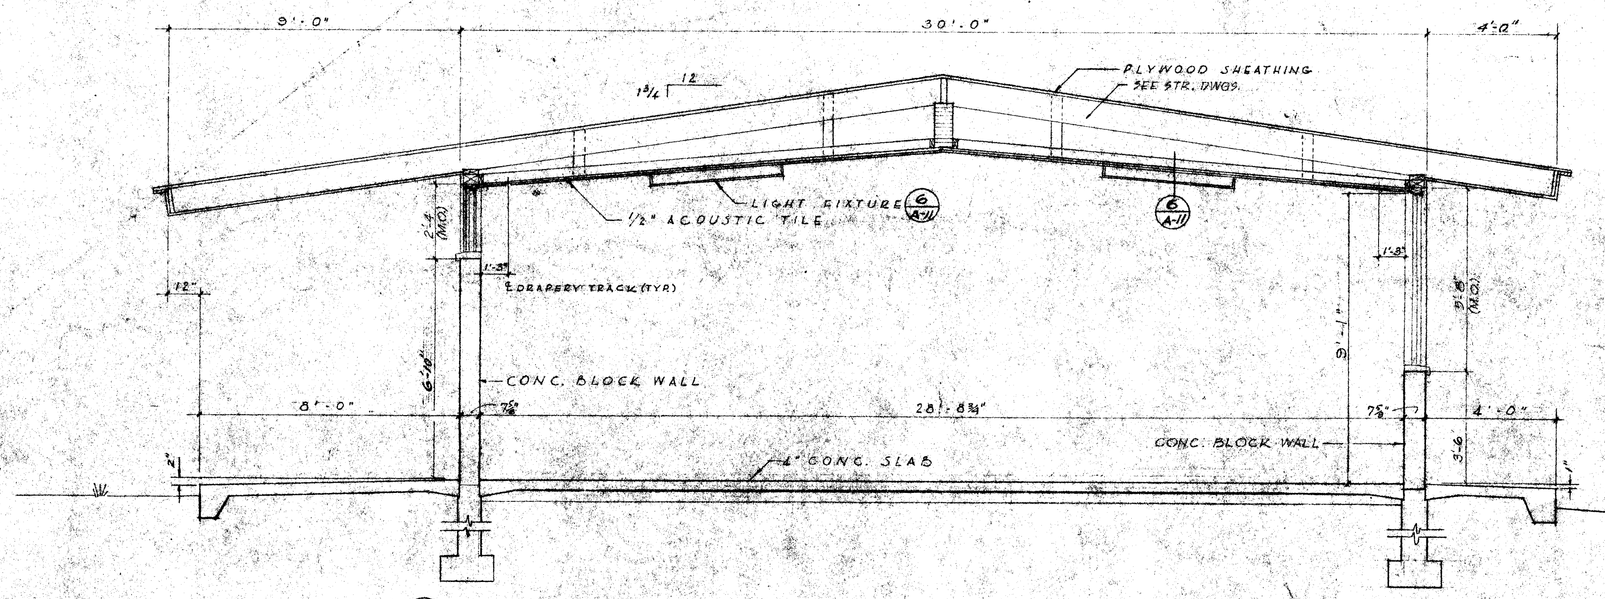

1/A-11 TYPICAL CLASSROOM SECTION - SCALE: 3/8" = 1'-0"

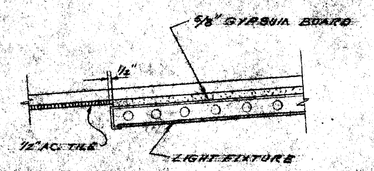

6/A-11 LIGHT FIXTURE DETAIL

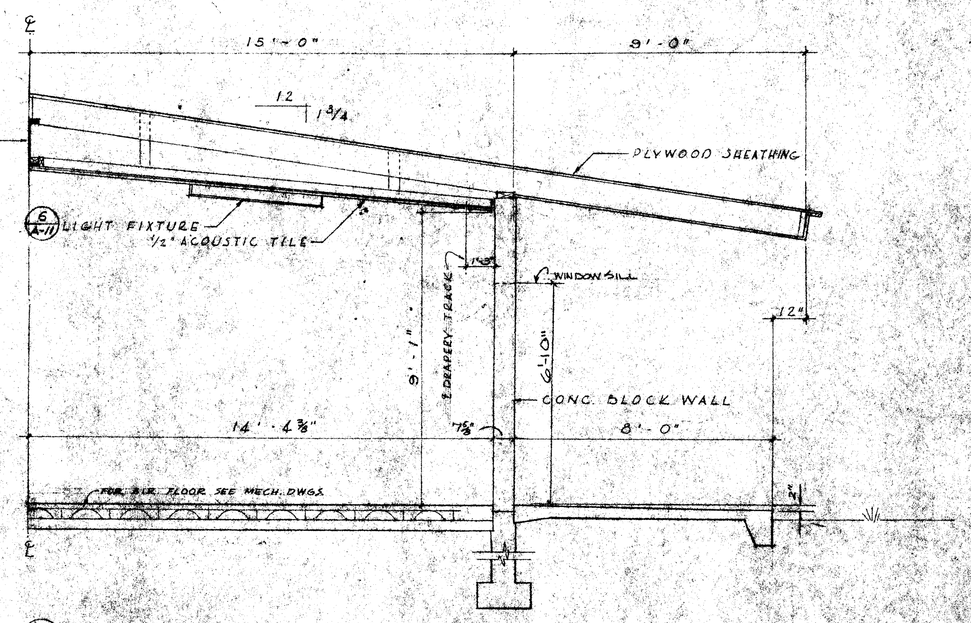

2/A-11 PARTIAL KINDERGARTEN SECTION - SCALE: 3/8" = 1'-0"
SYMMETRICAL ABOUT CENTER LINE

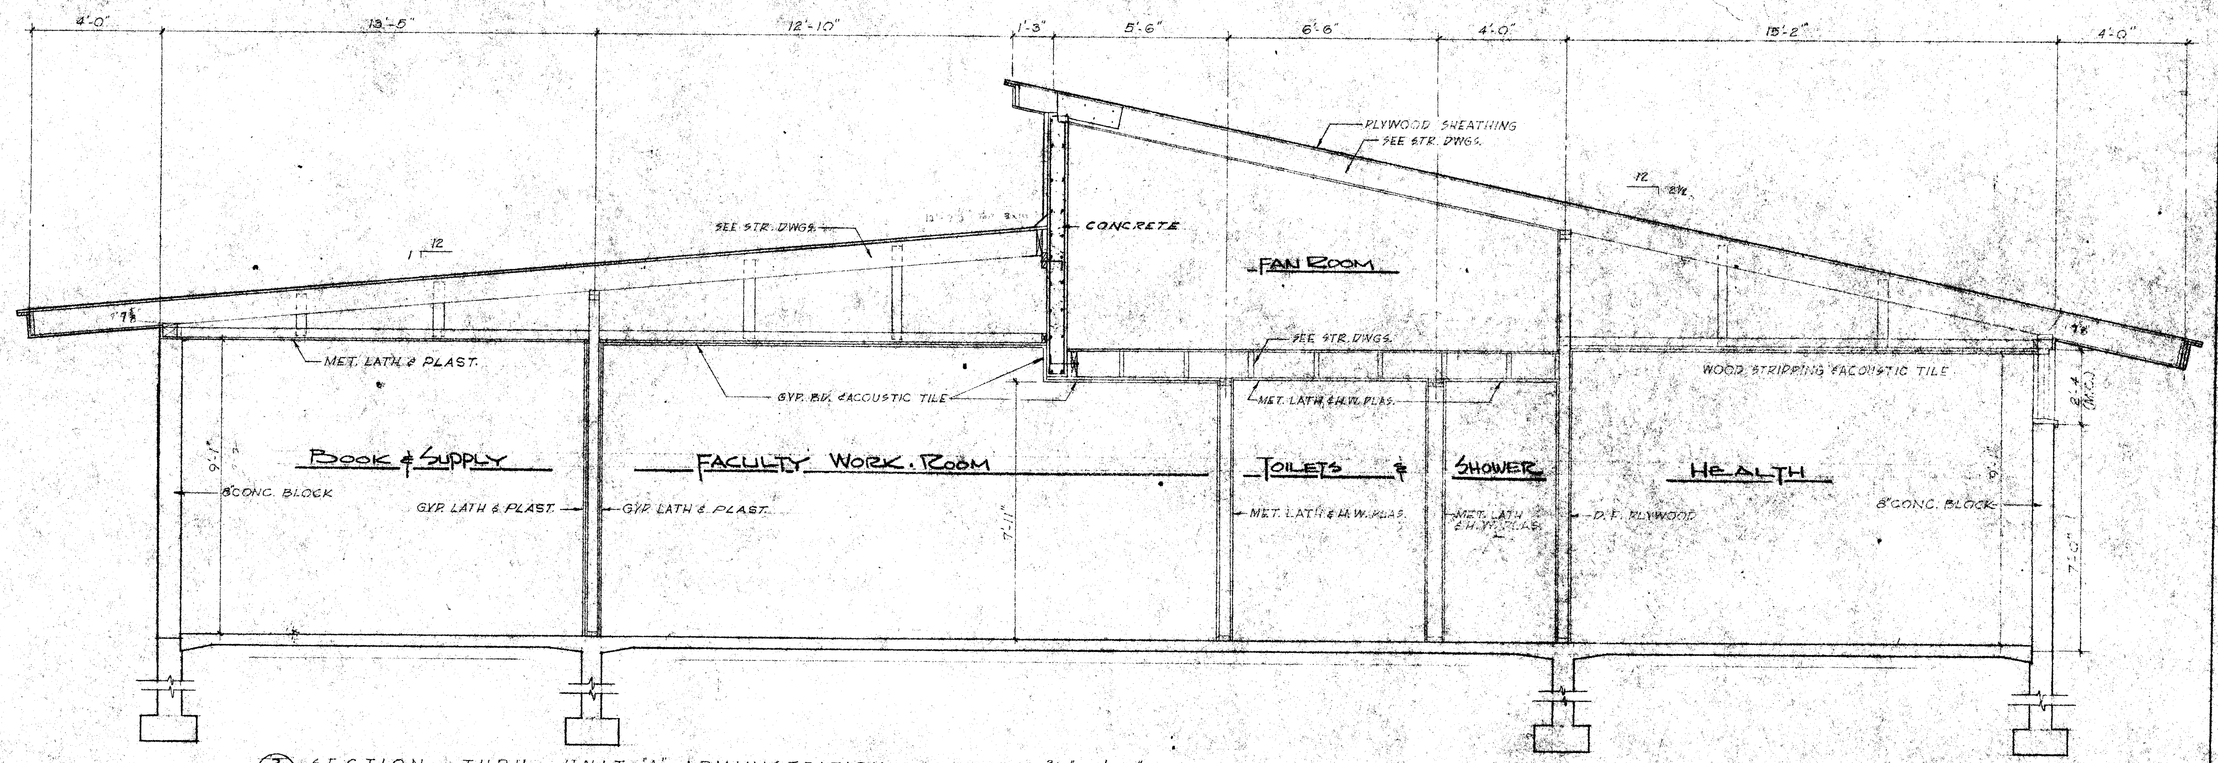

3/A-11 SECTION THRU UNIT "A" - ADMINISTRATION - SCALE: 3/8" = 1'-0"

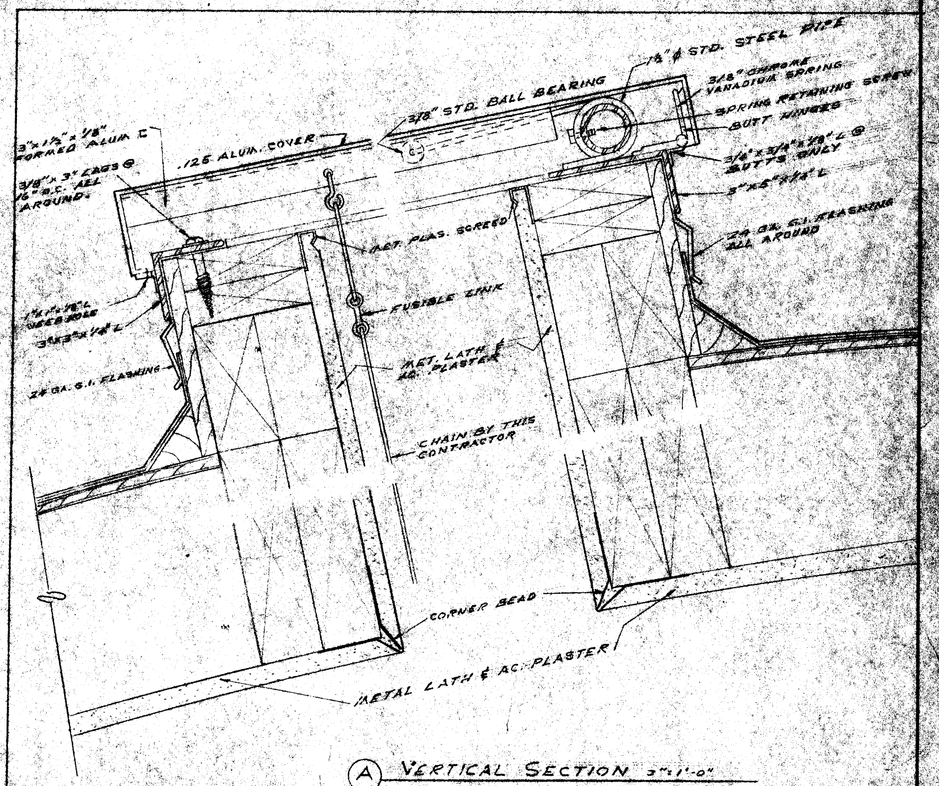

A VERTICAL SECTION 3"=1'-0"

4/A-11 DETAIL OF SMOKE VENT 3"=1'-0"
NOTE: SMOKE VENT SHALL BE APPROVED AND LISTED BY THE OFFICE OF STATE FIRE MARSHAL

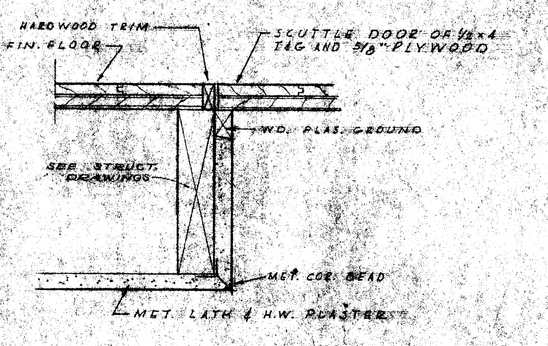

5/A-11 CEILING SCUTTLE 3"=1'-0"

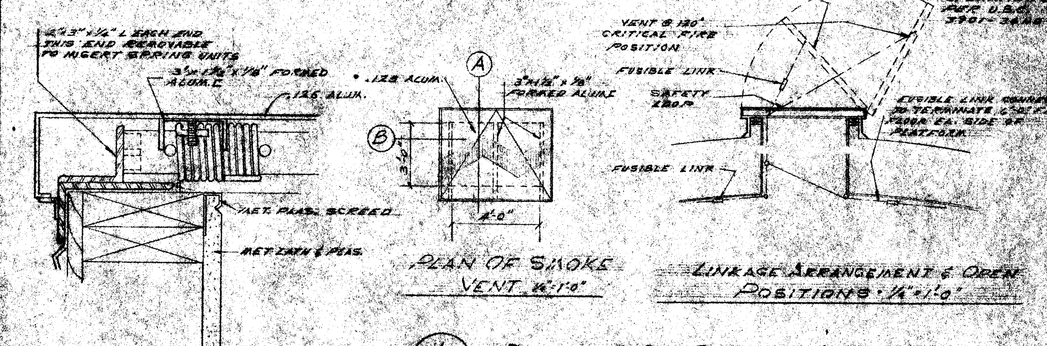

SECTION AT B

PLAN OF SMOKE VENT 1/4"=1'-0"

LINKAGE ARRANGEMENT & OPEN POSITIONS 1/4"=1'-0"

4/A-11 DETAILS OF SMOKE VENTS

CHECK AND VERIFY ALL DIMENSIONS AND CONDITIONS AT JOB SITE BEFORE PROCEEDING WITH THE WORK. REPORT ANY DISCREPANCIES TO THE ARCHITECT.

OFFICE OF SUPERINTENDENT OF SCHOOLS
APPROVED
DATE

STATE OF CALIFORNIA
DEPARTMENT OF PUBLIC WORKS
DIVISION OF ARCHITECTURE

STATE OF CALIFORNIA - DEPARTMENT OF PUBLIC WORKS
DIVISION OF ARCHITECTURE
20571
APPROVED DEC 19 1960
E. Wagner

BAKERSFIELD CITY SCHOOL DISTRICT
BAKERSFIELD, CALIFORNIA
BOARD OF EDUCATION

APPROVED	DATE	MARK	DATE	REVISIONS
		A		
		A		
		A		
		A		

BOARD OF EDUCATION
BAKERSFIELD CITY SCHOOL DISTRICT
12/19/1960
Glen L. Lawton
Executive Secretary

DEC 19 1960
DRAWN
R.E. TINDELL
CHECKED
R.E. TINDELL

ERNEST L. McCOY A.I.A. ARCHITECT
1801 H STREET
BAKERSFIELD, CALIFORNIA
LICENSE NO. C-6016
REGISTERED PROFESSIONAL ENGINEER
STATE OF CALIFORNIA

SECTION 15 SCHOOL
PASADENA ST. & RENEGADE AVE.
BAKERSFIELD, CALIFORNIA

11
OF 24
SHEETS