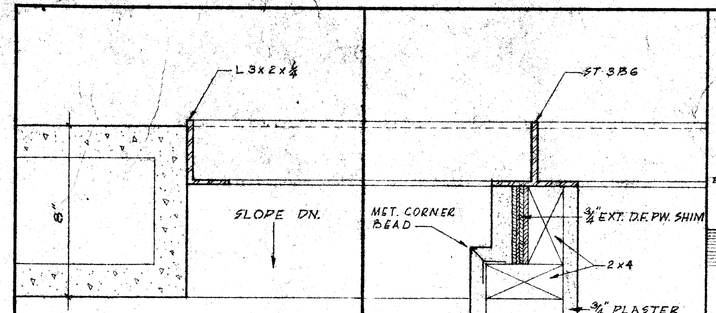

1 / A-15 JAMB DETAIL
SCALE 3"=1'-0"

2 / A-15 JAMB DETAIL
SCALE 3"=1'-0"

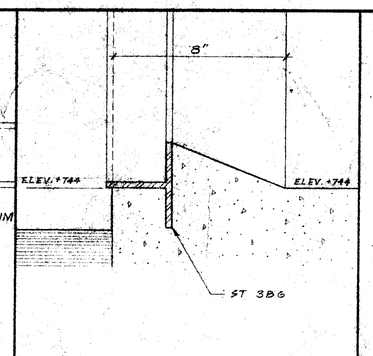

3 / A-15 SILL DETAIL
SCALE 3"=1'-0"

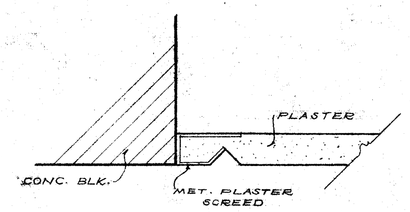

13 / A-15 BLOCK & PLASTER DETAIL
SCALE : ½ F.S.

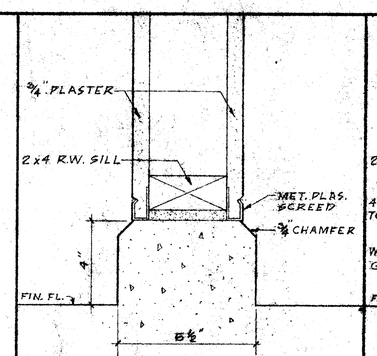

14 / A-15 CONC. CURB DETAIL
SCALE 3"=1'-0"

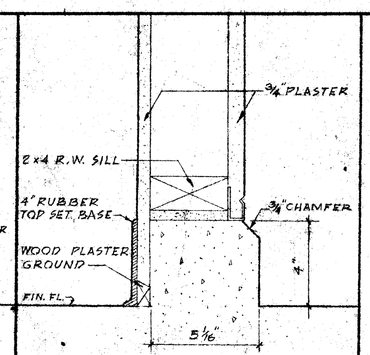

15 / A-15 CONC. CURB DETAIL
SCALE 3"=1'-0"

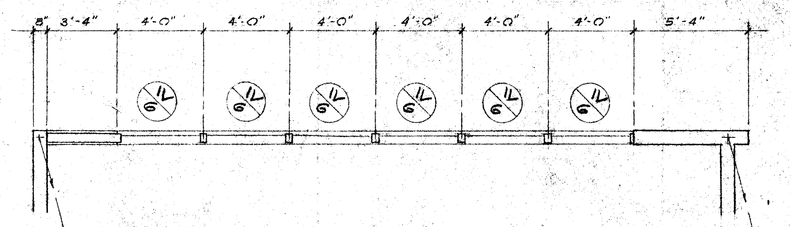

PLAN @ CLERESTORY
SCALE ⅛" = 1'-0"

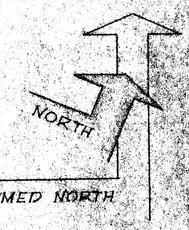

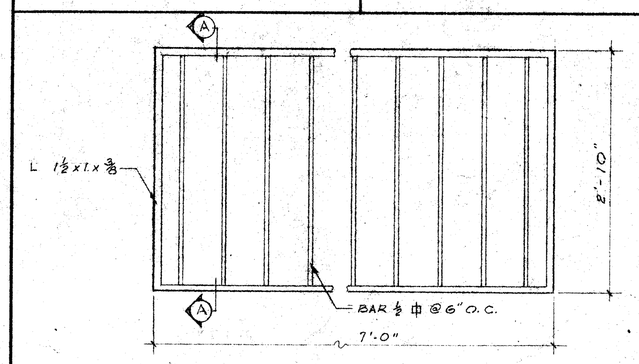

PLAN

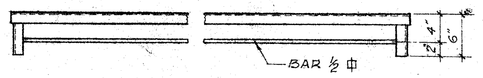

ELEVATION

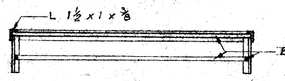

SECTION A-A

NOTE: CUT MATERIAL TO FIT AND WELD ASSEMBLY TOGETHER.

GALVANIZE AFTER FABRICATION

4 / A-15 GARBAGE CAN WASH RACK
SCALE 1"=1'-0"

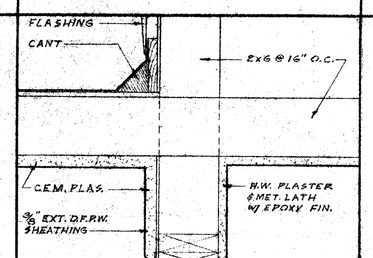

5 / A-15 HEAD DETAIL
SCALE 1½"= 1'-0"

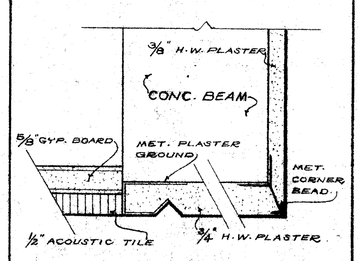

6 / A-15 TILE & PLASTER DETAIL
SCALE : ½ F.S.

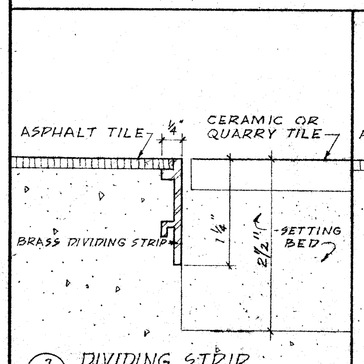

7 / A-15 DIVIDING STRIP
SCALE FULL SIZE

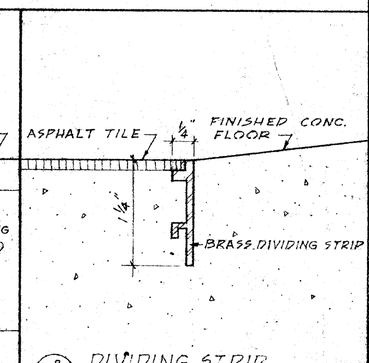

8 / A-15 DIVIDING STRIP
SCALE FULL SIZE
(AT WALK-IN-BOX DOOR)

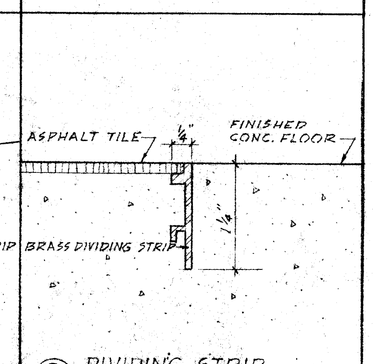

9 / A-15 DIVIDING STRIP
SCALE FULL SIZE

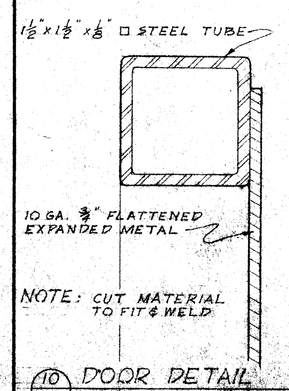

NOTE: CUT MATERIAL TO FIT & WELD.

10 / A-15 DOOR DETAIL
SCALE - FULL SIZE

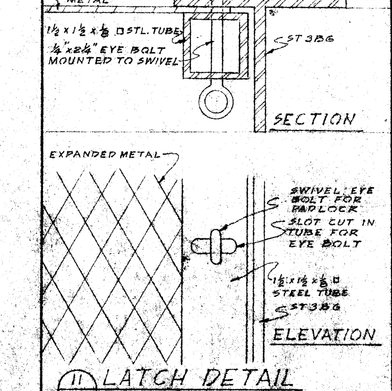

11 / A-15 LATCH DETAIL
SCALE - ½ SIZE

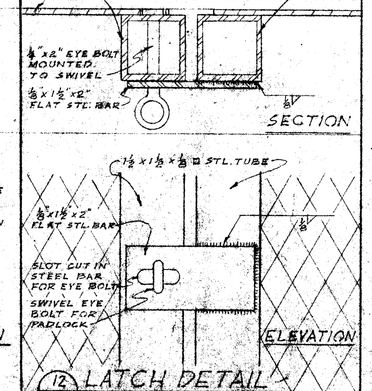

12 / A-15 LATCH DETAIL
SCALE - ½ SIZE

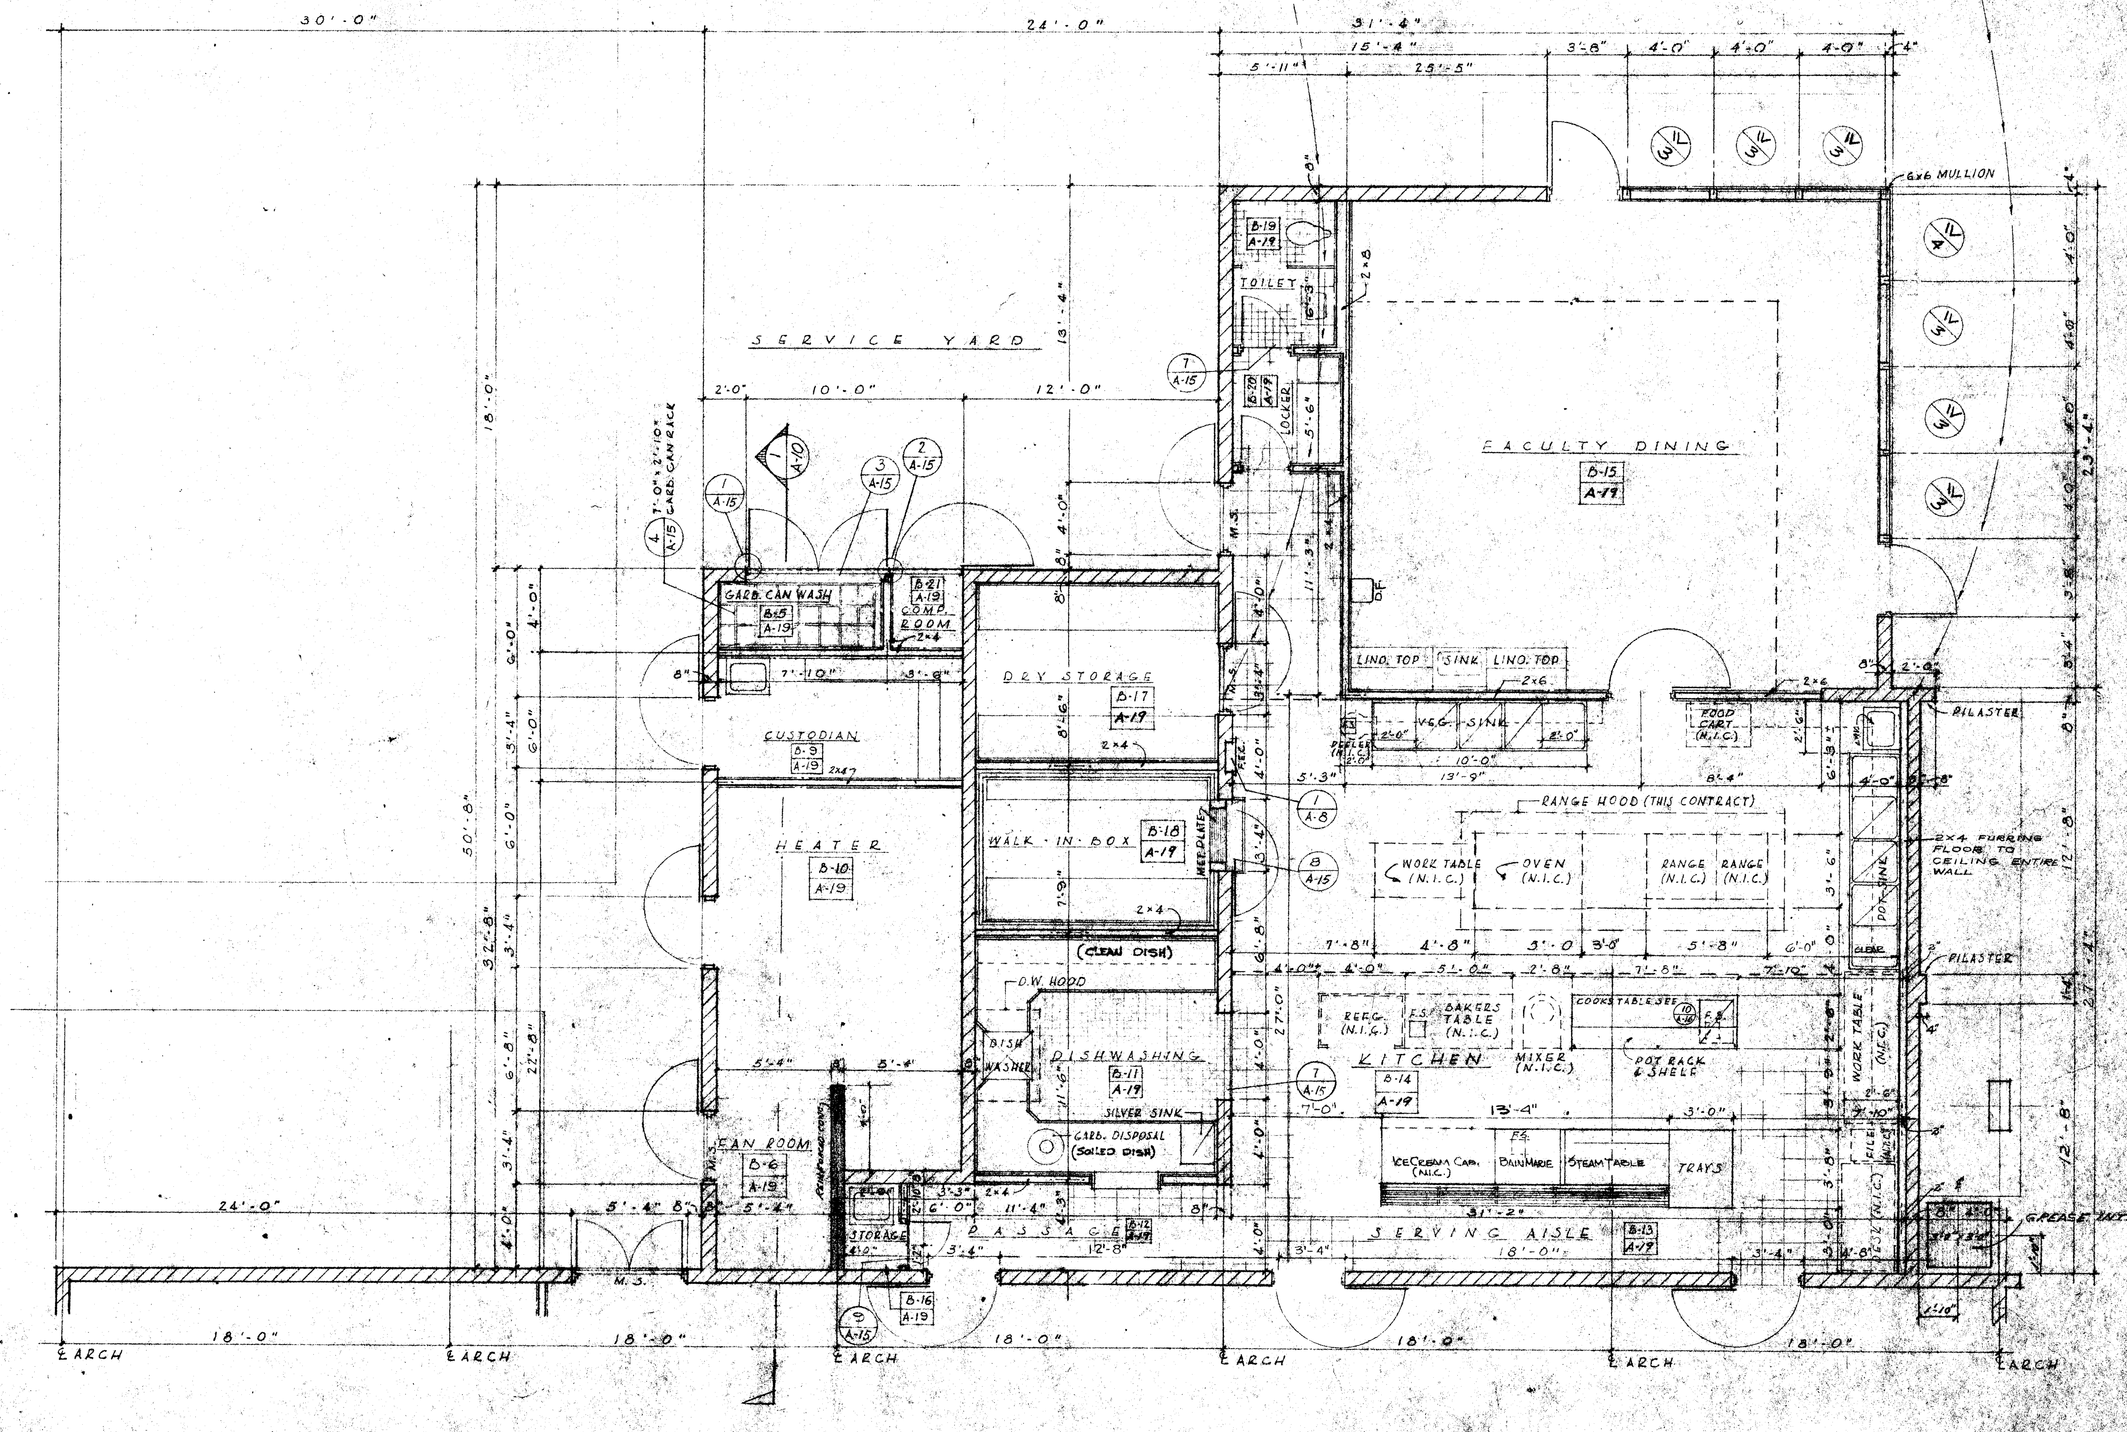

KITCHEN PLAN
SCALE ⅛" = 1'-0"

CHECK AND VERIFY ALL DIMENSIONS AND CONDITIONS AT JOB SITE BEFORE PROCEEDING WITH THE WORK. REPORT ANY DISCREPANCIES TO THE ARCHITECT.

OFFICE OF SUPERINTENDENT OF SCHOOLS
APPROVED
DATE

STATE OF CALIFORNIA
DEPARTMENT OF PUBLIC WORKS
DIVISION OF ARCHITECTURE

DEPARTMENT OF PUBLIC WORKS
20571
APPROVED DEC 19 1960
T. Y. Mary

BAKERSFIELD CITY SCHOOL DISTRICT
BAKERSFIELD, CALIFORNIA
BOARD OF EDUCATION

APPROVED	DATE	MARK	DATE	REVISIONS
		1		
		2		
		3		
		4		
		5		

BOARD OF EDUCATION
BAKERSFIELD CITY SCHOOL DISTRICT
DATE 12/19/60
By John R. Reynolds
EXECUTIVE OFFICER

DATE DEC 19 1960
DRAWN
B.E. TINDELL
CHECKED
B.E. TINDELL

Ernest L. McCoy
C-23B
JOB NO. 60-16
ERNEST L. McCOY A.I.A. ARCHITECT
2311 H STREET
BAKERSFIELD
PHONE FA 4-8881
CALIFORNIA

SECTION 15 SCHOOL
PASADENA ST. & RENEGADE AVE.
BAKERSFIELD, CALIFORNIA

SHEET 21 OF 21 SHEETS