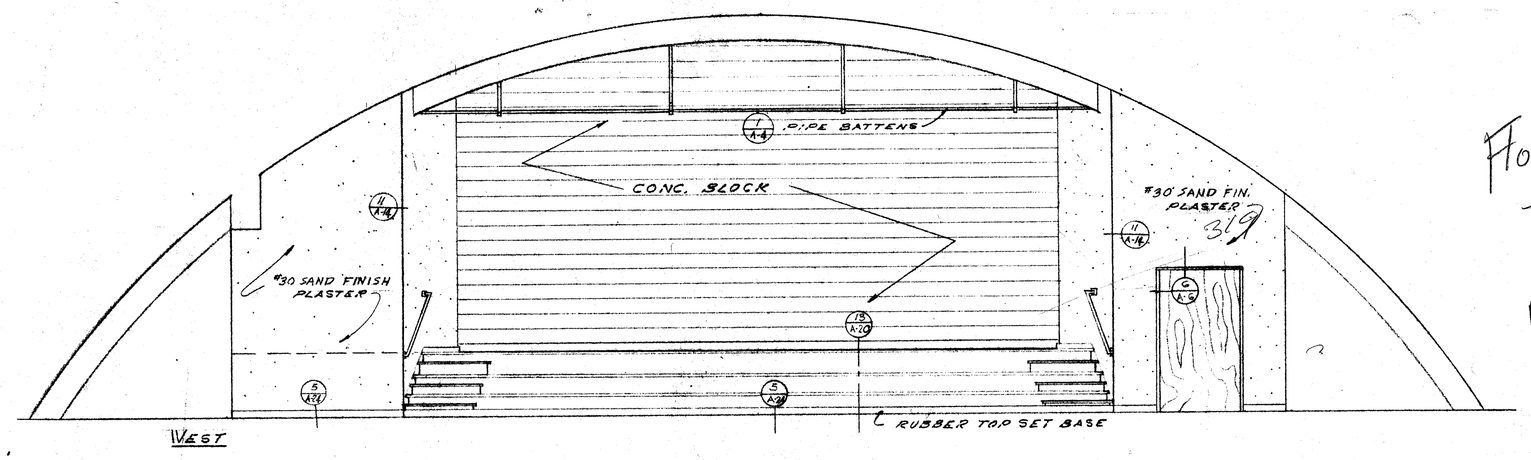

WEST

Floor
e 2121
V a 374 acc
B-5e 51M

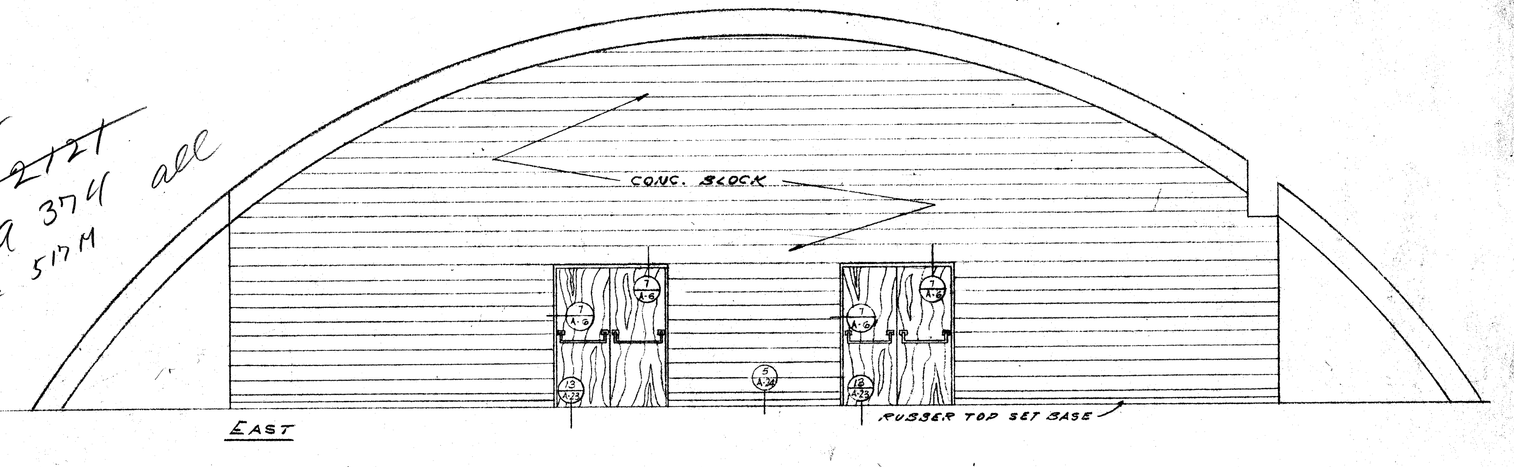

EAST

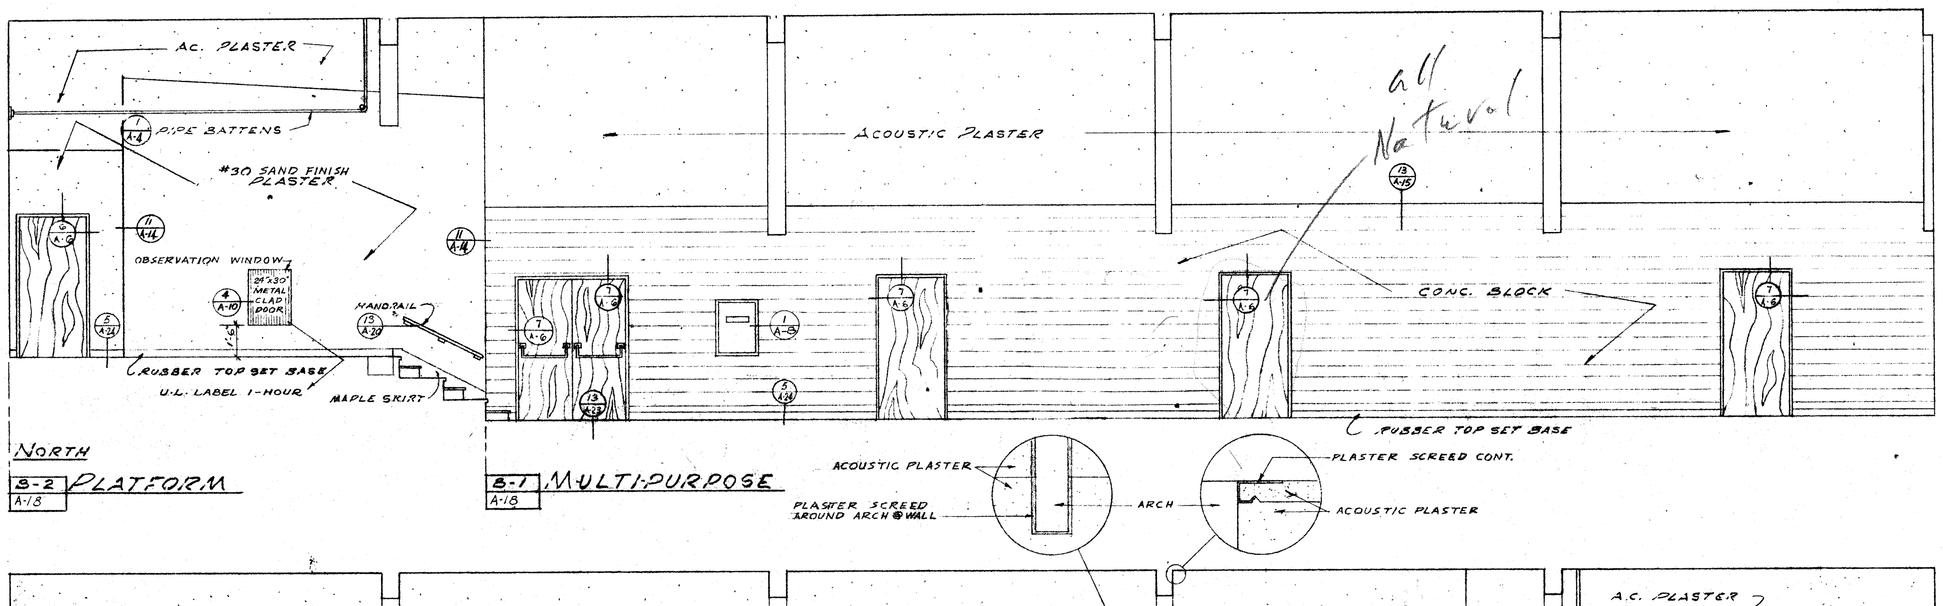

NORTH

B-2 A-18 PLATFORM

B-1 A-18 MULTI-PURPOSE

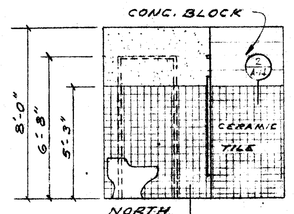

NORTH

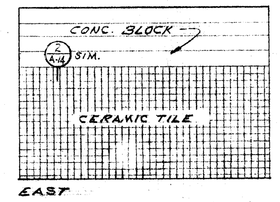

EAST

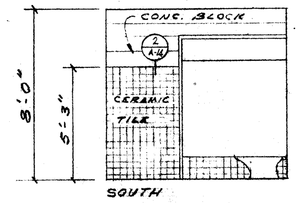

SOUTH

B-8 A-18 WOMEN

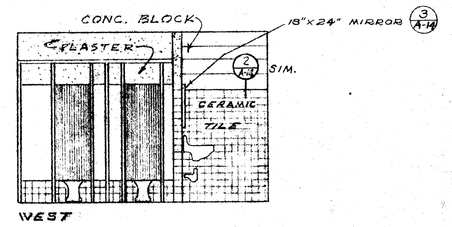

WEST

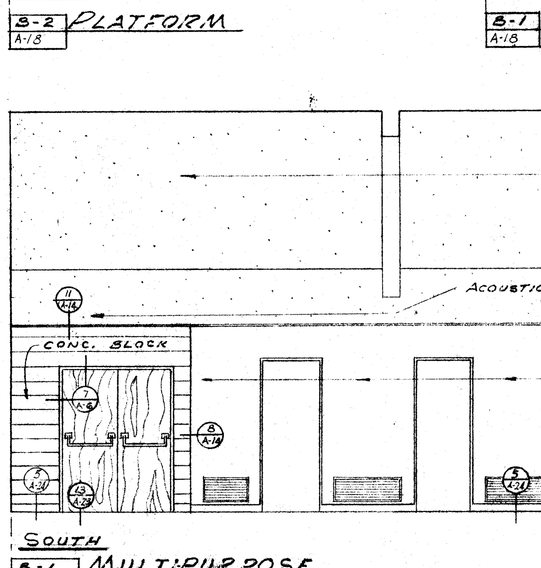

SOUTH

B-1 A-18 MULTI-PURPOSE

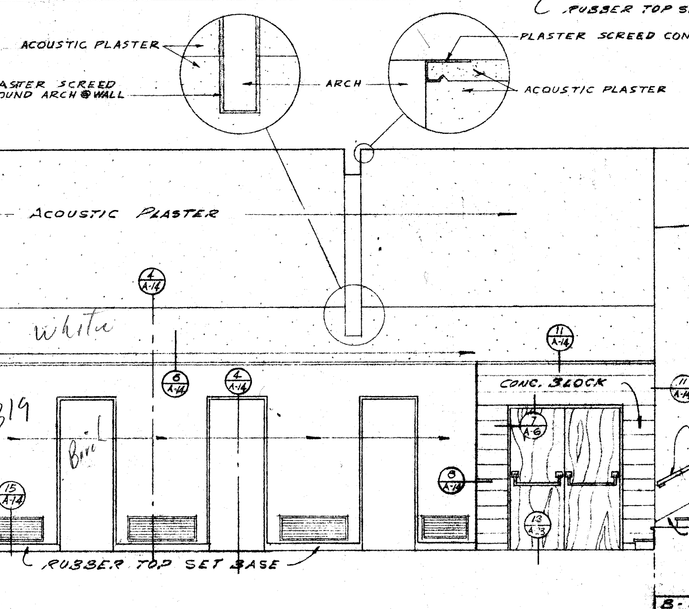

B-2 A-18 PLATFORM

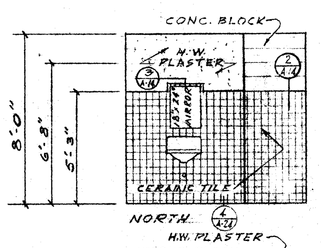

NORTH

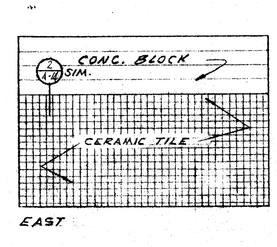

EAST

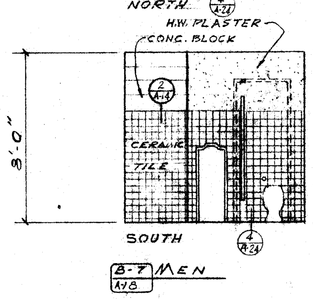

SOUTH

B-7 A-18 MEN

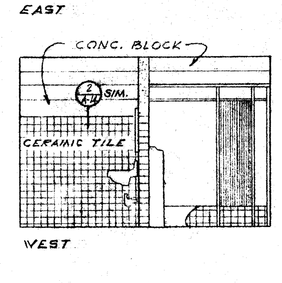

WEST

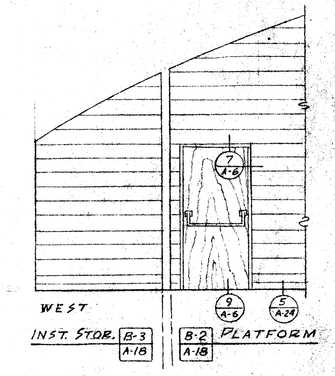

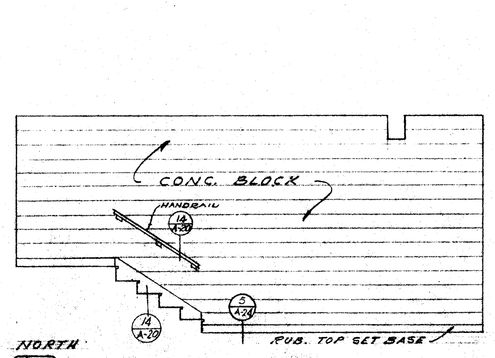

NORTH

B-4 A-18 DRESSING ROOM

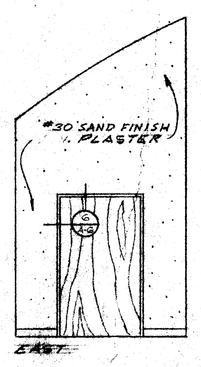

EAST

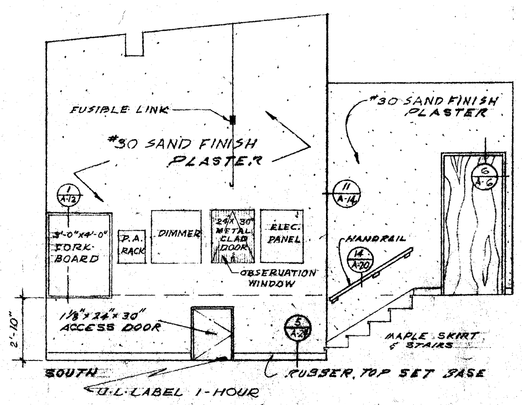

SOUTH

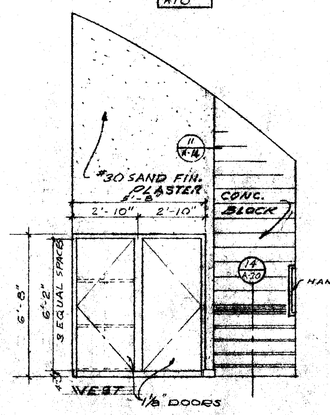

WEST

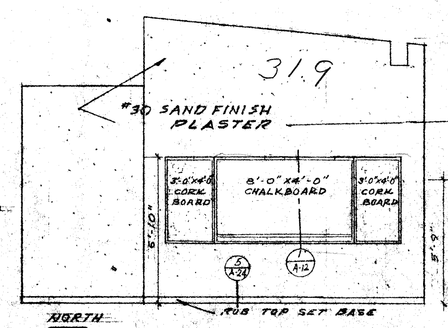

NORTH

B-3 A-18 INSTRUMENT STORAGE

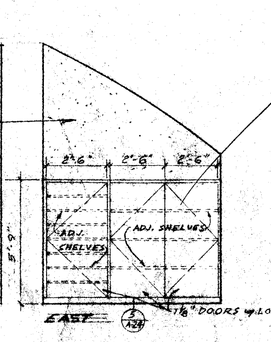

EAST

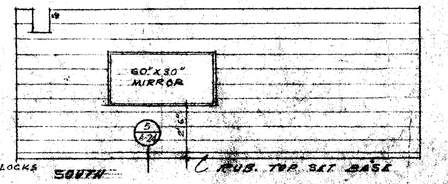

SOUTH

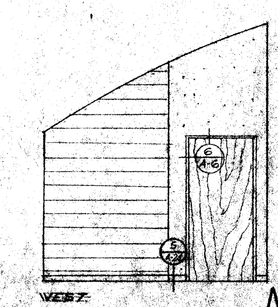

WEST

CHECK AND VERIFY ALL DIMENSIONS AND CONDITIONS AT JOB SITE BEFORE PROCEEDING WITH THE WORK. REPORT ANY DISCREPANCIES TO THE ARCHITECT.

OFFICE OF SUPERINTENDENT OF SCHOOLS
APPROVED
DATE

STATE OF CALIFORNIA
DEPARTMENT OF PUBLIC WORKS
DIVISION OF ARCHITECTURE

APPROVED DEC 13 1960
20571
T. Maggiano

Bakersfield City School Dist.
Bakersfield, California
Board of Education

APPROVED	DATE	MARK	DATE	REVISIONS

BOARD OF EDUCATION
BAKERSFIELD CITY SCHOOL DISTRICT
12/19/1960
Date
By Glenn L. Hampton
Executive Officer

DATE DEC 19 1960
DRAWN
CHECKED
B.E. TINDELL

Ernest L. McCoy
ERNEST L. McCOY A.I.A. ARCHITECT
2811 H. STREET
BAKERSFIELD
PHONE FA. 4-3881
CALIFORNIA

C-335
JOB No. 60-16

SECTION 15 SCHOOL
PASADENA ST. & RENEGADE AVE.
BAKERSFIELD, CALIFORNIA

18
SHEETS

DIETZGEN POST CLEARPRINT 1000H