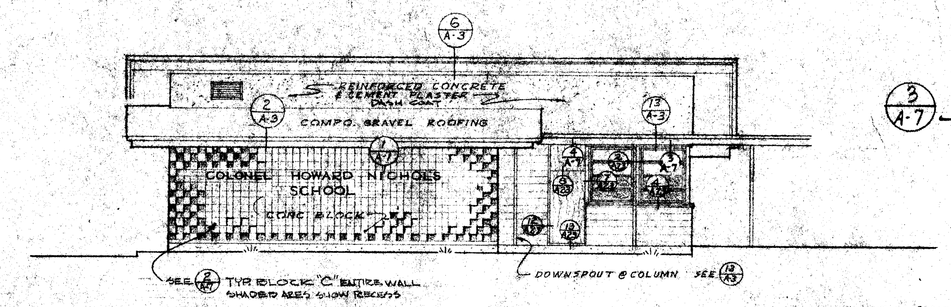

NORTH ELEVATION

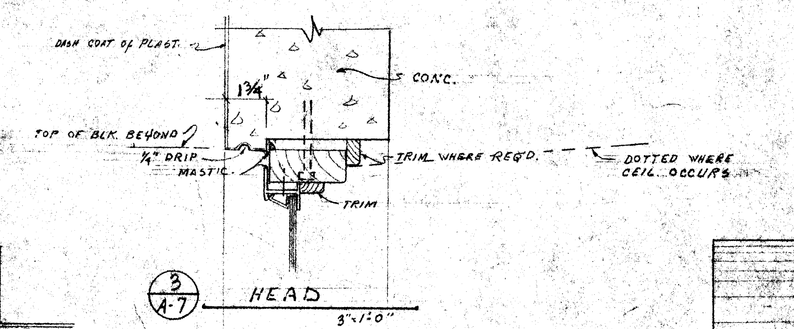

3/A-7 HEAD 3"=1'-0"

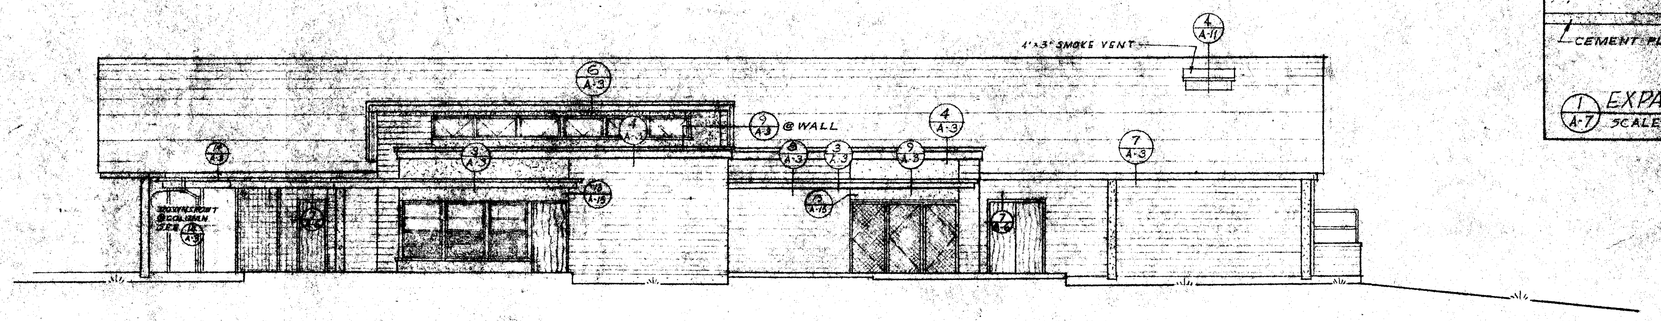

NORTH ELEVATION

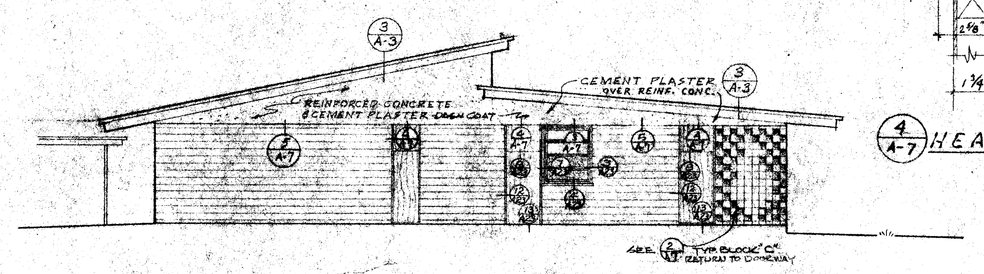

EAST ELEVATION

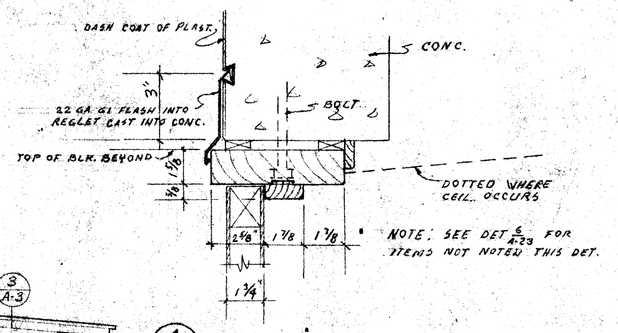

NOTE: SEE DET 5/A-3 FOR ITEMS NOT NOTED THIS DET.

4/A-7 HEAD 3"=1'-0"

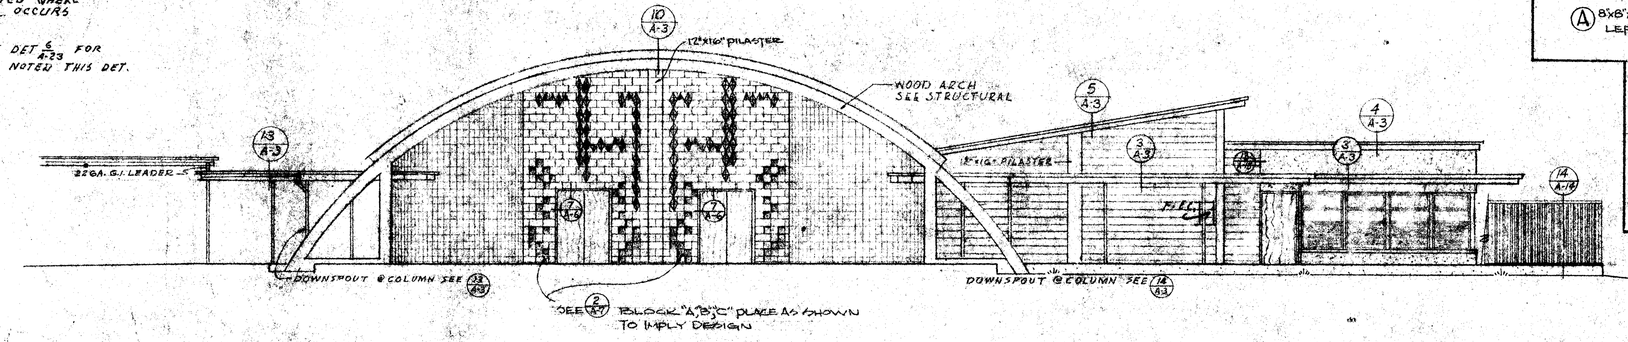

EAST ELEVATION

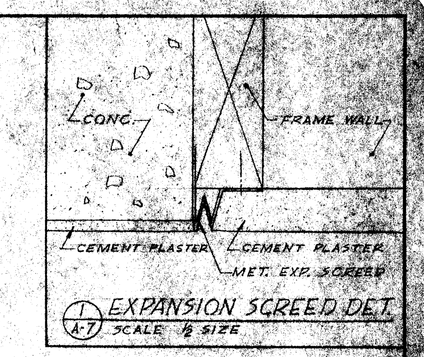

1/A-7 EXPANSION SCREED DET. SCALE ½ SIZE

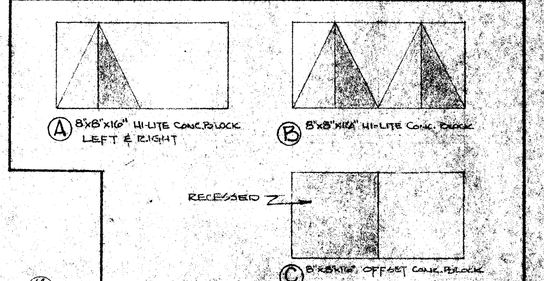

2/A-7 TYP. CONC. BLK. FOR DESIGN RELIEF

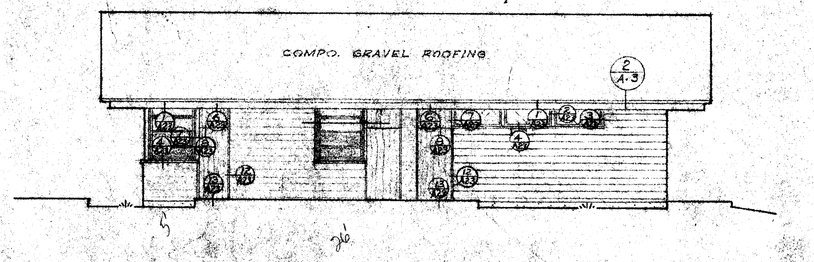

SOUTH ELEVATION

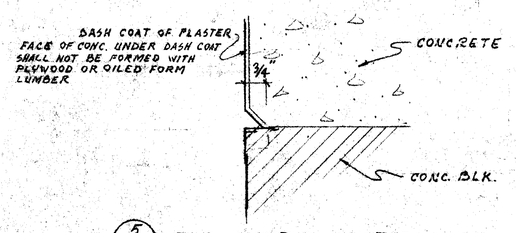

5/A-7 TYP. JOINT @ JUNCTION OF CONC. & CONC. BLK. N.T.S.

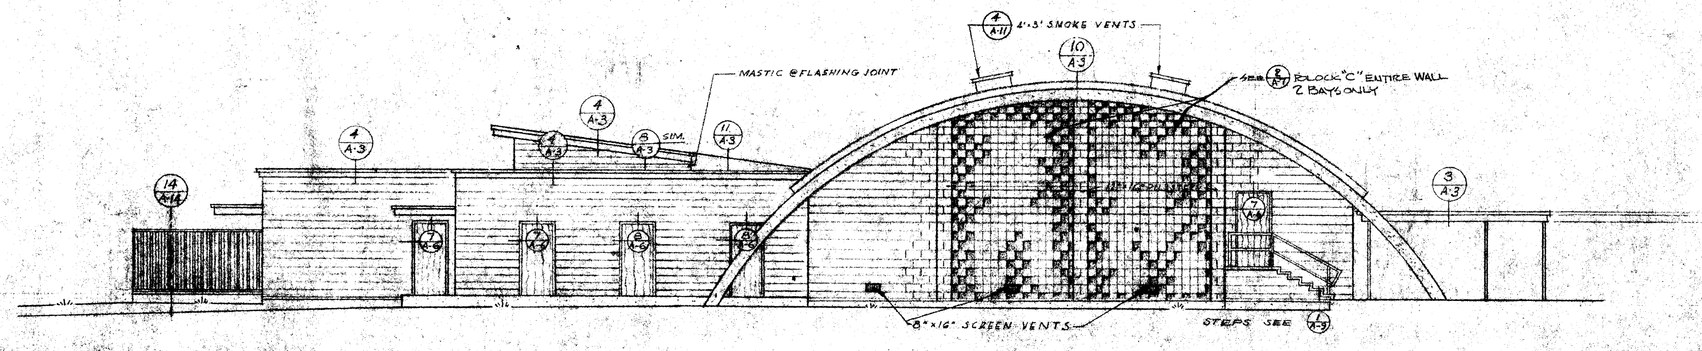

WEST ELEVATION

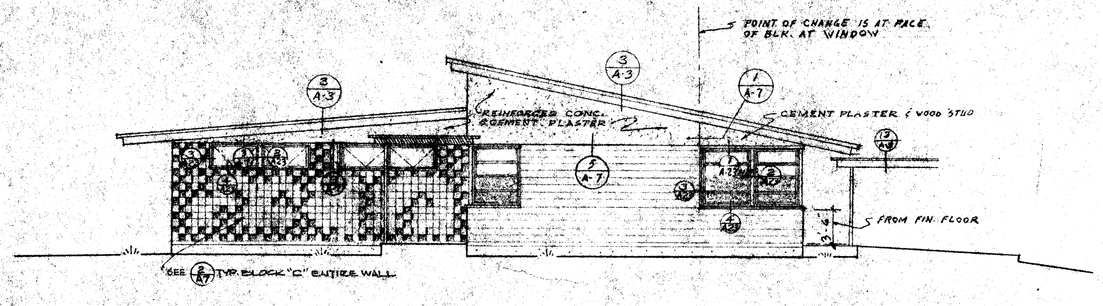

WEST ELEVATION

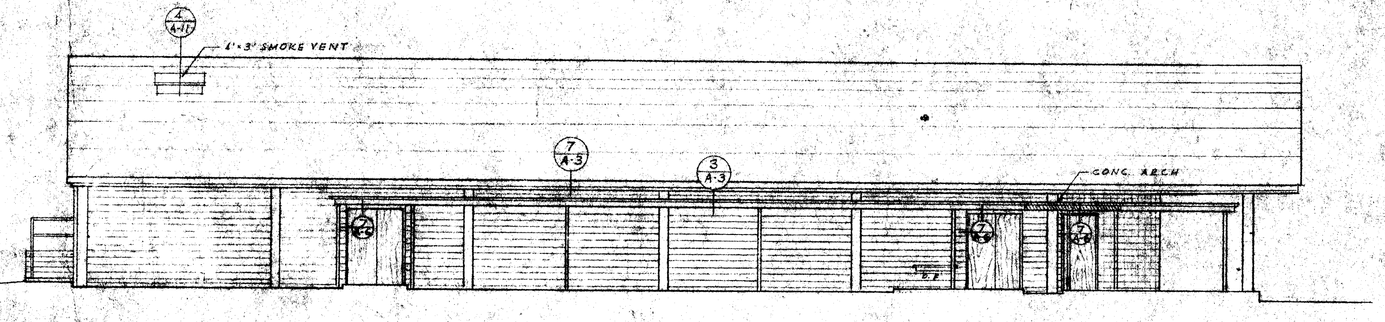

SOUTH ELEVATION

NOTE: FOR LOCATION OF FIRE EXTINGUISHERS SEE FLOOR PLANS

ELEVATIONS · UNIT "A" ADMINISTRATION SCALE: ⅛" = 1'-0"

ELEVATIONS · UNIT "B" MULTIPURPOSE SCALE ⅛" = 1'-0"

OFFICE OF SUPERINTENDENT OF SCHOOLS
APPROVED
DATE

STATE OF CALIFORNIA
DEPARTMENT OF PUBLIC WORKS
DIVISION OF ARCHITECTURE

STATE OF CALIFORNIA — DEPARTMENT OF PUBLIC WORKS
DIVISION OF ARCHITECTURE
2057 APPROVED DEC 19 1960
By [signature] Asst.

BAKERSFIELD CITY SCHOOL DISTRICT
BAKERSFIELD, CALIFORNIA
BOARD OF EDUCATION

APPROVED	DATE

CHECK AND VERIFY ALL DIMENSIONS AND CONDITIONS AT JOB SITE BEFORE PROCEEDING WITH THE WORK. REPORT ANY DISCREPANCIES TO THE ARCHITECT.

MARK	DATE	REVISIONS
A		
A		
A		
A		

BOARD OF EDUCATION
BAKERSFIELD CITY SCHOOL DISTRICT
12/19/1960
Date
By [signature] President
Executive Officer

DATE DEC 19 1960
DRAWN
CHECKED
E.E. TILDELL

[signature]
ERNEST L. McCOY A.I.A. ARCHITECT
2811 H. STREET
BAKERSFIELD
CALIFORNIA

C-838
JOB NO. 60-16

SECTION 15 SCHOOL
PASADENA ST. & RENEGADE AVE.
BAKERSFIELD, CALIFORNIA

7
SHEET