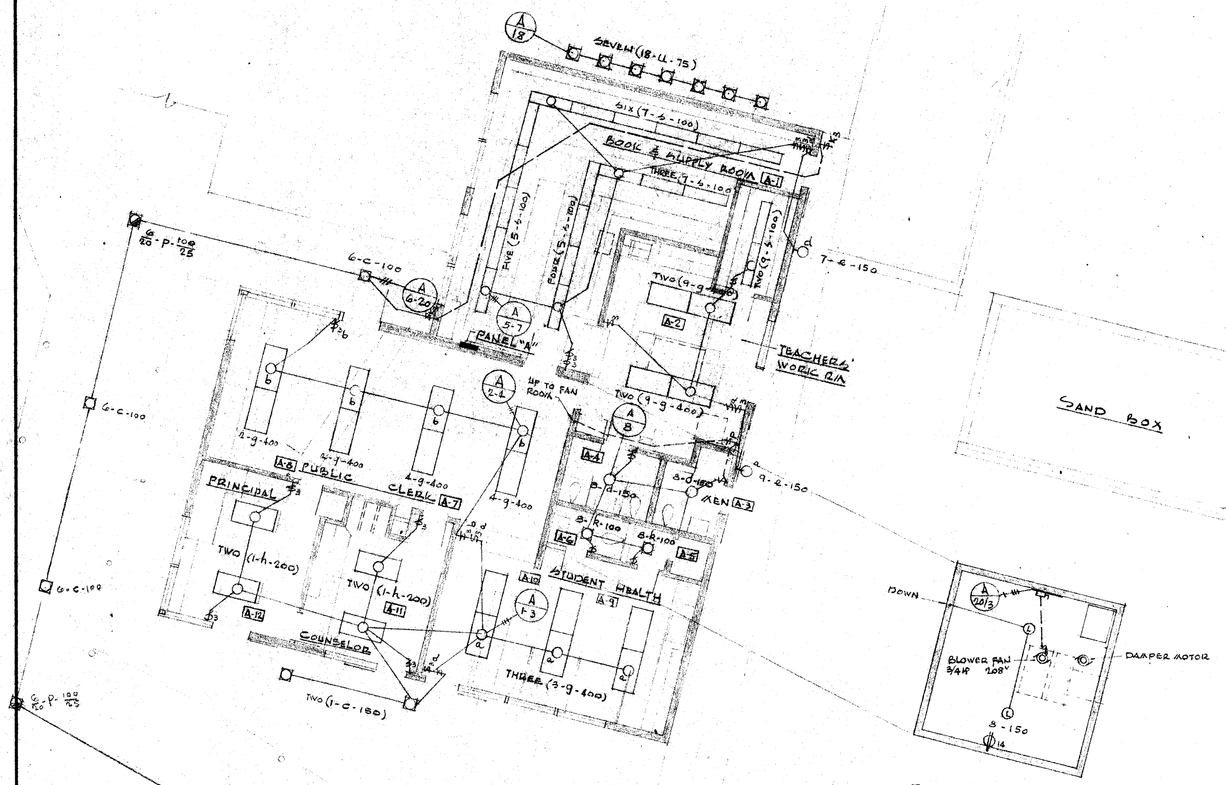

UNIT "A" FLOOR PLAN - ELECTRICAL LAYOUT
SCALE 1/8" = 1'-0"

FAN ROOM FLOOR PLAN
SCALE 1/8" = 1'-0"

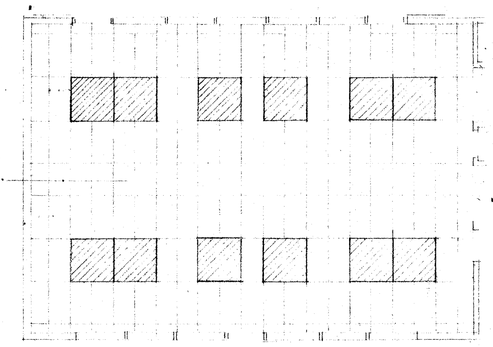

REFLECTED CEILING - T-GRID
TYPICAL KINDERGARTEN
SCALE - 1/8" = 1'-0"

ALTERNATE BID

UNDER ALTERNATE BID FIXTURE TYPE "D" SHALL BE DAY BRITE SYSTEM G, RECESSED IN GRID CEILING

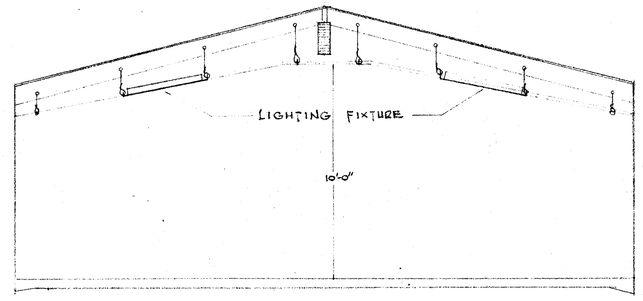

TYPICAL CLASSROOM SECTION
KINDERGARTEN - SIMILAR
SCALE - 1/4" = 1'-0"

ALTERNATE BID

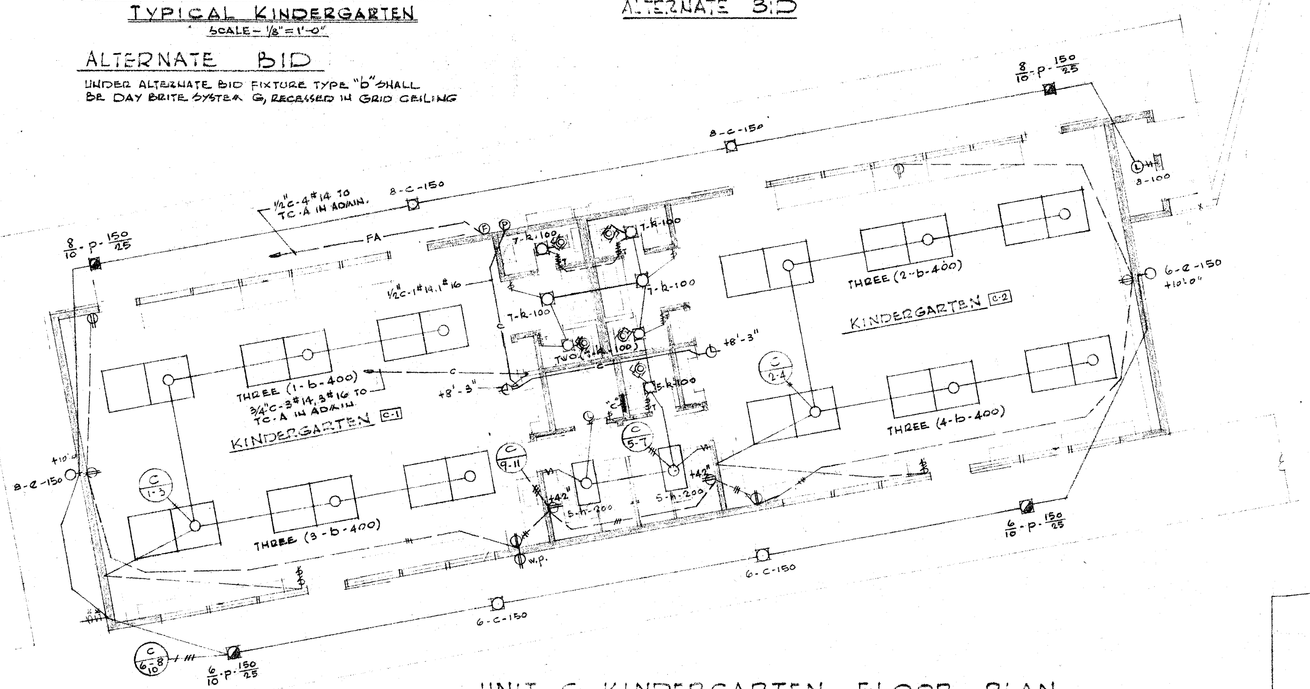

UNIT C KINDERGARTEN FLOOR PLAN
SCALE 1/8" = 1'-0"

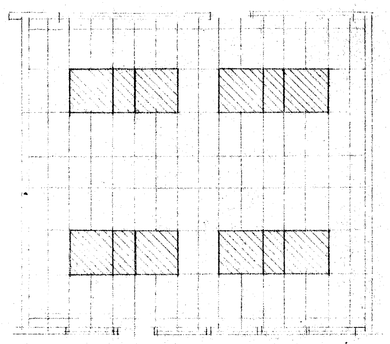

REFLECTED CEILING - T-GRID
TYPICAL CLASSROOM
SCALE - 1/8" = 1'-0"

ALTERNATE BID

UNDER ALTERNATE BID FIXTURE TYPE "A" SHALL BE DAY BRITE SYSTEM G, RECESSED IN GRID CEILING

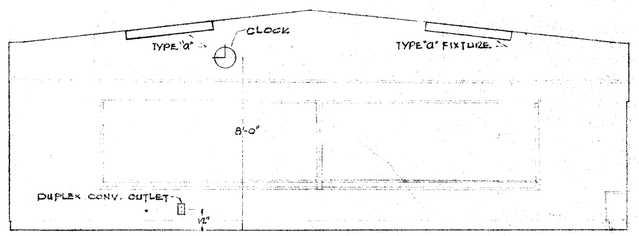

TYPICAL PRIMARY CLASSROOM ELEVATION
SCALE - 1/4" = 1'-0"

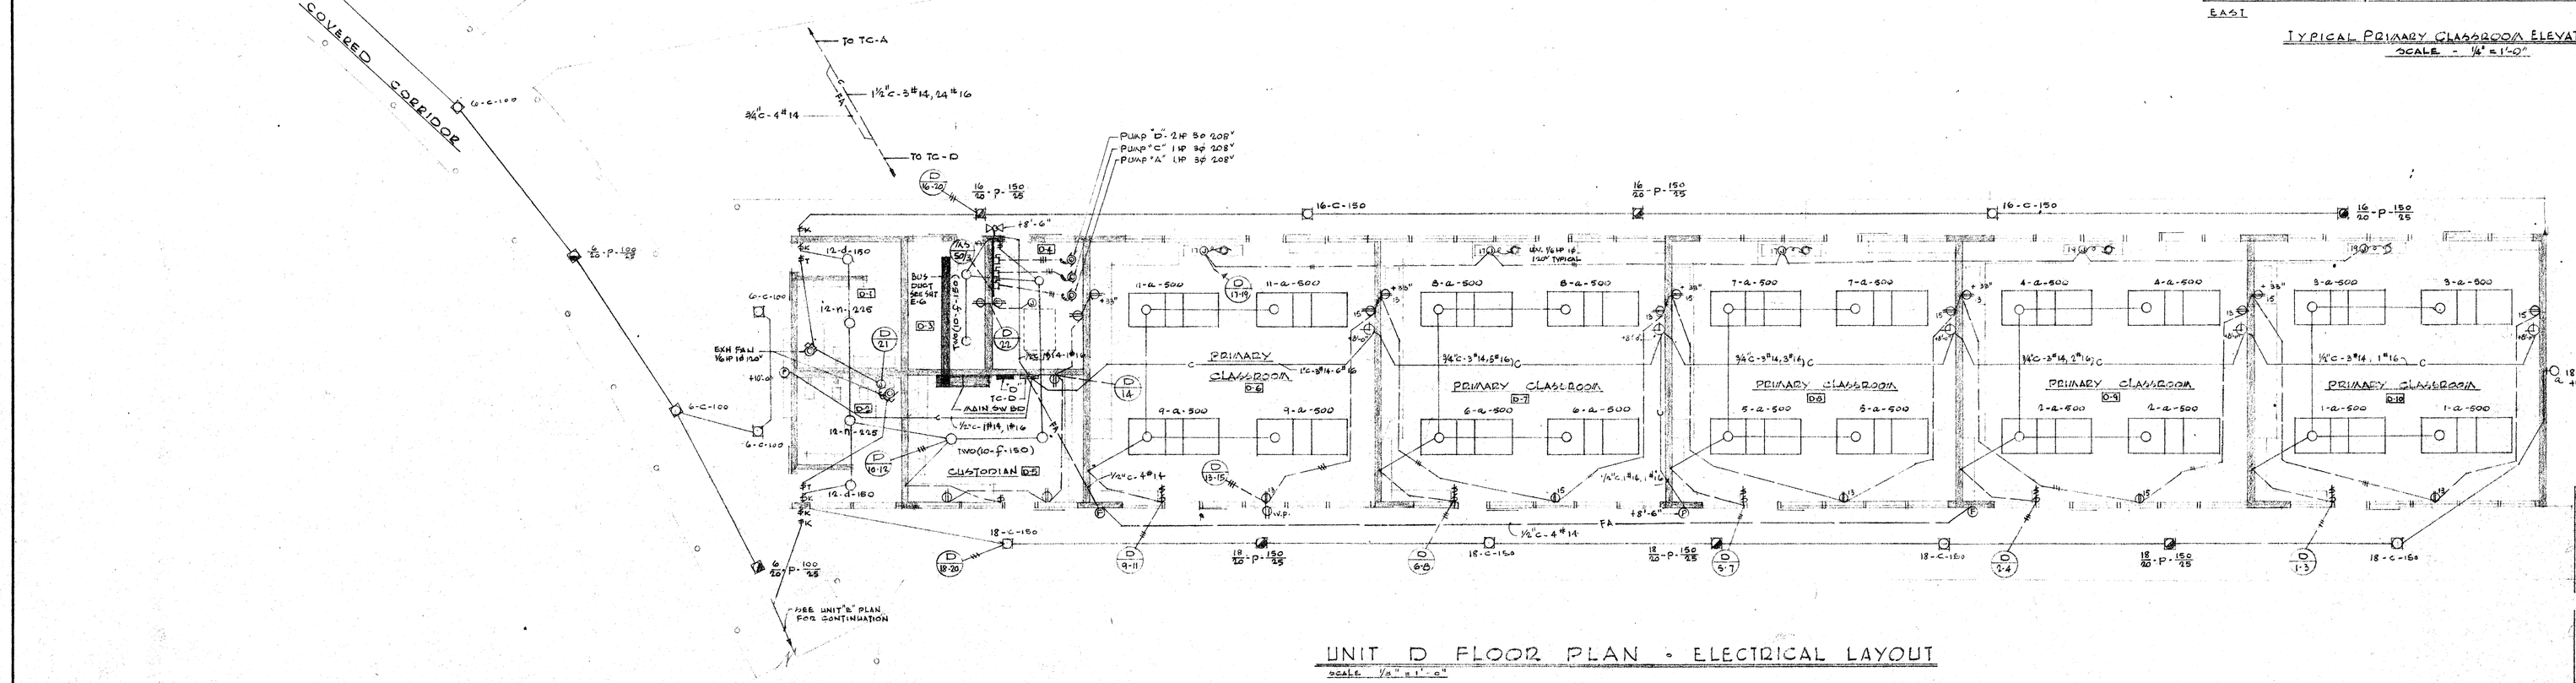

UNIT D FLOOR PLAN - ELECTRICAL LAYOUT
SCALE 1/8" = 1'-0"

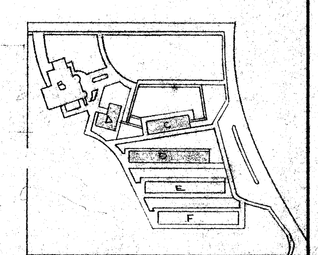

KEY PLAN

CHECK AND VERIFY ALL DIMENSIONS AND CONDITIONS AT JOB SITE BEFORE PROCEEDING WITH THE WORK. REPORT ANY DISCREPANCIES TO THE ARCHITECT.

OFFICE OF SUPERINTENDENT OF SCHOOLS
APPROVED
DATE

STATE OF CALIFORNIA
DEPARTMENT OF PUBLIC WORKS
DIVISION OF ARCHITECTURE

28571 APPROVED 19 1962
By E. Murray Jr.

BOARD OF EDUCATION
BAKERSFIELD CITY SCHOOL DISTRICT
12/4/1962
By John L. Hampton
Secretary

APPROVED	DATE	MARK	DATE	REVISIONS
		1		
		2		
		3		
		4		
		5		

DATE
DRAWN
CHECKED

Ernest L. McCoy C-335 JOB No. 60-16
ERNEST L. McCOY A.I.A. ARCHITECT
2811 H. STREET PHONE FA. 4-9851
BAKERSFIELD CALIFORNIA

SECTION 15 SCHOOL
PASADENA ST. & RENEGADE AVE.
BAKERSFIELD, CALIFORNIA

F 4 OF 6 SHEETS

DIETZGEN-FORT CLEARPRINT 7200R