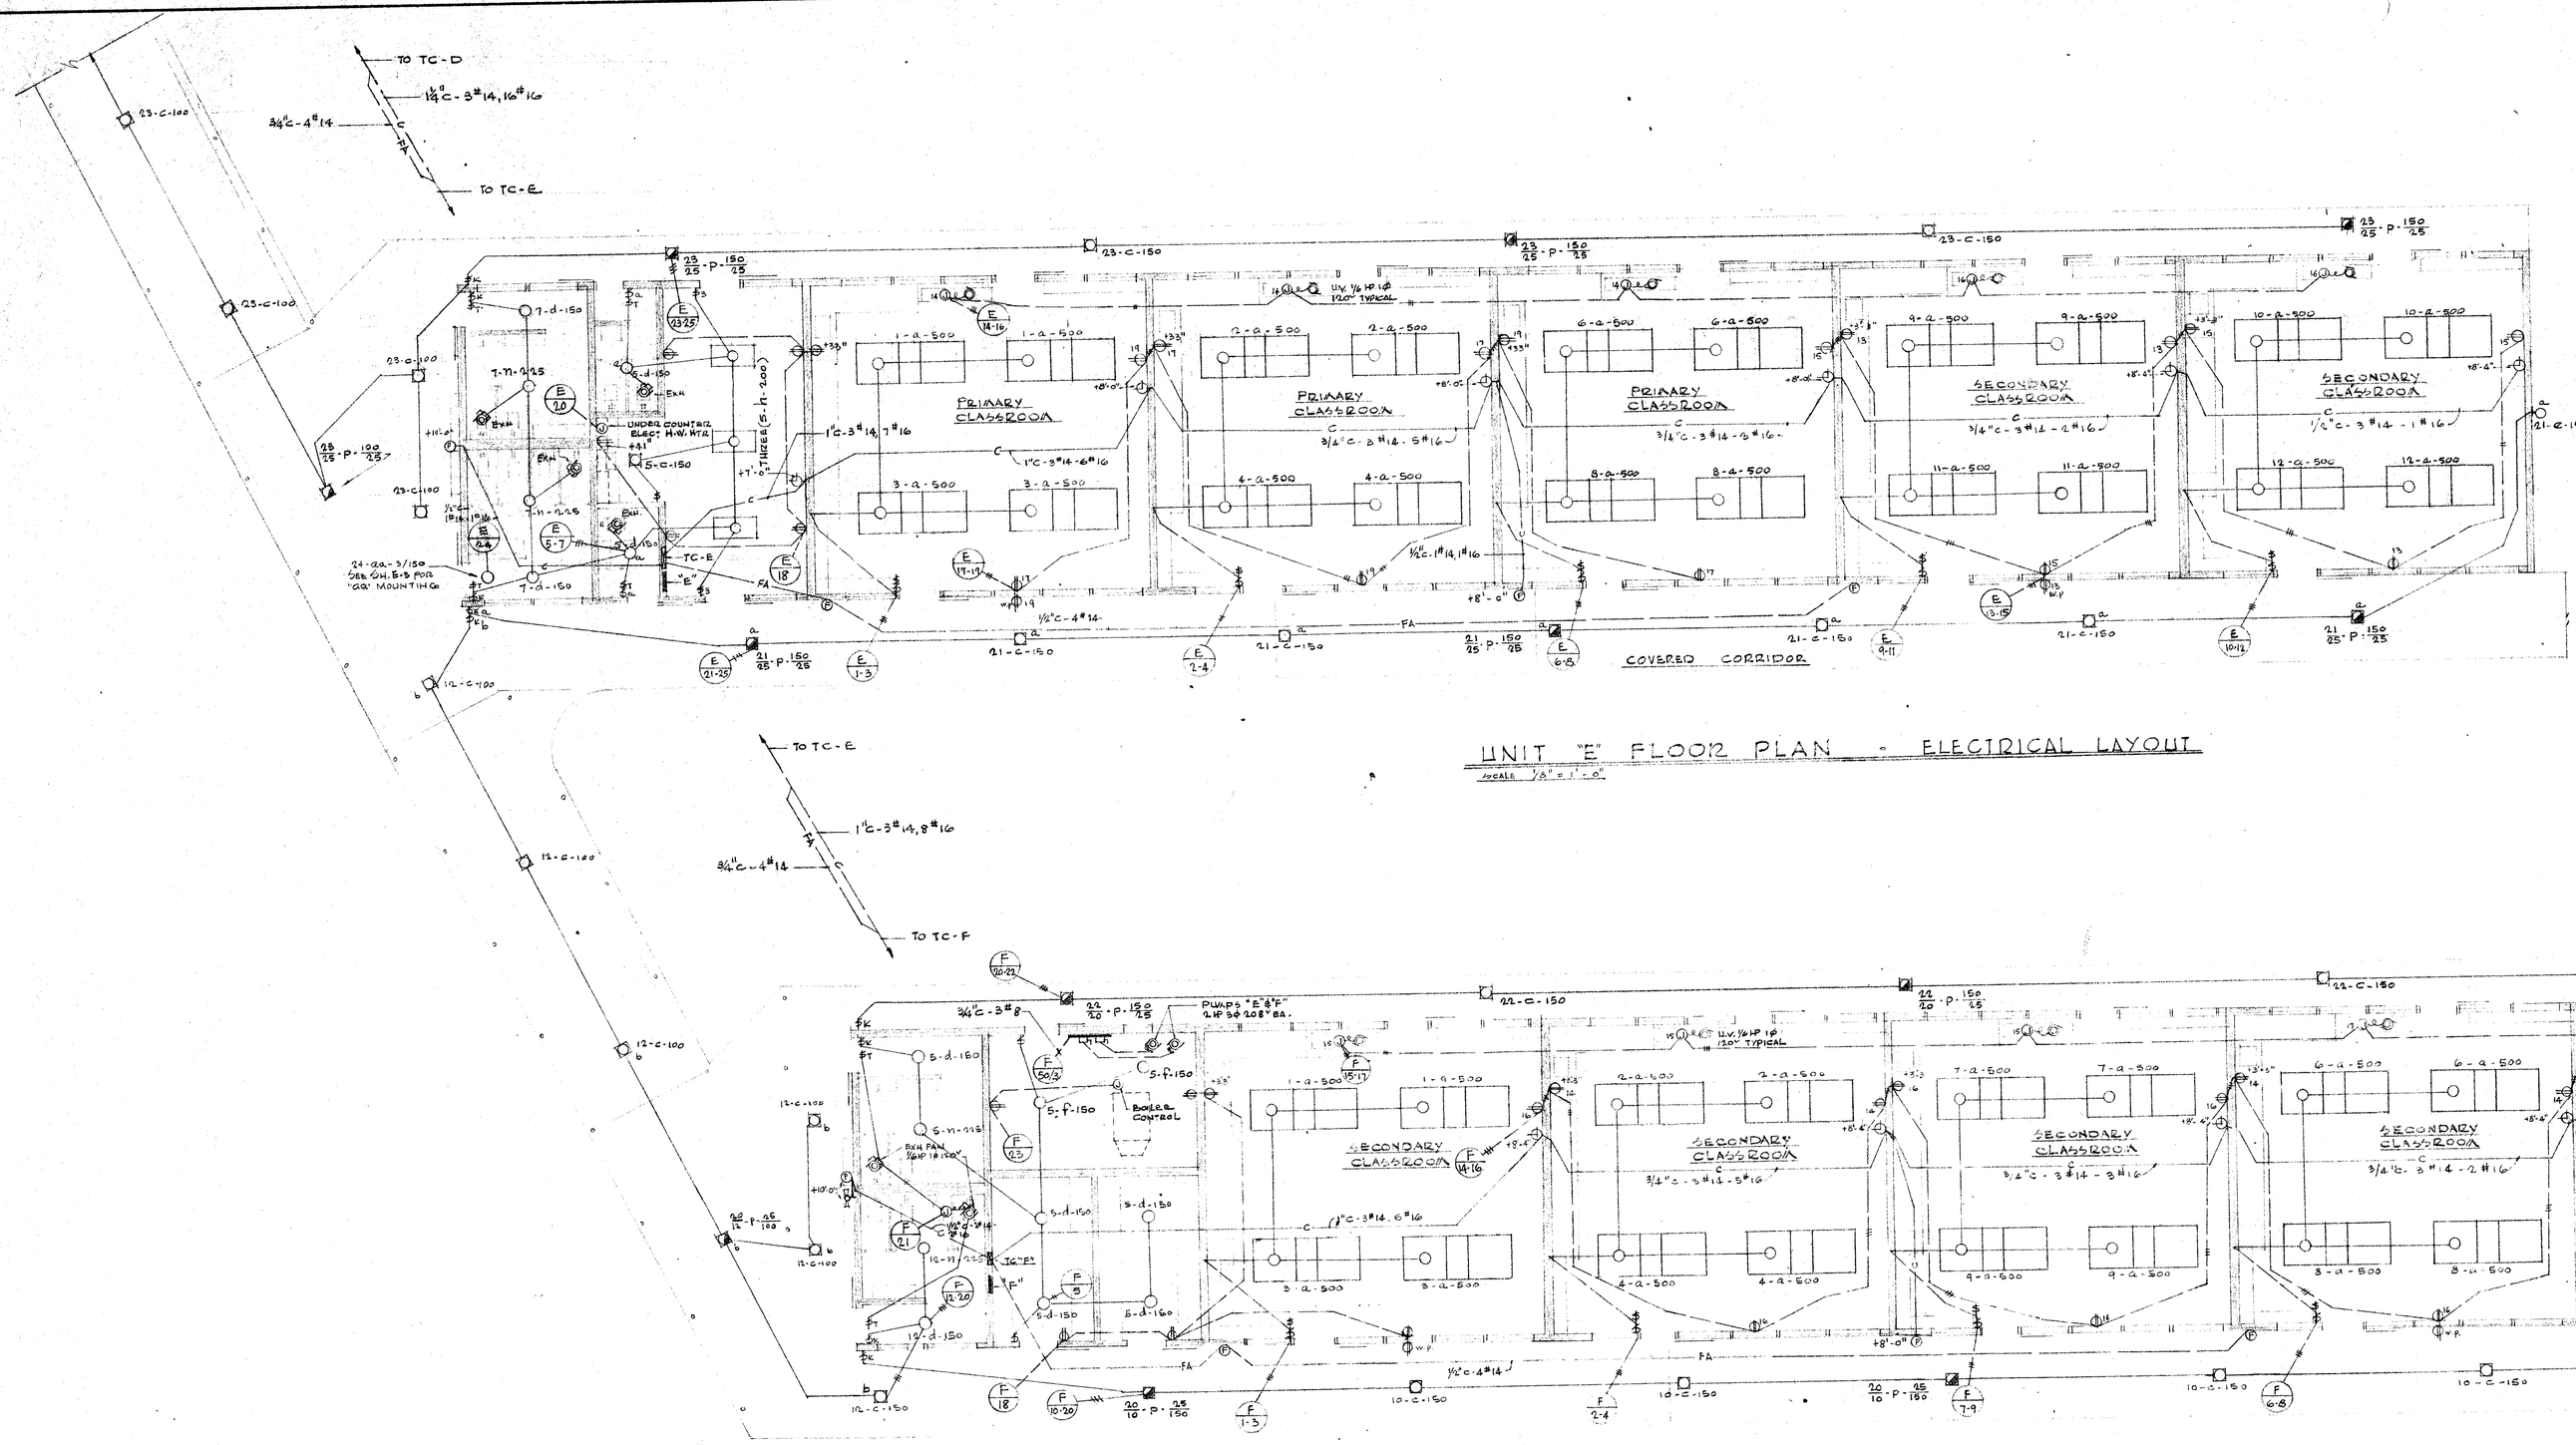

UNIT "E" FLOOR PLAN - ELECTRICAL LAYOUT
SCALE 1/8" = 1'-0"

TYPICAL INTERMEDIATE CLASSRM ELEVATION
SCALE 1/4" = 1'-0"

UNIT "F" FLOOR PLAN - ELECTRICAL LAYOUT
SCALE 1/8" = 1'-0"

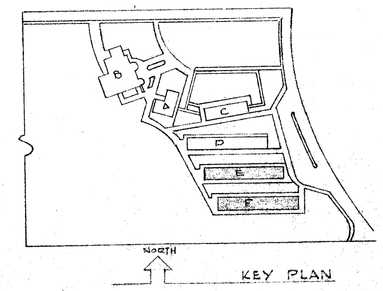

KEY PLAN

CHECK AND VERIFY ALL DIMENSIONS AND CONDITIONS AT JOB SITE BEFORE PROCEEDING WITH THE WORK. REPORT ANY DISCREPANCIES TO THE ARCHITECT.

OFFICE OF SUPERINTENDENT OF SCHOOLS
APPROVED
DATE

STATE OF CALIFORNIA
DEPARTMENT OF PUBLIC WORKS
DIVISION OF ARCHITECTURE

BOARD OF EDUCATION
BAKERSFIELD CITY SCHOOL DISTRICT
12/19/1960
By Glen E. Hampton
CLERK OF THE BOARD

APPROVED	DATE	MARK	DATE	REVISIONS
		A		
		A		
		A		
		A		

DATE
DRAWN
CHECKED

C-335
JOB No. 6016

ERNEST L. McCOY A.I.A. ARCHITECT
2811 H. STREET
BAKERSFIELD
PHONE FA. 4-9851
CALIFORNIA

SECTION 15 SCHOOL
PASADENA ST. & RENEGADE AVE.
BAKERSFIELD, CALIFORNIA

5
OF 6 SHEETS

DIETERICH-POST CLEARPRINT 10008