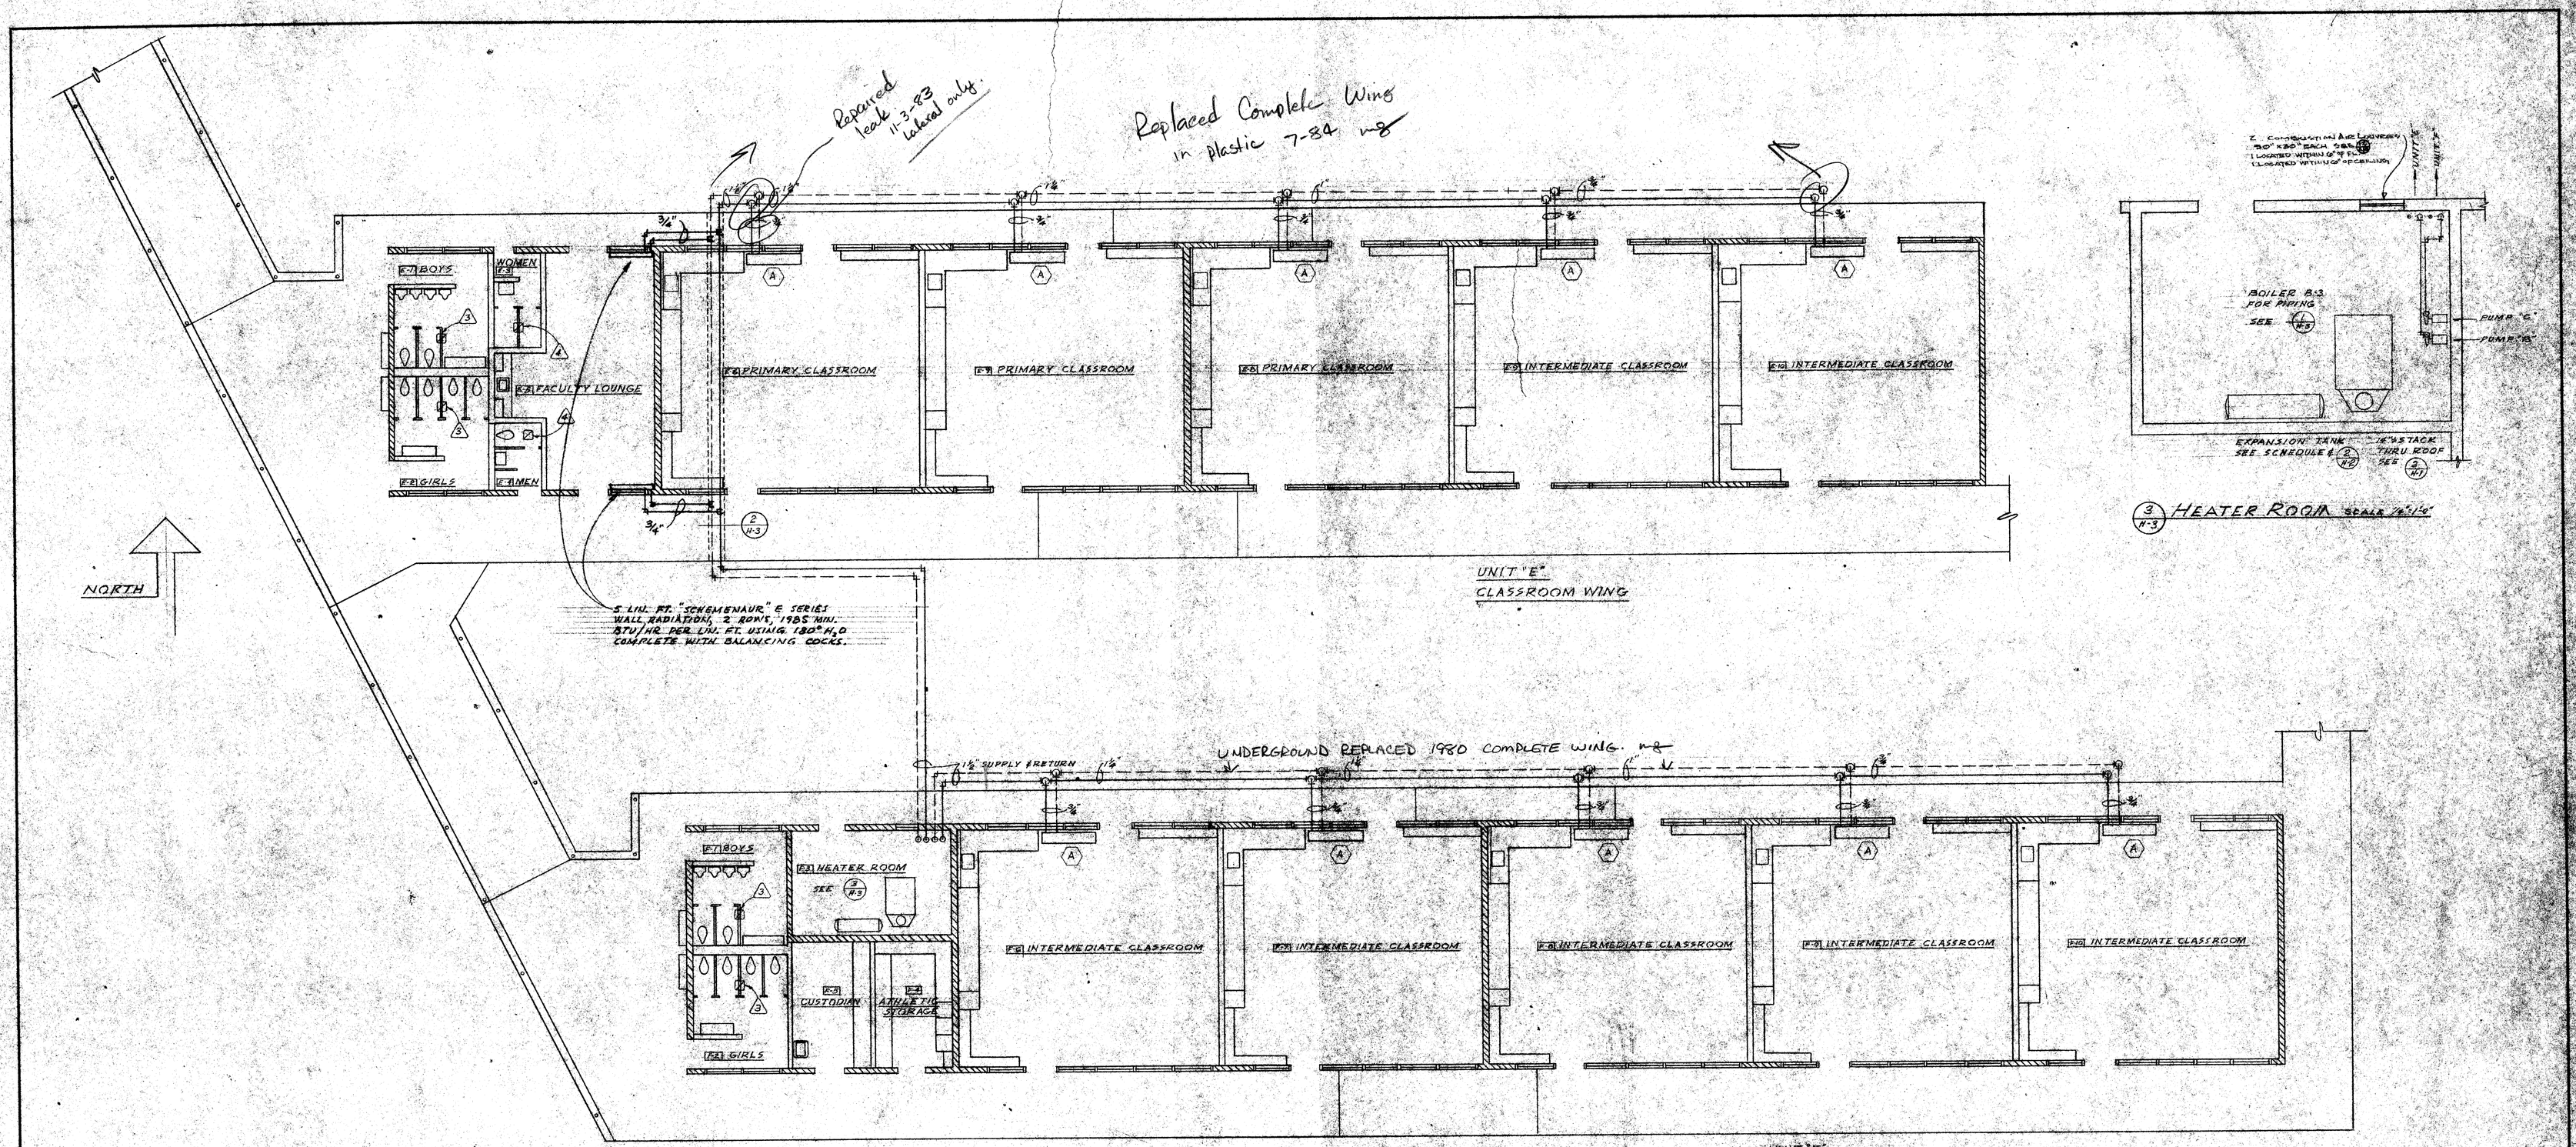

CHECK AND VERIFY ALL DIMENSIONS AND CONDITIONS AT JOB SITE BEFORE PROCEEDING WITH THE WORK. REPORT ANY DISCREPANCIES TO THE ARCHITECT.

OFFICE OF SUPERINTENDENT OF SCHOOLS APPROVED DATE	STATE OF CALIFORNIA DEPARTMENT OF PUBLIC WORKS DIVISION OF ARCHITECTURE	20571 APPROVED DEC 19 1960	BAKERSFIELD CITY SCHOOL DIST. BAKERSFIELD, CALIFORNIA BOARD OF EDUCATION BOARD OF EDUCATION BAKERSFIELD CITY SCHOOL DISTRICT 12/19/1960 Date By Executive Officer	APPROVED DATE	SECTION 15 SCHOOL PASADENA ST. & RENEGADE AVE. BAKERSFIELD, CALIFORNIA	Ernest L. McCoy ERNEST L. McCOY A.I.A. ARCHITECT 8811 H STREET BAKERSFIELD PHONE 4-8851 CALIFORNIA	C-335 JOB No. 60-76 DATE DRAWN CHECKED	SHEET No. H-3 OF 6 SHTS.