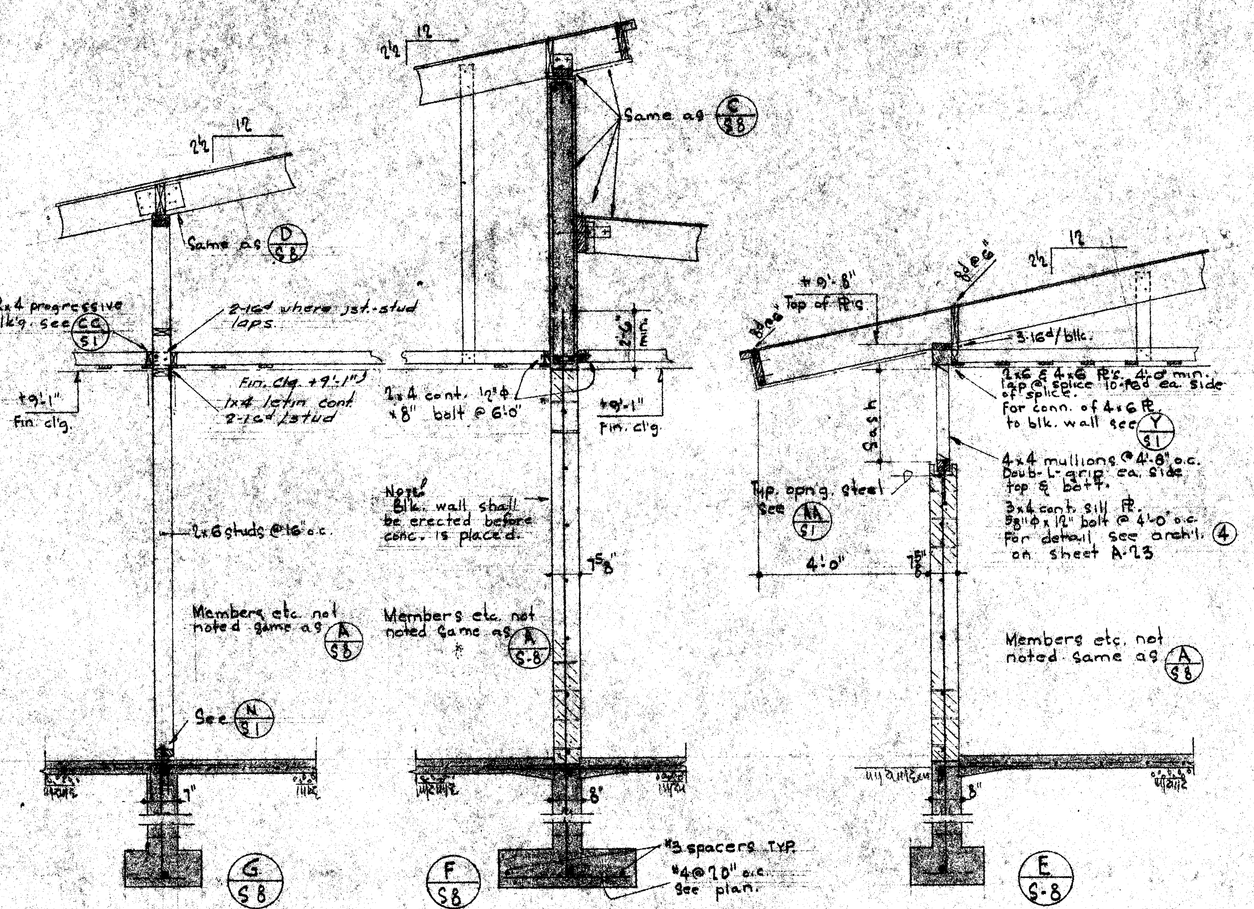

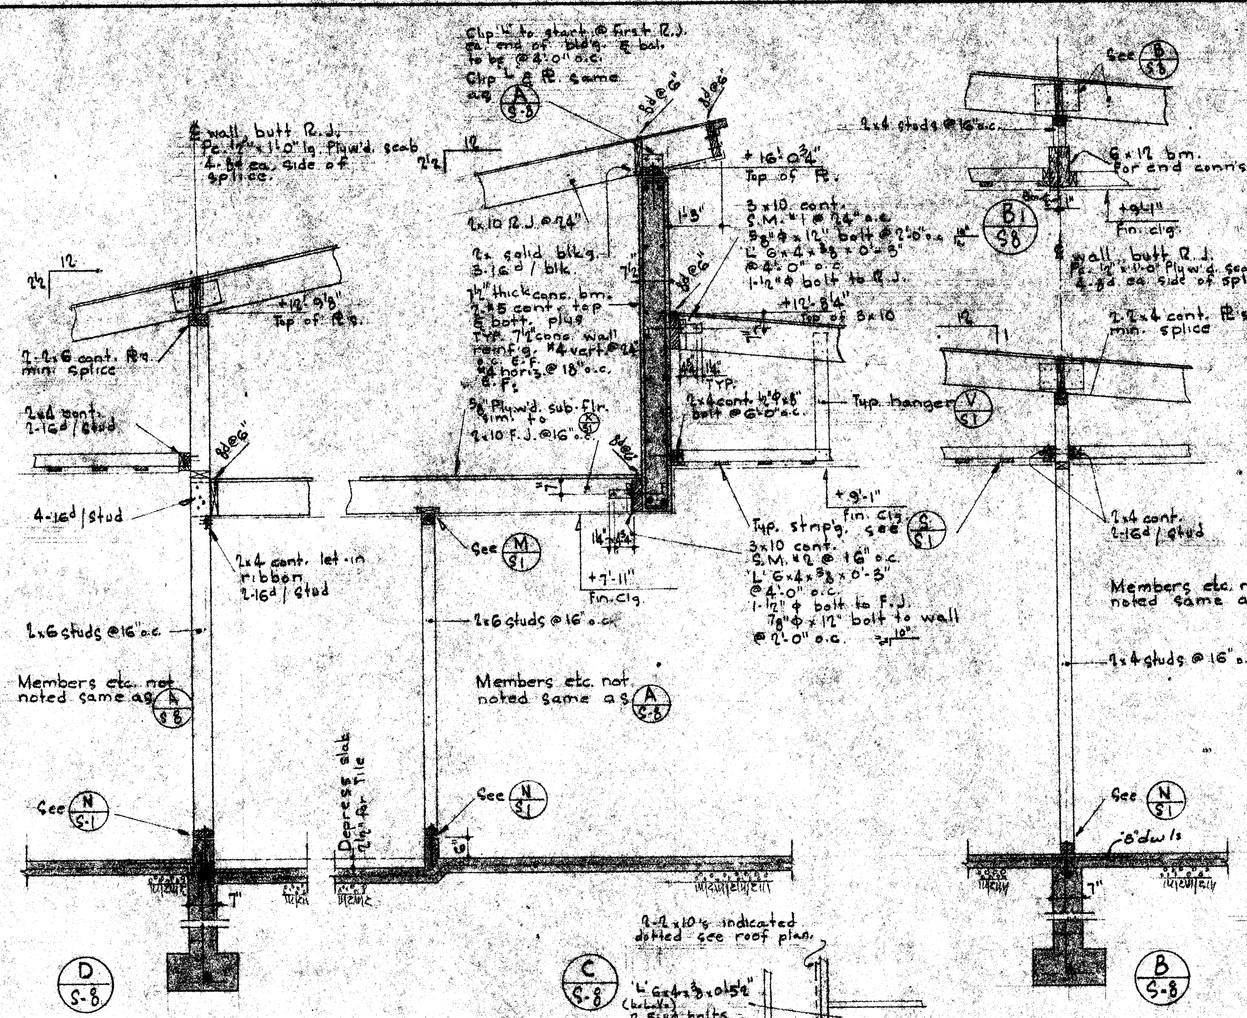

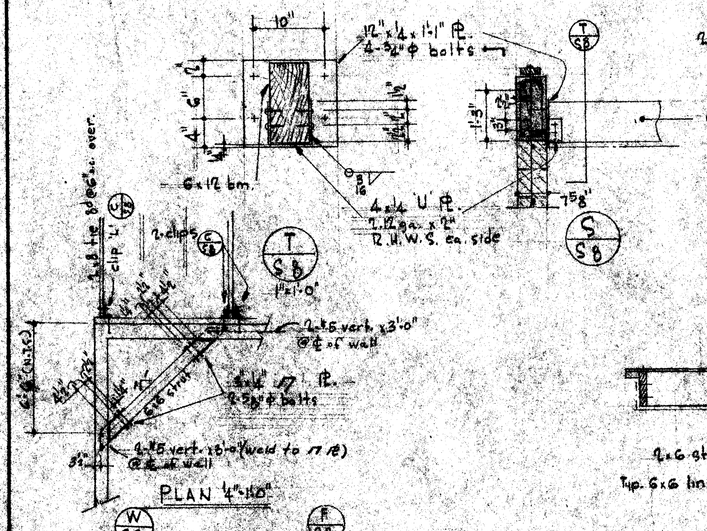

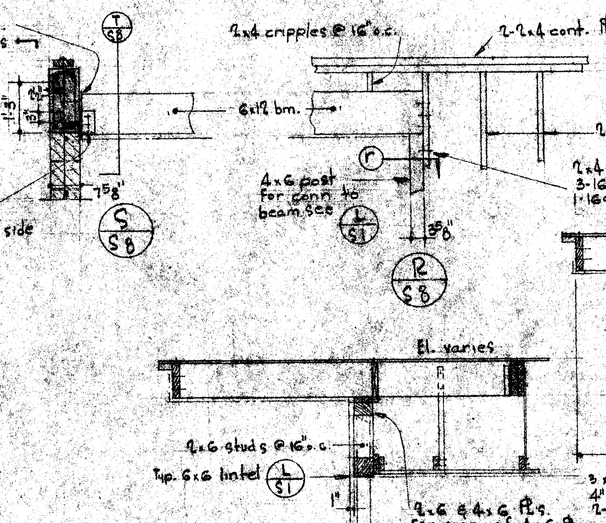

OFFICE OF SUPERINTENDENT OF SCHOOLS
APPROVED
DATE

STATE OF CALIFORNIA
DEPARTMENT OF PUBLIC WORKS
DIVISION OF ARCHITECTURE

STATE OF CALIFORNIA — DIVISION OF MINE BOARD
APPROVED DEC 19 1960
20571

BAKERSFIELD CITY SCHOOL DISTRICT
BAKERSFIELD, CALIFORNIA
BOARD OF EDUCATION
BAKERSFIELD CITY SCHOOL DISTRICT

APPROVED	DATE

MARK	DATE	REVISIONS
1		
2		
3		
4		
5		

CHECK AND VERIFY ALL DIMENSIONS AND CONDITIONS AT JOB SITE BEFORE PROCEEDING WITH THE WORK. REPORT ANY DISCREPANCIES TO THE ARCHITECT. Scale 1/4" = 1'-0" unless otherwise noted

HILLMAN & NOWELL
STRUCTURAL ENGINEERS
416 W. 8th St. Los Angeles 14

DESIGNED J.J. Hillman
CHECKED
PROJECT NO. 1960

ERNEST L. McCOY A.I.A. ARCHITECT
2215 H. STREET BAKERSFIELD

DRAWING NO. 10-16
DATE

SECTION 15 SCHOOL
PASADENA ST. & DELANO HWY.
BAKERSFIELD CALIFORNIA

SHEET NO. S-8