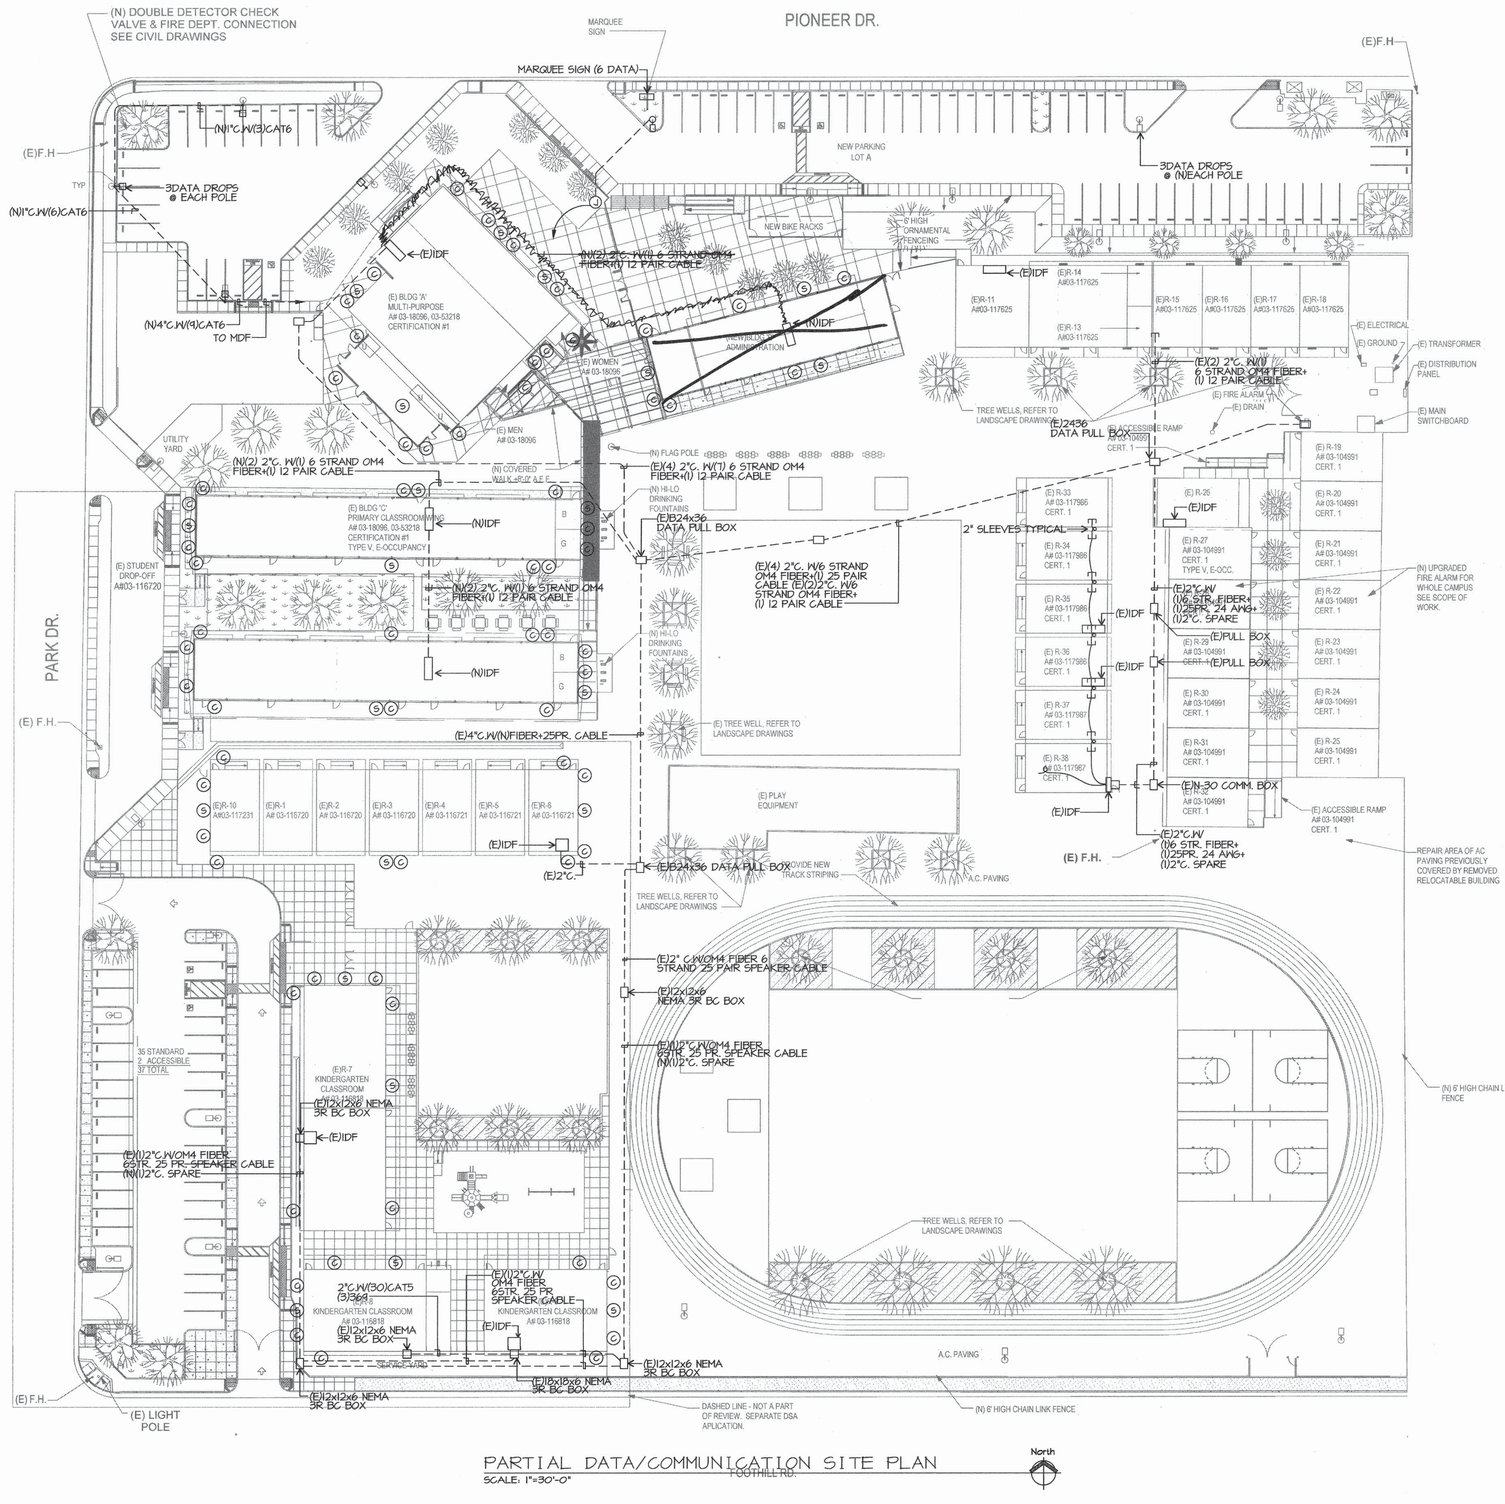

PARTIAL DATA/COMMUNICATION SITE PLAN

SCALE: 1"=30'-0"

DATA/COMM. PLAN NOTES

1. TERMINATE OM4 FIBER OPTIC CABLE AT BOTH ENDS.
2. (1)12 PAIR CABLE SPLICED BACK TO MDF FROM (N)66 BLOCK/SPLICE POINT. TERMINATE ALL SPEAKERS IN WING TO 66 BLOCK/SPLICE POINT.
3. (1)25PAIR CABLE SPLICED BACK TO MDF FROM (N)66 BLOCK/SPLICE POINT. TERMINATE ALL SPEAKERS IN WING TO 66 BLOCK =/SPLICE POINT.

ORDIZ MELBY
ARCHITECTS, INC.
5500 MING AVENUE SUITE 280
BAKERSFIELD, CALIFORNIA 93309
TELEPHONE (661) 832-5258
FACSIMILE (661) 832-4291

LICENSED ARCHITECT RICHARD JOHN MELBY No. C- 16835 DECEMBER 31, 2017 RENEWAL DATE STATE OF CALIFORNIA

LICENSED ARCHITECT DANNY ESPINOZA ORDIZ No. C- 14728 MAY 31, 2019 RENEWAL DATE STATE OF CALIFORNIA

DANNY E. ORDIZ, AIA
ARCHITECT C-14,728

WILLIAM J. MELBY, AIA
ARCHITECT C-16,835

IDENTIFICATION STAMP
DIVISION OF STATE ARCHITECT
OFFICE OF REGULATION SERVICES
APPL. 03-117596
FILE # 15-6
AC FLS SS
DATE SEP 25 2017

MODERNIZATION AT MARSA VOORHIES ELEMENTARY SCHOOL FOR:

BAKERSFIELD CITY SCHOOL DISTRICT

1300 BAKER STREET BAKERSFIELD CA 93305

MARK	DATE	DESCRIPTION
	11/01/16	DSA SUBMITTAL.

JOB NUMBER:
2015-1663
CAD DRAWING FILE:
1663 VOORHIES MOD- 300 & 400 Classroom Wings -CD16.pln
DRAWN BY:
AC
CHECKED BY:
JM

CHECK AND VERIFY ALL DIMENSIONS BEFORE PROCEEDING WITH THE WORK. REPORT DISCREPANCIES TO THE ARCHITECT.

THE DRAWINGS, IDEAS, AND DESIGNS REPRESENTED ON THIS SHEET ARE THE PROPERTY OF THE ARCHITECT.

COPYRIGHT
ORDIZ-MELBY ARCHITECTS, INC. 2014

JMPE
ELECTRICAL ENGINEERING
LIGHTING DESIGN
CA REGISTRATION NO E13083
15279
5500 MING AVENUE, SUITE 251
BAKERSFIELD, CA 93309
(661) 831-7551
FAX (661) 831-7813
email : maloney@jmpe.net
www.jmpe.net

REGISTERED PROFESSIONAL ENGINEER JAMES MALONEY No. E013083 EXP. 06/30/2019 ELECTRICAL STATE OF CALIFORNIA

SHEET TITLE

PARTIAL DATA/ COMMUNICATION SITE PLAN

SHEET IDENTIFICATION NUMBER

E-011

SHEET OF

E:\2015 DWGS\15279\MOD\15279E-011.DWG, 7/20/2017 9:52:43 AM, chelseo