COND. DR'N. PIPING TO BE "L" COPPER OR SCH 40 GALV. EXPOSED ON ROOF. PROV. PERMANENT PIPE SUPPORT PER DETAIL (3/MP-1) @ 6'-0" O.C. MAX & DROP EXPOSED DN. WALL AS SHOWN.

HOSE REQ'D ON SPRING MTD. UNITS. USE STEEL FITTINGS ON RIGIDLY MTD. UNITS

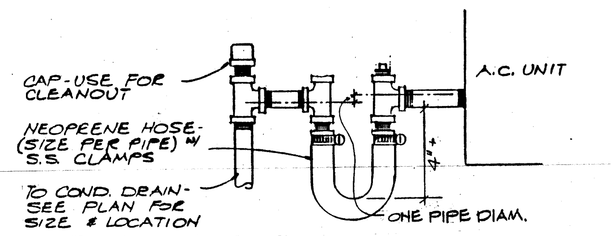

CONDENSATE DR'N. DETAIL (1)

NO SCALE

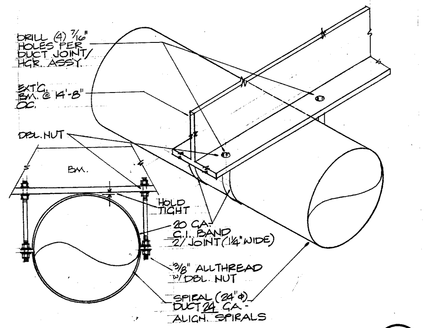

ALT. BID DUCT HG'R. DET. (5)

N.T.S.

NOTE: DUCT GA. HAS BEEN INCREASED FROM STD. 22 TO 24 TO ACCOMODATE 14'-8" SPAN. ORDER DUCT IN FULL LENGTHS (14'-0") & JOINTS TO BE 6 HGR. LOCATIONS ONLY. PROV. INSIDE SLIP COLLARS W/O BEAD & ALIGN SPIRALS & JOINT.

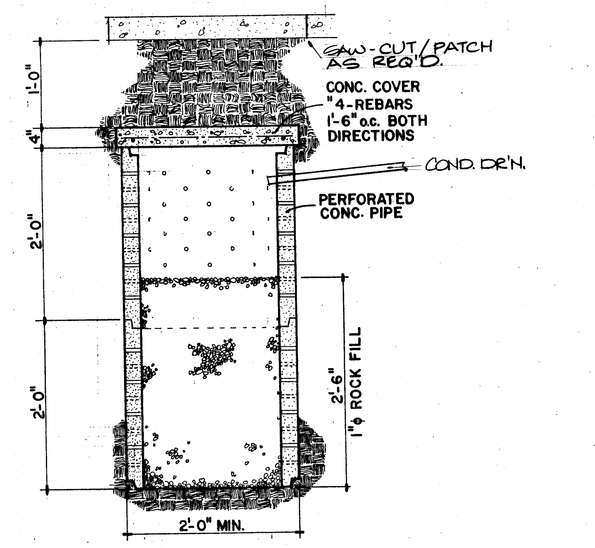

ROCK POCKET DETAIL (2)

ALT. MECH. EQPT. SCHEDULE

MARK	DESCRIPTION
AC 1A	ROOFTOP PACKAGED A.C. UNIT, "DAY & NIGHT" No. SBD BVP 120180 (10 TON NOM.) 105 MBH TOT./86 GS SENS. COOLING CAP. @ 105°/63°DB/57° WB, 1077 lbs. INTERNAL FLITERS, & STG. GAS HEAT (120 MBH) - LOCK OUT 2nd STG., ECONOMIZER, "MASON" # SSLFM-B CORNER SPRINGS, 8.4 E.E.R., 79% AGA, 4000 CFM @ .8" S.P., 2.0 HP ACT. S.A. FAN MOTOR, 19.0 FLA @ 208 V/3PH/60 CY., MIN. STOPS ON ECON. SET @ 750 CFM - (SPRING PRE-APPROVAL No. R-0031)

# CLG. S.A. GRILLE (EXPOSED)	- ANEMOSTAT"	C-27, 18" ϕ NECK
SIDEWALL R.A.	"	- "	3HS
CLG. RELIEF	"	- "	CCS
RELIEF DPR.		- "RUSKIN"	CBD

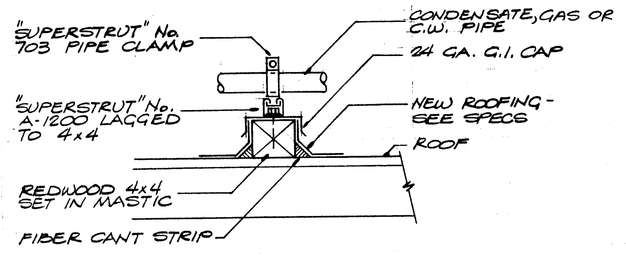

ROOF PIPE SUPPORT (3)

NO SCALE

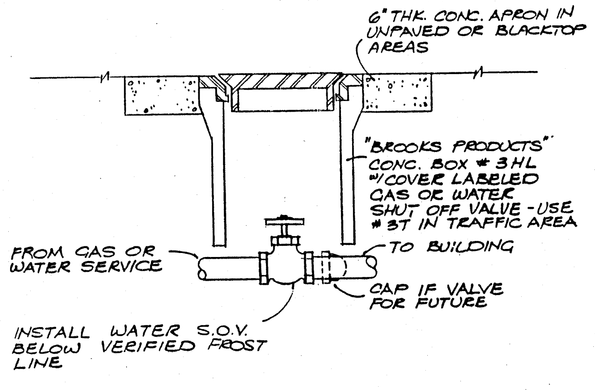

SHUT OFF VALVE IN YARD BOX (4)

N.T.S.

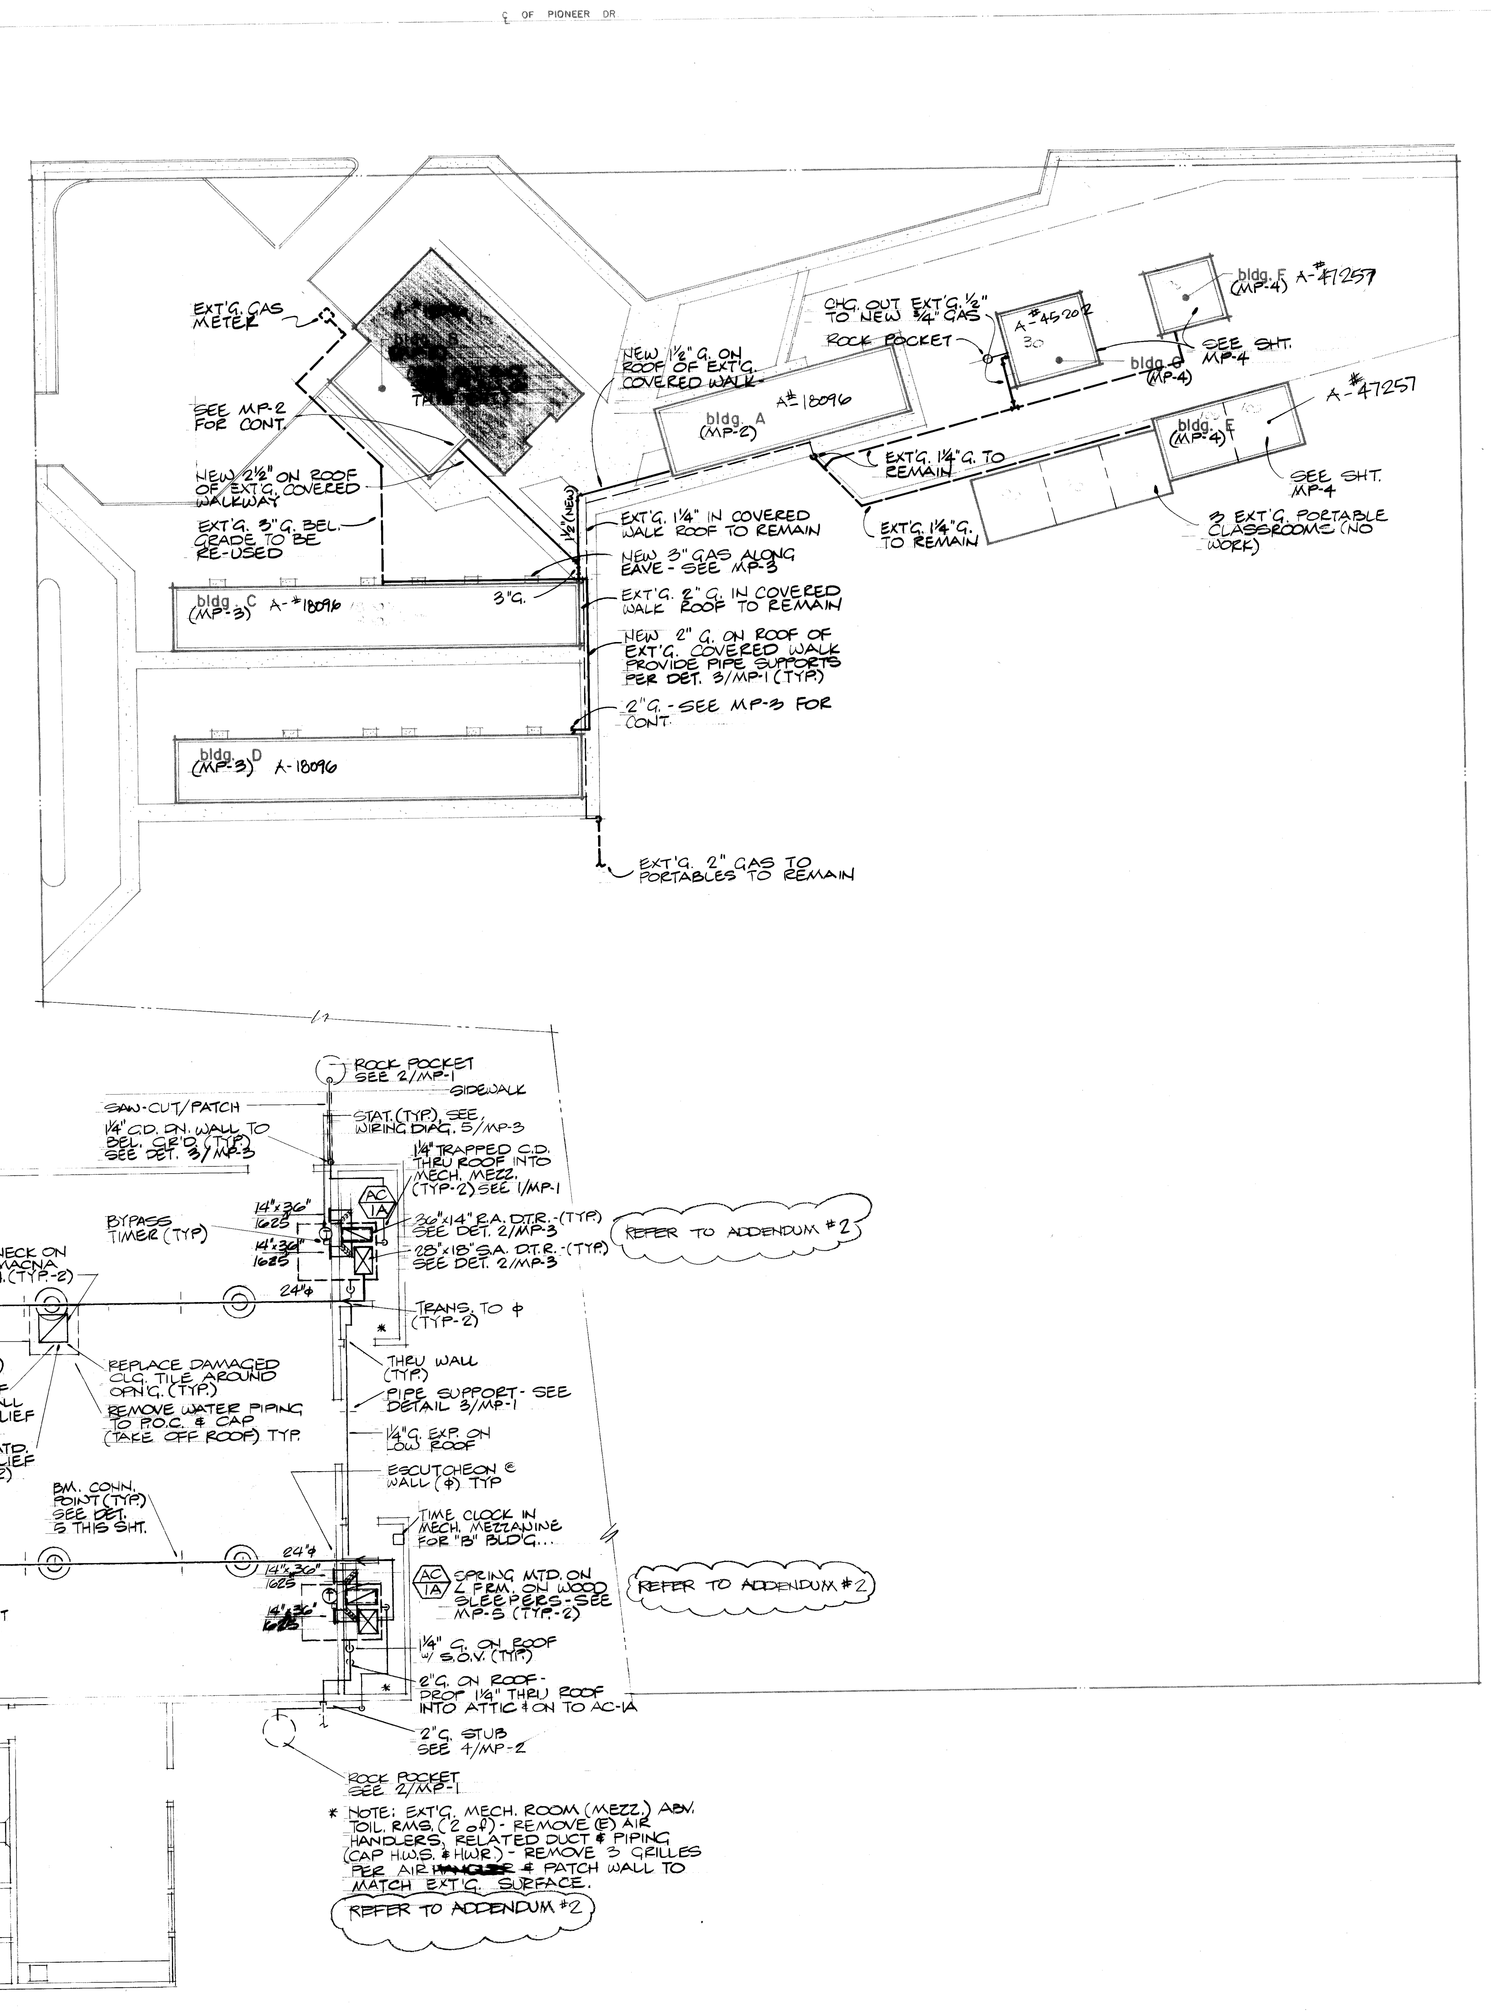

BLD'G. "B" (PLB'G. & H.V.A.C.) ALT. BID (6)

SCALE: ⅛" = 1'-0"

PARTIAL SITE PLAN (PLUMBING) (7)

40'=1'

CONTRACTOR TO VERIFY ALL CONDITIONS AND DIMENSIONS AT THE SITE AND AS SHOWN ON THE DRAWINGS. REPORT ANY DISCREPANCIES TO THE ARCHITECT BEFORE PROCEEDING WITH ANY WORK.

SHEET INDEX

MP-1	SITE PLAN, BLDG. B (PLB'G. & HVAC)
MP-2	BLDGS. A & B (PLB'G. & HVAC) DETAILS
MP-3	BLDGS. C & D (PLB'G. & HVAC) DETAILS
MP-4	BLDGS. E, F, & G (PLB'G. & HVAC) DETAILS
MP-5	DETAILS & GENERAL NOTES
E-1	SITE ELECTRICAL
EA-1	BLDG. B ALT. SITE ELECTRICAL

TITLE 24 & 1588 INC

IDENTIFICATION
Department of Gen. Services
Office of the State Architect

APR 20 1990

Structural Safety Section
Appl. # 53218
Backchecked By AS/LA

APPROVED FIRE AND PANIC ONLY
STATE FIRE MARSHAL

REGISTERED PROFESSIONAL ENGINEER GARY BECKER M025305 MECHANICAL STATE OF CALIFORNIA

LEONARD J. SCHROEDER A.I.A. ARCHITECT
221 SOUTH MONTCLAIR BAKERSFIELD CA. 93309
(805) 832-0734

COPYRIGHT © 1987 Leonard J. Schroeder
A PROFESSIONAL CORPORATION

DATE	REVISIONS
4/90	(ADDEDUM)

LEONARD J. SCHROEDER A.I.A. RETAINS COPYRIGHT AND OTHER PROPERTY RIGHTS IN THESE PLANS AND SPECIFICATIONS. THEY ARE NOT TO BE REPRODUCED, CHANGED OR COPIED IN ANY FORM OR MANNER WHATSOEVER, NOR ARE THEY TO BE ASSIGNED TO ANY THIRD PARTY, WITHOUT FIRST OBTAINING THE WRITTEN PERMISSION AND CONSENT OF LEONARD J. SCHROEDER A.I.A. IN THE EVENT OF UNAUTHORIZED REUSE BY A THIRD PARTY, THE THIRD PARTY SHALL INDEMNIFY LEONARD J. SCHROEDER A.I.A.

LEONARD J. SCHROEDER AND ASSOCIATE · ARCHITECT · A.I.A.

VOORHIES SCHOOL
BAKERSFIELD CITY SCHOOLS

JOB #	8916
DATE	7-'89
DRAWN	RB
CHECKED	GB
SHEET	MP-1
OF	5 SHEETS