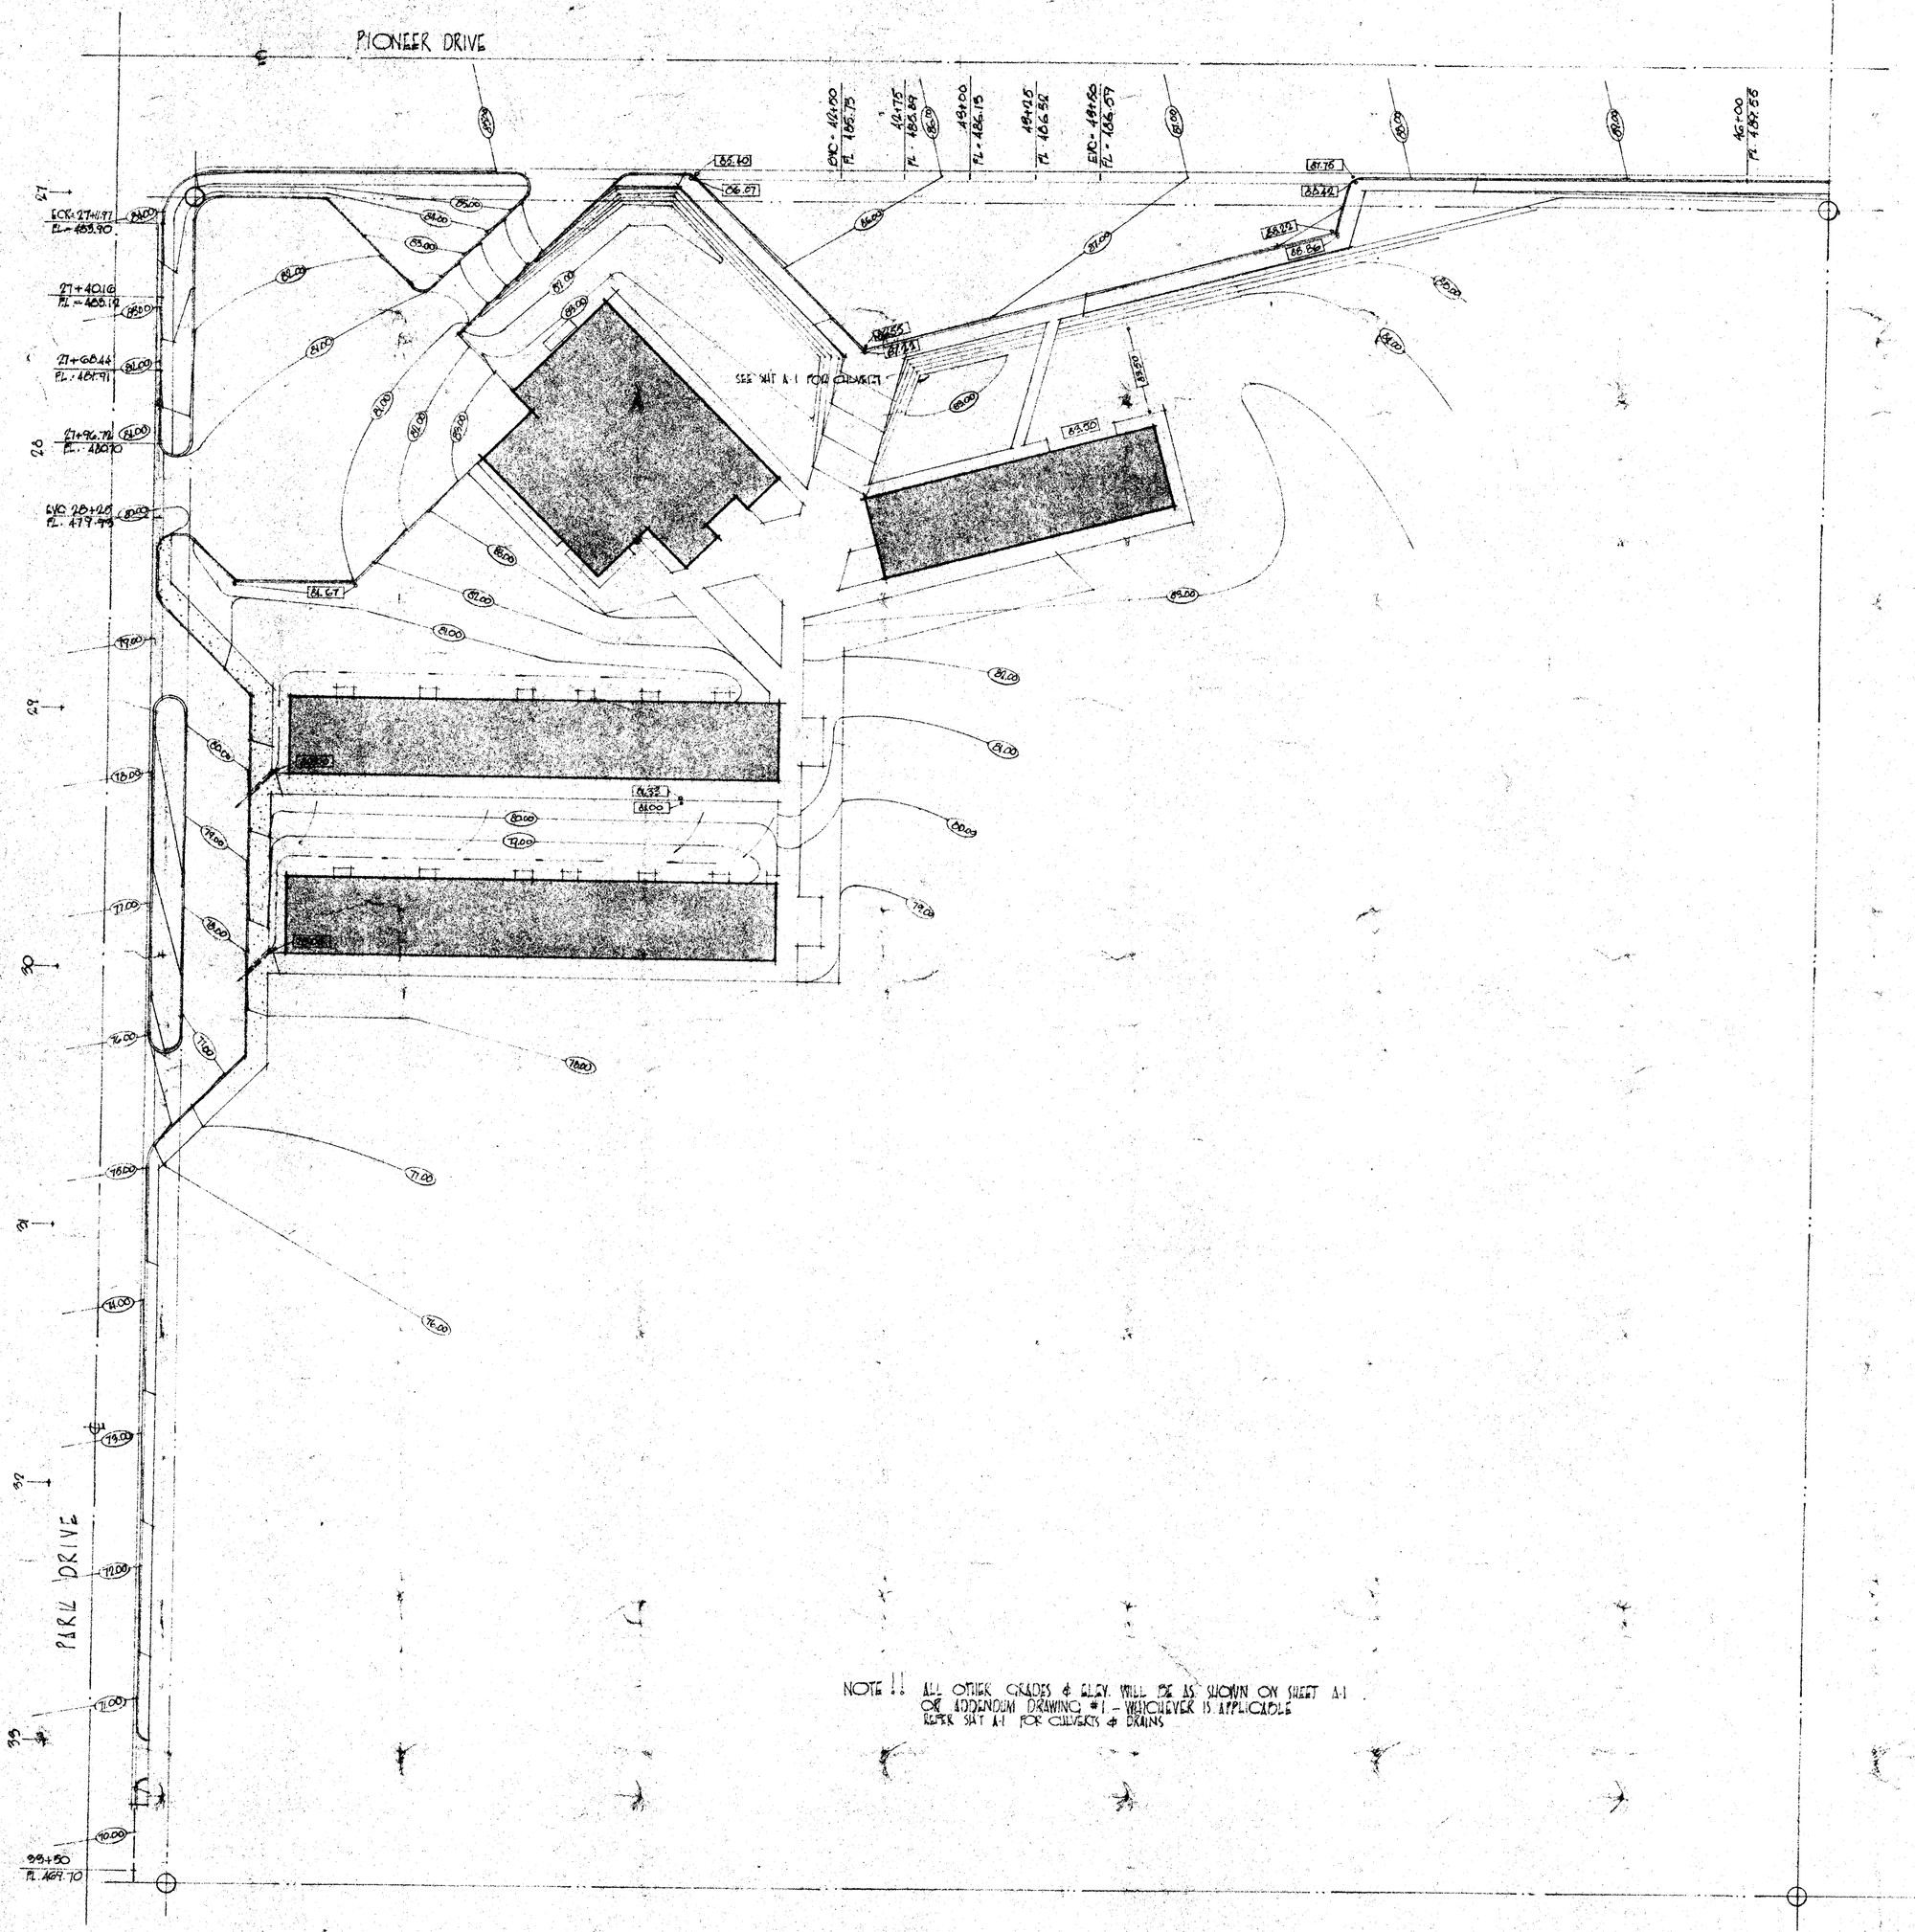

REVISED GRADING PLAN

1" = 40'

APPROVED:	APPROVED:	APPROVED:	APPROVED:							
APPROVED BY BOARD OF EDUCATION BAKERSFIELD CITY SCHOOL DISTRICT APR 27 1959 DATE 19 BY SECRETARY	STATE OF CALIFORNIA — DEPARTMENT OF PUBLIC WORKS DIVISION OF ARCHITECTURE 18096 APPROVED JUNE 1959 APPLICATION NO. For						CHANGE ORDER #1 ITEM #1	TITLE: PARK DRIVE SCHOOL BAKERSFIELD CITY SCHOOL DISTRICT BAKERSFIELD CALIFORNIA FOOTAGE:	WHITNEY BIGGAR ARCHITECT MEMBER AMERICAN INSTITUTE OF ARCHITECTS 3601 STOCKDALE HIGHWAY BAKERSFIELD, CALIFORNIA FA 57227 REGISTRATION C-1128	PROJECT NO. DRAWN BY CHECKED BY DATE SHEET OF