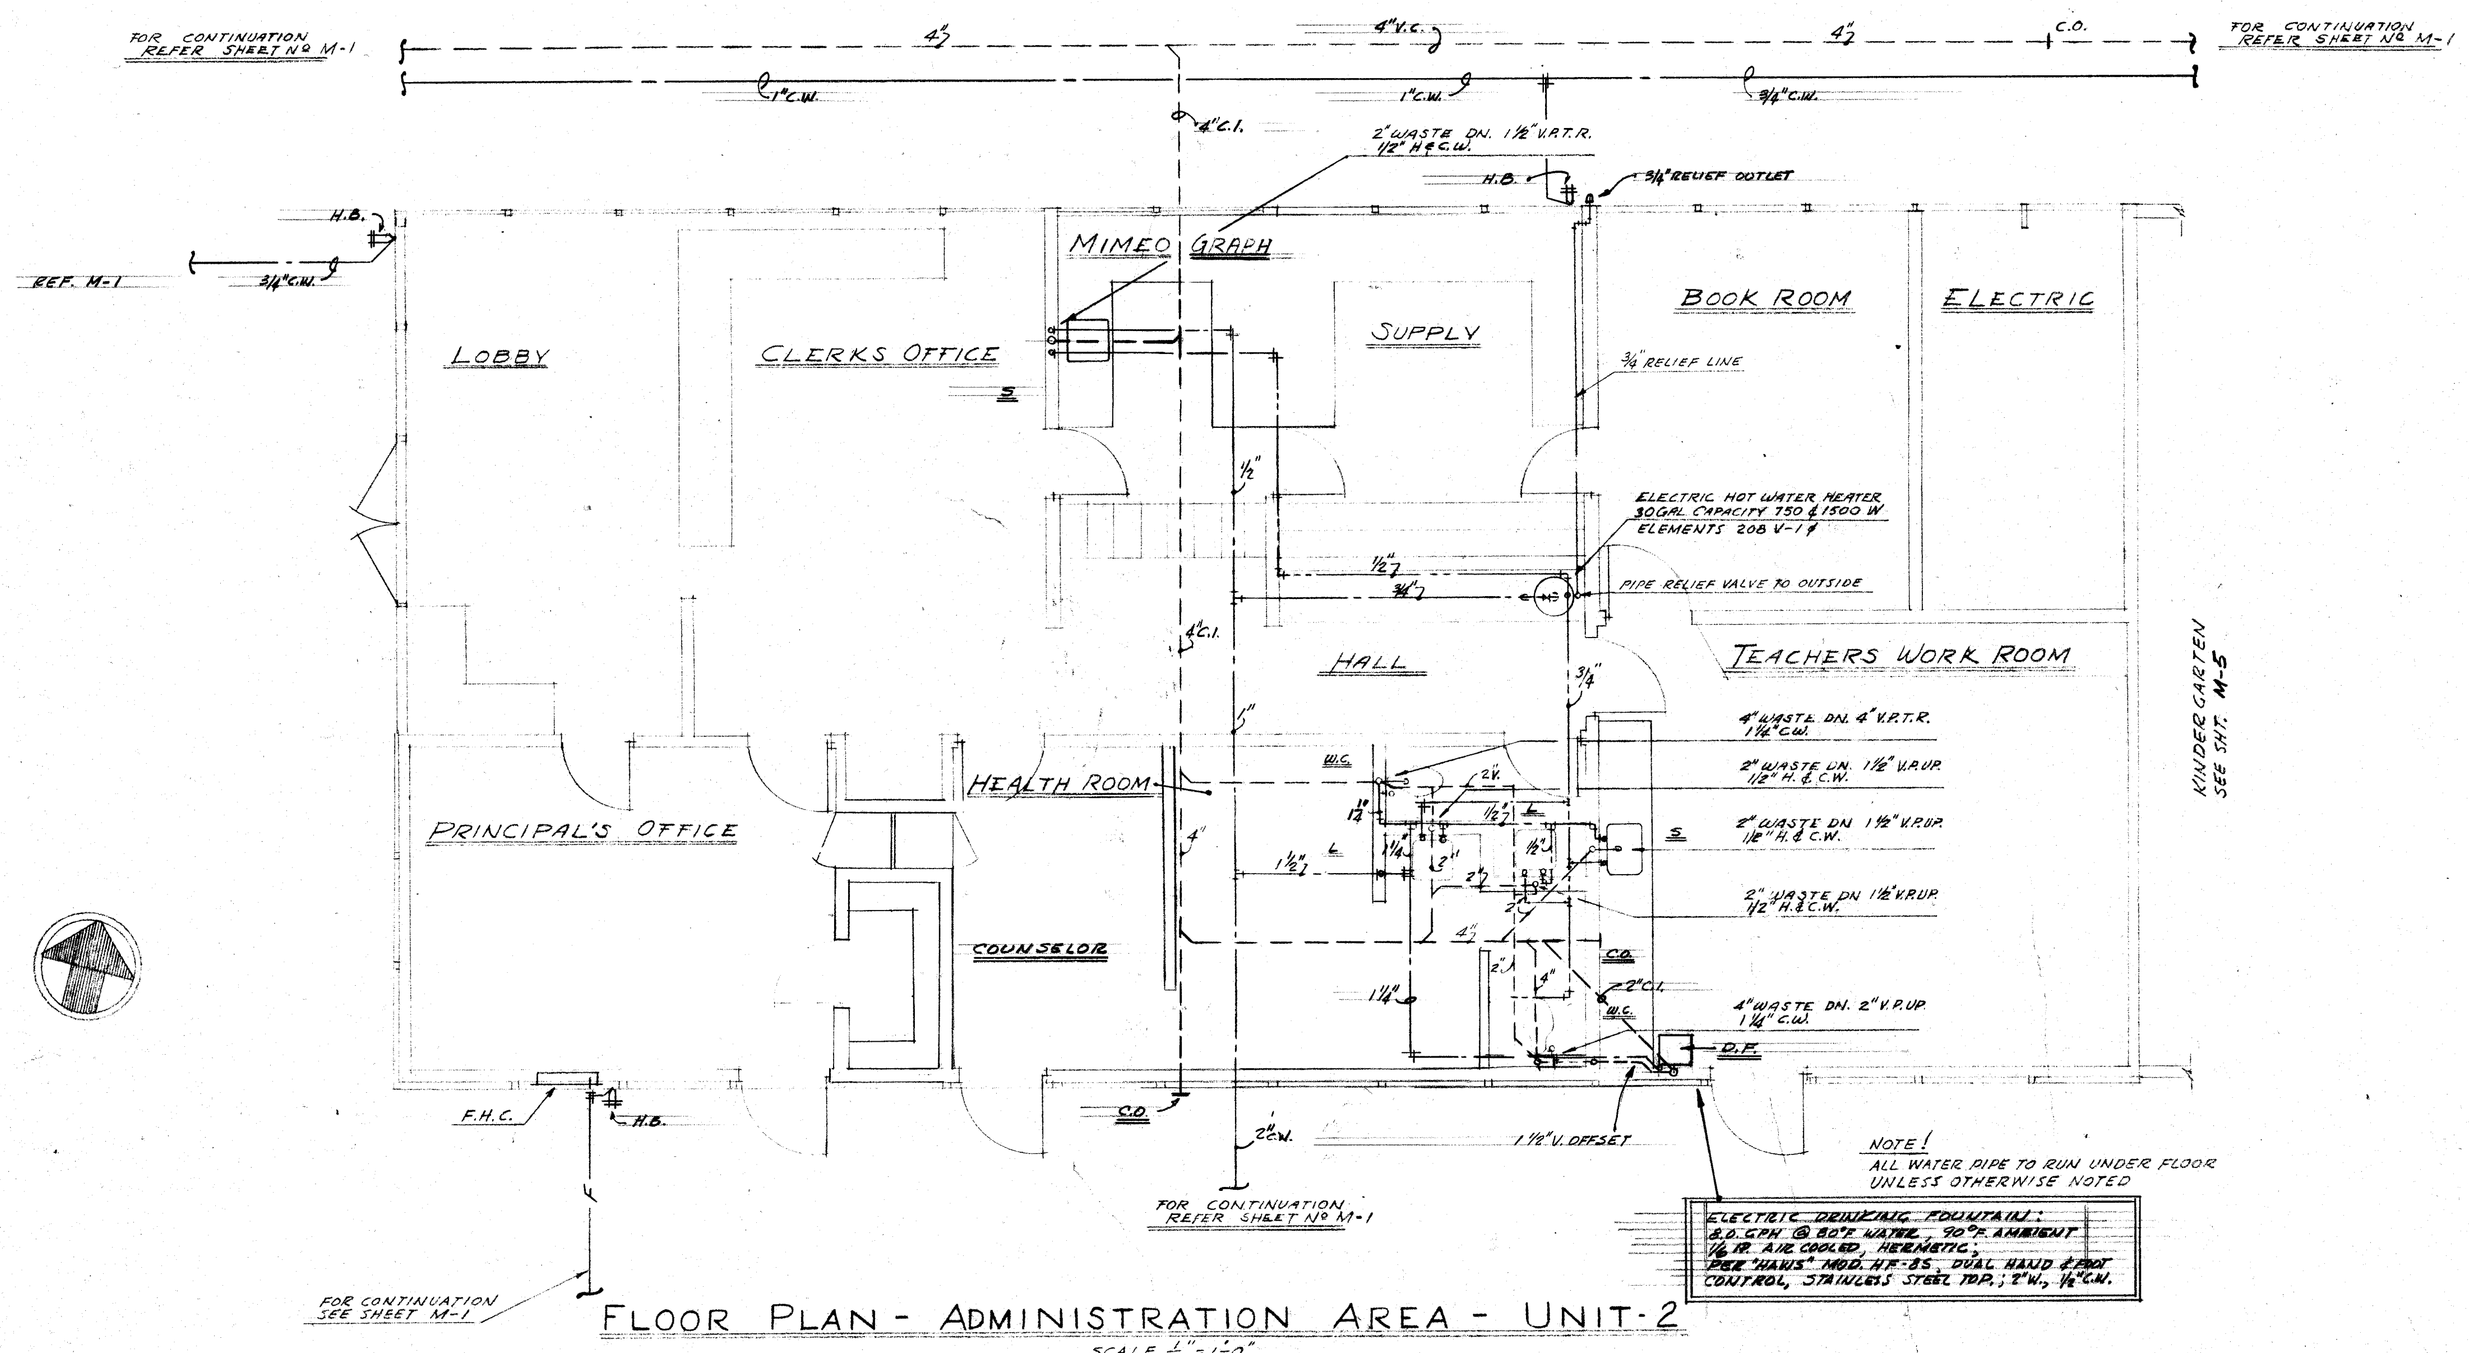

FLOOR PLAN - ADMINISTRATION AREA - UNIT-2

SCALE 1/4" = 1'-0"

PIPING LEGEND

COLD WATER	———
HOT WATER	- - -
WASTE & SOIL	— — —
VENT	- - - - -

DIVISION OF ARCHITECTURE

STATE OF CALIFORNIA—DEPARTMENT OF PUBLIC WORKS
DIVISION OF ARCHITECTURE

18096 APPROVED DEC 22 1958

APPLICATION No. Per M.W. Schlberg 6822 PRINCIPAL STRUCTURAL ENGINEER

BOARD OF EDUCATION

PRES.

SEC.

John L. Compton
11/24/58

PLUMBING
FLOOR PLAN- ADMINISTRATION AREA
UNIT TWO
PARK DRIVE SCHOOL
BAKERSFIELD CALIFORNIA

Whitney Biggar

WHITNEY BIGGAR ARCHITECT
MEMBER AMERICAN INSTITUTE OF ARCHITECTS
3601 STOCKDALE HIGHWAY
BAKERSFIELD, CALIFORNIA
29285 REGISTRATION C-1128

PROJECT NO: 31/58
DRAWN BY:
CHECKED BY JB
DATE: 11/24/58
SHEET M-4 OF 58