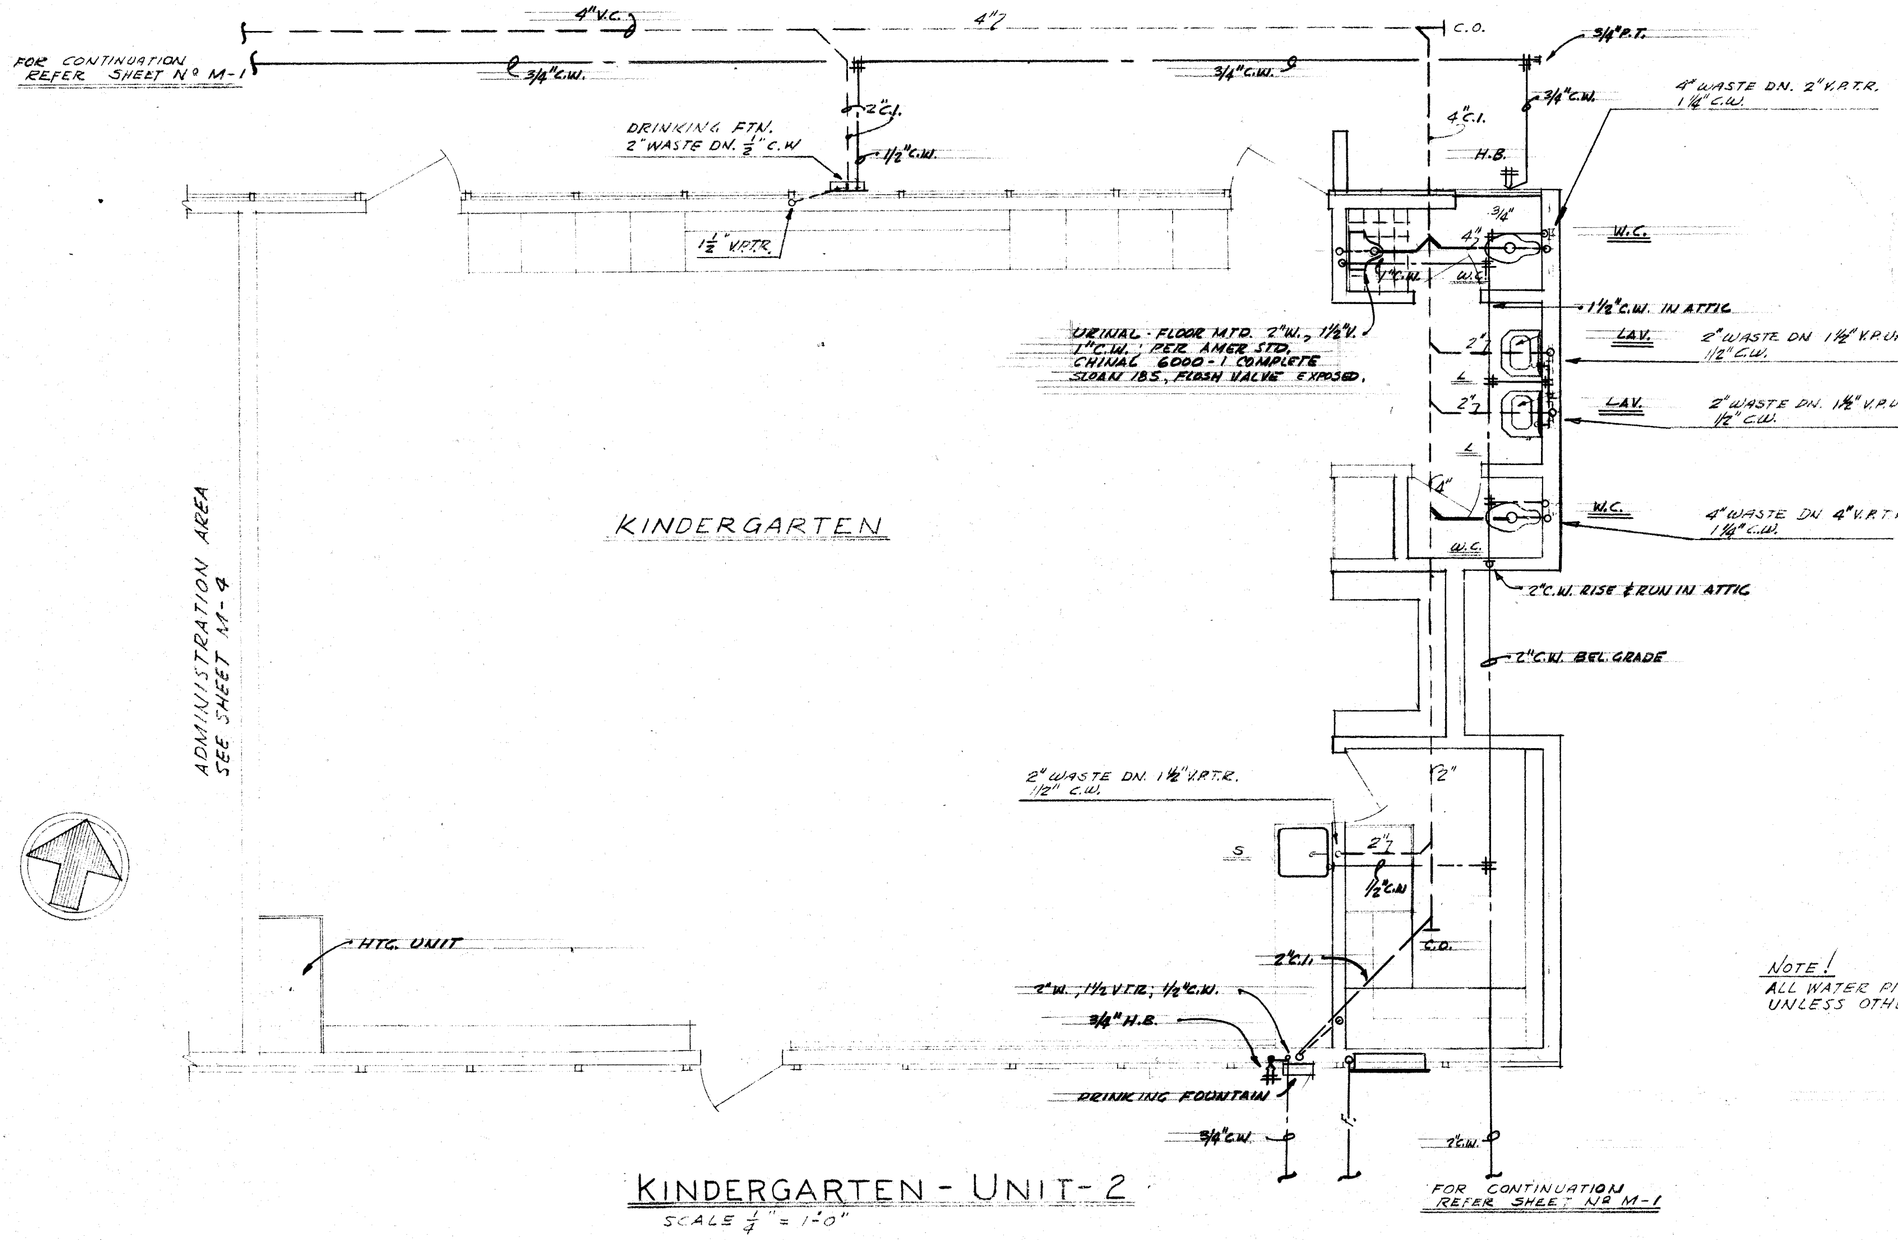

KINDERGARTEN - UNIT-2

SCALE 1/4" = 1'-0"

Note!
ALL WATER PIPE TO RUN UNDER FLOOR UNLESS OTHERWISE NOTED

PIPING LEGEND

CO. P WATER
WASTE & SOIL
VENT

DIVISION OF ARCHITECTURE
STATE OF CALIFORNIA—DEPARTMENT OF PUBLIC WORKS
DIVISION OF ARCHITECTURE
18096 APPROVED DEC 22 1958
APPLICATION NO. By M.W. Sahlberg PRINCIPAL STRUCTURAL ENGINEER

BOARD OF EDUCATION
PRES.
SEC.
John L. Compton
11/24/58

PLUMBING
FLOOR PLAN - KINDERGARTEN
UNIT TWO
PARK DRIVE SCHOOL
BAKERSFIELD CALIFORNIA

Whitney Biggar
WHITNEY BIGGAR ARCHITECT
MEMBER AMERICAN INSTITUTE OF ARCHITECTS
3601 STOCKDALE HIGHWAY
BAKERSFIELD, CALIFORNIA
29285 REGISTRATION C-1128

PROJECT NO. 611SD
DRAWN BY:
CHECKED BY
DATE 11/24/58
SHEET M-5 OF 83