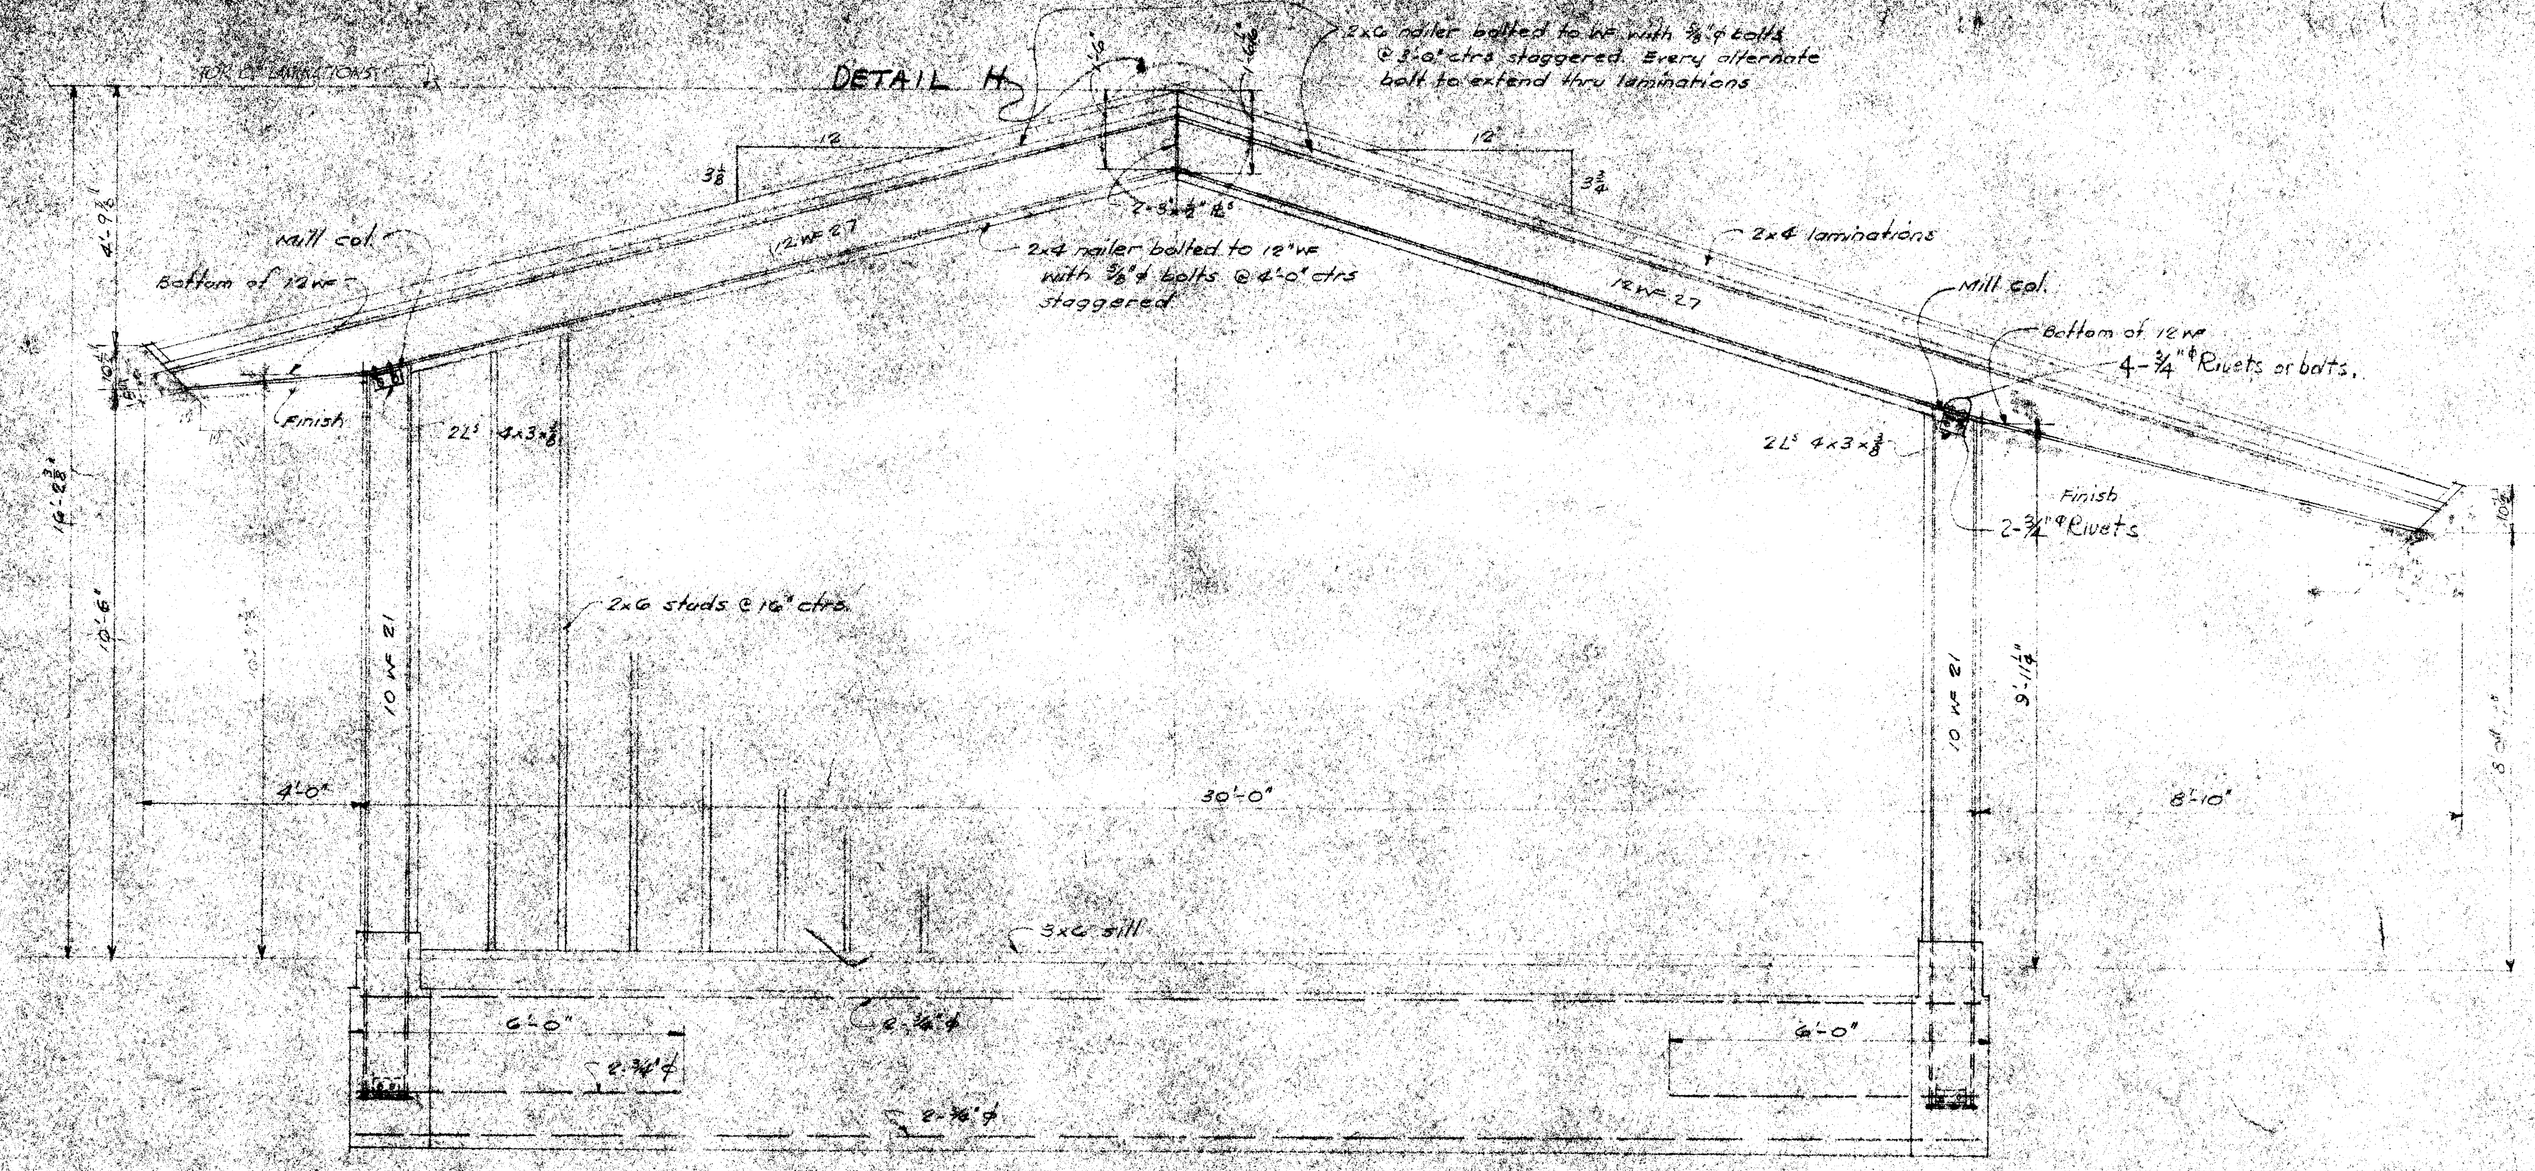

SECTION STEEL FRAME F5 FOR UNITS 3,4 [57, 58]

scale 1/2" = 1'-0"

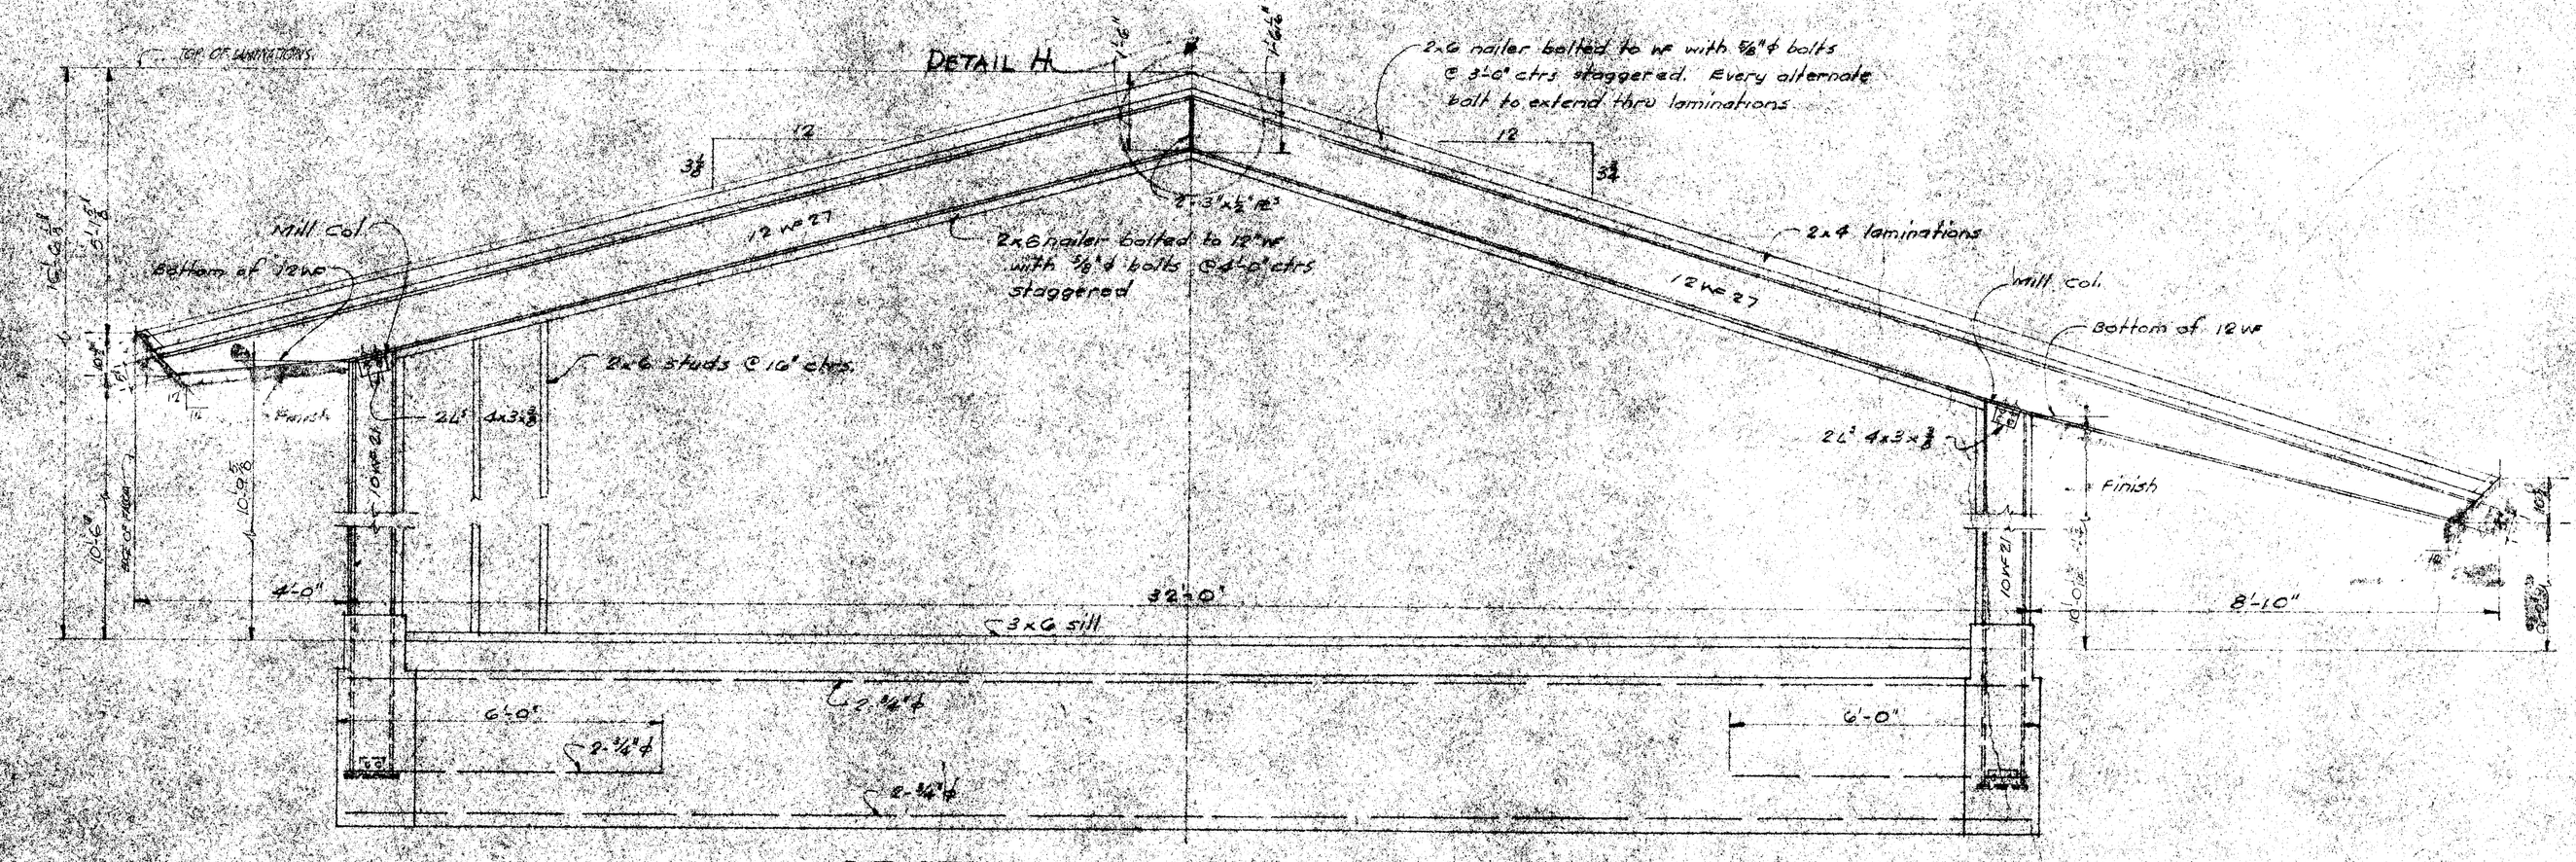

SECTION STEEL FRAME F3 FOR UNIT 2 [55]

scale 1/2" = 1'-0"

DIVISION OF ARCHITECTURE

APPROVED DSA

BOARD OF EDUCATION

APPROVED

PRES.

SEC.

Egbert A. Compton

11-24-58

STEEL FRAMES

UNITS 2, 3, 4,

PLEL DWGS SCLC

Harold B. Hammill

HAROLD B. HAMMILL

CONSULTING STRUCTURAL ENGINEER

REG. STRUCTURAL

SAN FRANCISCO, CALIFORNIA

WHITNEY BIGGAR ARCHITECT

MEMBER AMERICAN INSTITUTE OF ARCHITECTS

3601 STOCKDALE HIGHWAY

BAKERSFIELD CALIFORNIA

29285 REGISTRATION C-1128

PROJECT NO. 57/58

DRAWN BY:

CHECKED BY

DATE 11/24/58

SHEET

OF

S10