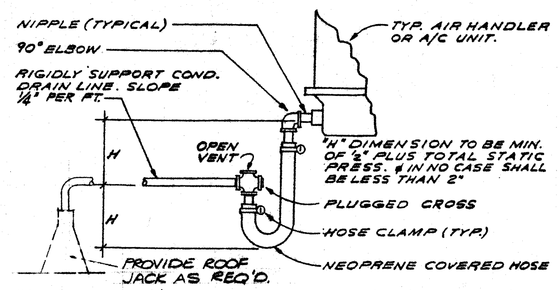

TYP. CONDENSATE DRAIN CONNECTION

PROVIDE PLUGGED TEE IN EACH CHANGE OF DIRECTION

COND. DR'N. FOR ROOFTOP EQP'T. - SIMILAR FOR UNIT VENTILATOR, EXCEPT TRAP INSIDE CABINET & PROVIDE ESCUTCHEON & WALL PENETRATION

DETAIL A/P-5 — NTS

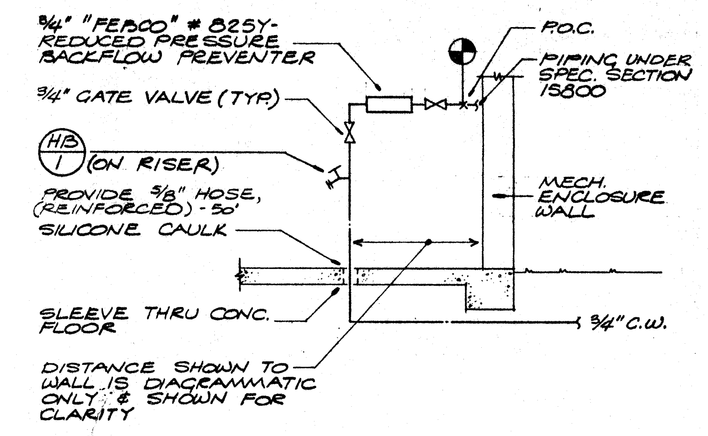

MAKE UP WATER DETAIL — SCHEMATIC — B/P-5

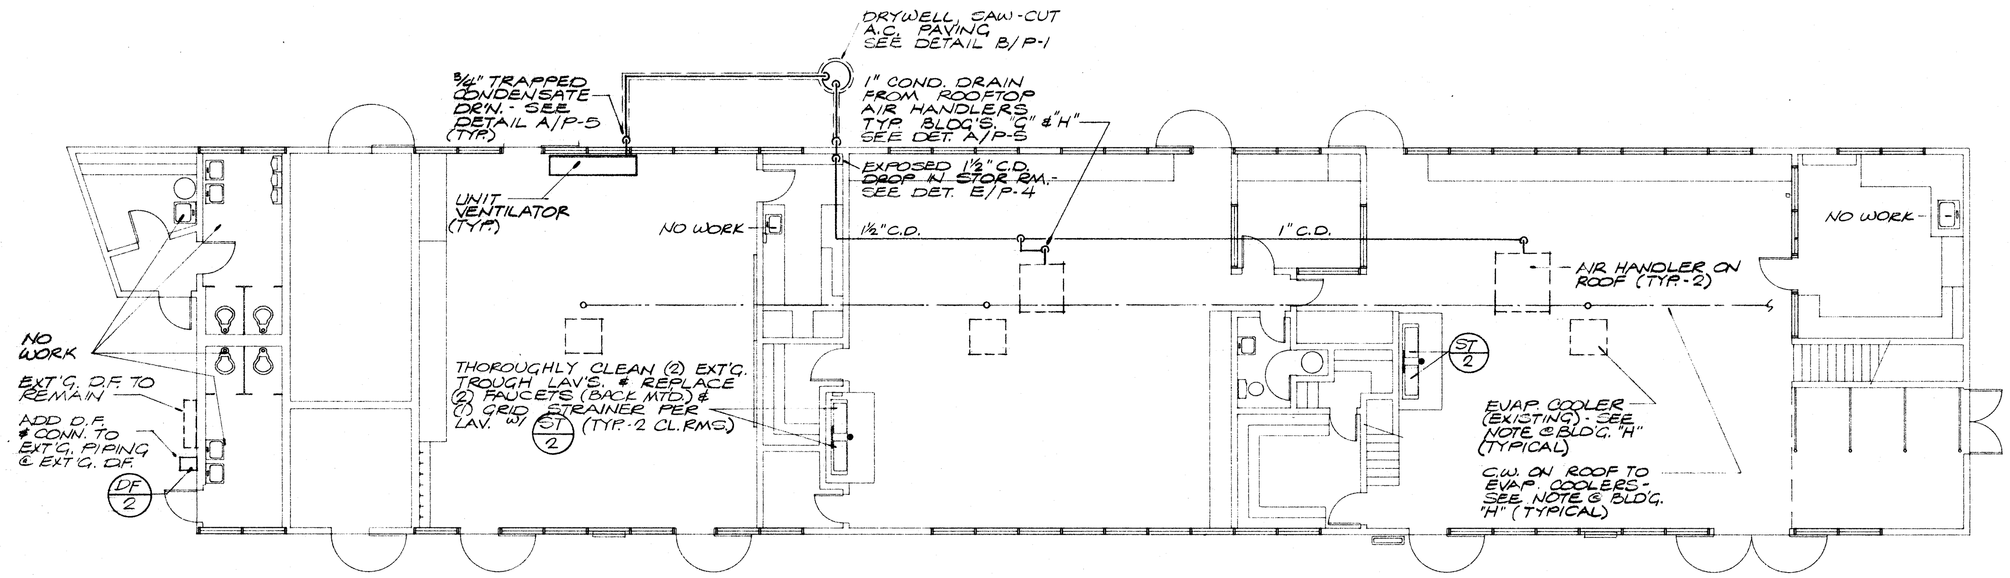

BUILDING G (PLUMBING DEMOLITION FLOOR PLAN)

SCALE: ⅛" = 1'-0" — C/P-5

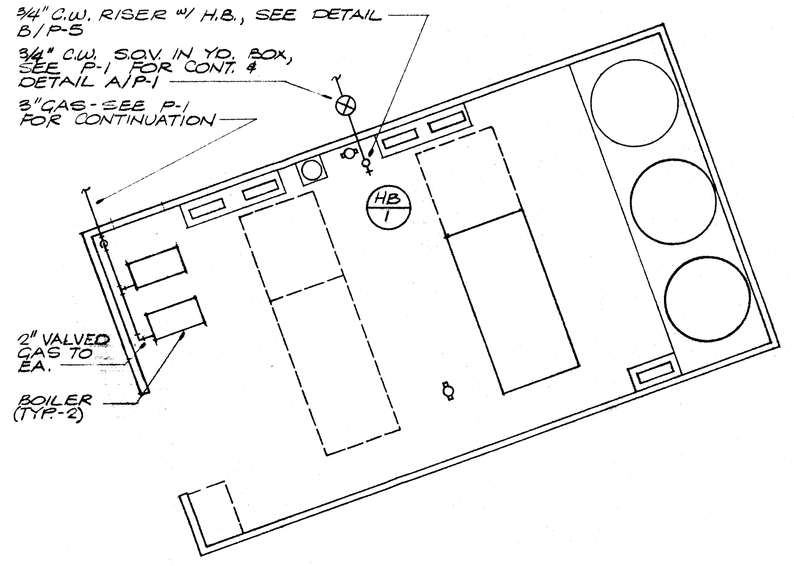

NOTE: FOR PIPES CROSSING FOUNDATION LOCATIONS, SEE DETAIL 4/S-1

N TYPICAL

MECHANICAL EQUIPMENT ENCLOSURE

SCALE: ⅛" = 1'-0" — D/P-5

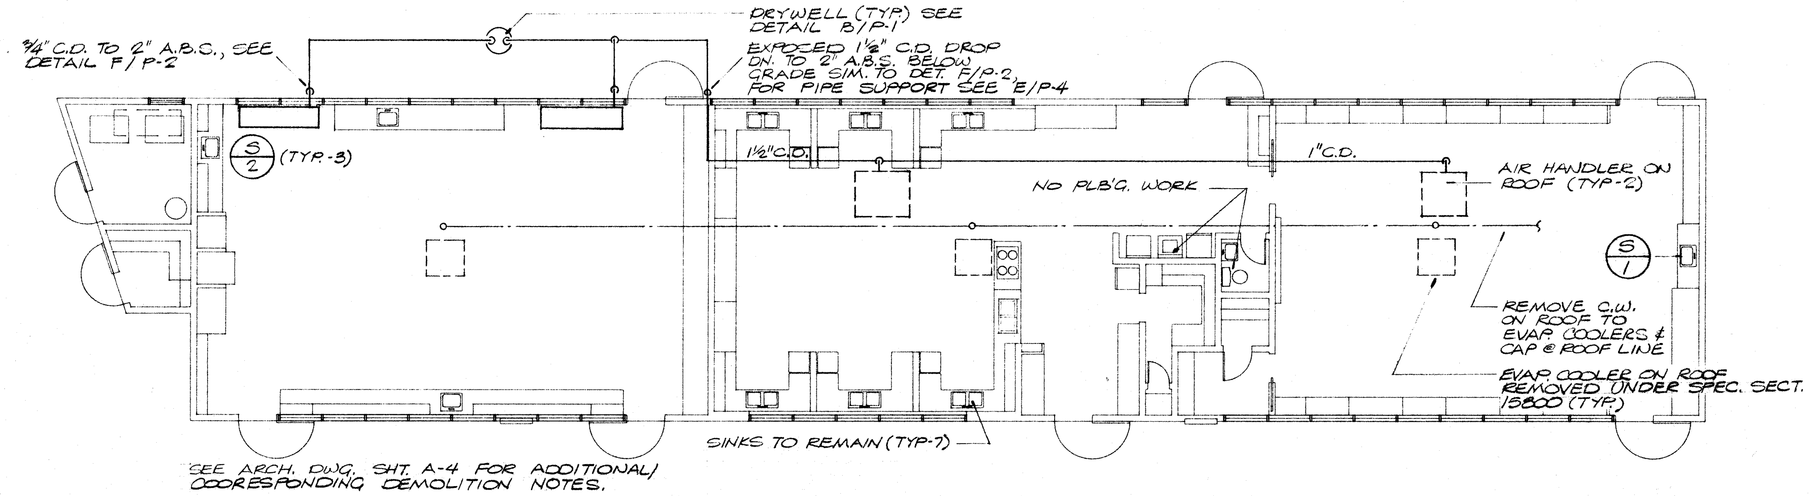

SEE ARCH. DWG. SHT. A-4 FOR ADDITIONAL/ CORRESPONDING DEMOLITION NOTES.

BUILDING H (PLUMBING DEMOLITION FLOOR PLAN)

SCALE: ⅛" = 1'-0" — E/P-5

BUILDING G LOFT (NO PLB'G. WORK THIS PLAN) — F/P-5

IDENTIFICATION STAMP
Department of General Services
Office of the State Architect
1 3 1989
Fire and Life Safety Section

RENFRO RUSSELL & ASSOCIATES
Architecture • Engineering • Interior Design/Space Planning

Donald W. Renfro AIA C 5283
Mark E. Russell AIA C 13726

4800 Stockdale Highway, Suite 304, Bakersfield, California 93309 (805) 327-7075

CONSULTANTS

FRANK MITCHELL M12910 Expires 9/1/90
JOHN FRANK MITCHELL, INC.
CONSULTING MECHANICAL ENGINEERS
PHONE 873-2399 4644 WEST JENNIFER, SUITE 107 FRESNO, CALIFORNIA 93722

8810.1

PROJECT

BAKERSFIELD CITY SCHOOL DISTRICT

WASHINGTON JUNIOR HIGH SCHOOL MODERNIZATION

THE ABOVE DRAWINGS AND SPECIFICATIONS AND IDEAS, DESIGNS AND ARRANGEMENTS REPRESENTED THEREBY ARE AND SHALL REMAIN THE PROPERTY OF THE ARCHITECT, AND NO PART THEREOF SHALL BE COPIED, DISCLOSED TO OTHERS OR USED IN CONNECTION WITH ANY WORK OTHER THAN THE SPECIFIED PROJECT FOR WHICH THEY HAVE BEEN PREPARED AND DEVELOPED WITHOUT THE WRITTEN CONSENT OF THE ARCHITECT. VISUAL CONTACT WITH THESE DRAWINGS OR SPECIFICATIONS SHALL CONSTITUTE CONCLUSIVE EVIDENCE OF ACCEPTANCE OF THESE RESTRICTIONS.

WRITTEN DIMENSIONS ON THESE DRAWINGS SHALL HAVE PRECEDENCE OVER SCALED DIMENSION. CONTRACTORS SHALL VERIFY AND BE RESPONSIBLE FOR ALL DIMENSIONS AND CONDITIONS ON THE JOB AND THIS OFFICE MUST BE NOTIFIED OF ANY VARIATIONS FROM THE DIMENSIONS AND CONDITIONS SHOWN BY THESE DRAWINGS. SHOP DETAILS MUST BE SUBMITTED TO THIS OFFICE FOR APPROVAL BEFORE PROCEEDING WITH FABRICATION.

KEY PLAN

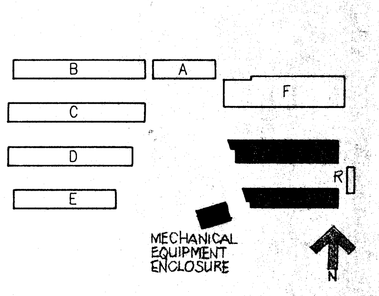

BAKERSFIELD CITY SCHOOL DISTRICT
BOARD OF EDUCATION

DATE	APPROVED

DATE	ISSUED FOR
9.3.91	BIDDING

DATE	REVISIONS

SHEET TITLE

PLUMBING FLOOR PLANS & DETAILS BLDGS. G & H.

APPROVED/ARCHITECT Terrence M. Renfro
CHECKED J.F.M. DATE 8-14-91
DRAWN BY E.E.B. PROJECT NO. 86-216.W

SHEET NUMBER 86216ME23C96

P-5

OF 5 SHEETS