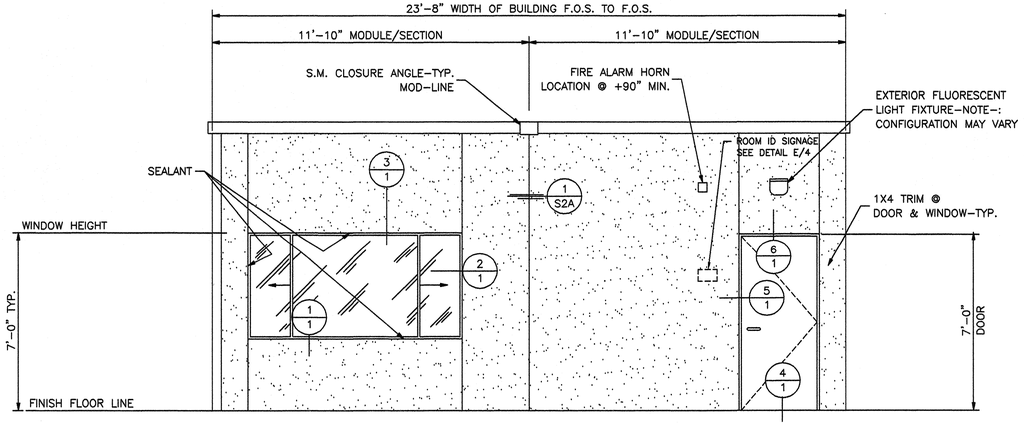

FRONT/ENTRY ELEVATION (D)

SCALE:3/8"=1'-0"

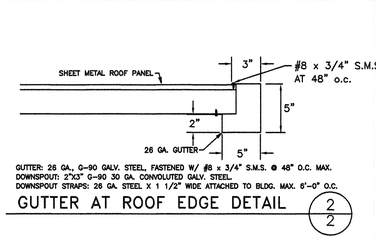

GUTTER AT ROOF EDGE DETAIL (2/2)

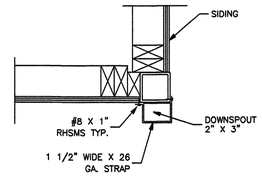

DOWNSPOUT DETAIL (3/2)

1 -1/2"=1'-0"

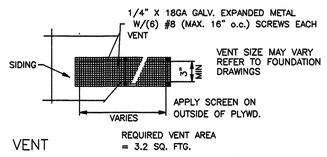

VENT DETAIL

NO SCALE

SEE SHT. S1, OR S1A FOR NUMBER OF VENTS AND LOCATIONS. THIS DETAIL IS FOR WOOD & ABOVE GR. CONCRETE FOUNDATIONS ONLY.

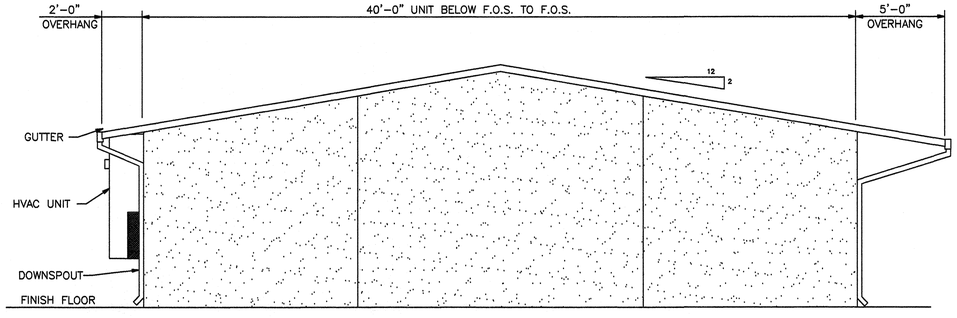

LEFT SIDE ELEVATION (B)

SCALE:1/4"=1'-0"

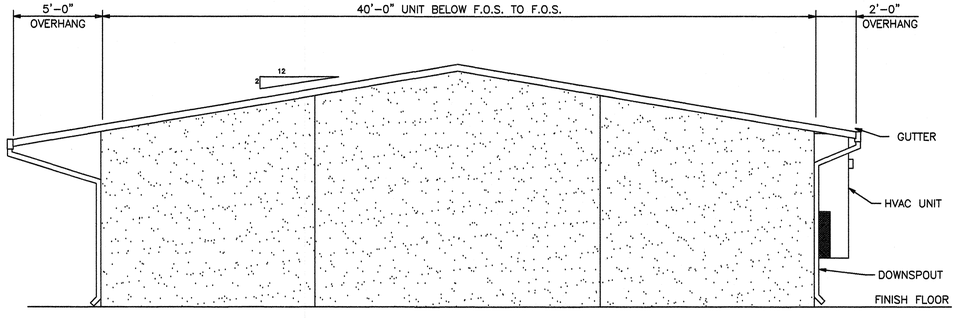

RIGHT SIDE ELEVATION (C)

SCALE:1/4"=1'-0"

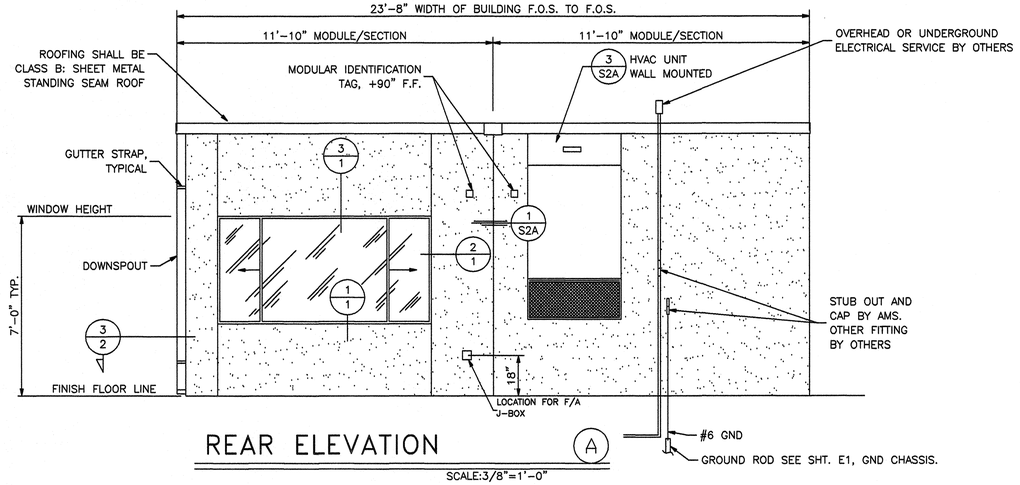

REAR ELEVATION (A)

SCALE:3/8"=1'-0"

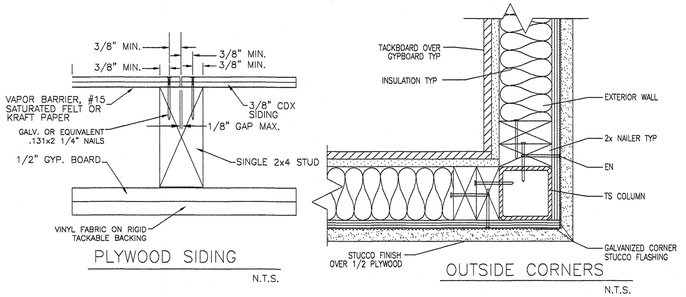

1/2 STUCCO EXTERIOR

STUCCO AND ALL FLASHING (N.I.C)

NOTE:
WHEN USING A CONCRETE FOUNDATION SYSTEM UNDER FLOOR CLEARANCE SHOULD BE MAINTAINED AT A MINIMUM OF 16" TO A MAXIMUM OF 18". THIS WILL ALLOW FOR MAINTENANCE OF PLUMBING, ELECTRICAL SYSTEMS, VENTILATION AND UNDER FLOOR ACCESS TO THOSE SYSTEMS.

ROOM ID SIGNAGE

SEE SHEET 4 DETAILS E/4 & 1/4

NOT A PART OF THIS CONTRACT (NOT PROVIDED BY A.M.S.)

NOTE:
ROOM IDENTIFICATION SHALL BE PROVIDED FOR ROOMS OR SPACES. RAISED LETTERS SHALL BE PROVIDED AND SHALL BE ACCOMPANIED BY BRAILLE IN CONFORMANCE WITH THE FOLLOWING: CONTRACTED GRADE 2 BRAILLE SHALL BE USED. DOTS SHALL BE 1/10 INCH ON CENTER IN EACH CELL WITH 2/10 INCH SPACE BETWEEN CELLS. DOTS SHALL BE RAISED A MINIMUM 1/40 INCH ABOVE BACKGROUND. SIGNS SHALL BE INSTALLED ON WALL ADJACENT TO LATCH OUTSIDE OF DOOR. WHERE THERE IS NO SPACE ON THE LATCH SIDE, SIGNS SHALL BE PLACED ON THE NEAREST ADJACENT WALL, PREFERABLY ON THE RIGHT. MOUNTING HEIGHT SHALL BE 60" ABOVE THE FINISH FLOOR TO THE CENTER OF THE SIGN.

BASED ON PC #02-104921

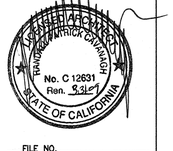

FILE NO.

IDENTIFICATION STAMP DIV. OF THE STATE ARCHITECT OFFICE OF REGULATION SERVICES

03 - 111734

AC CA FLS 22 SS ED

DATE APR 29 2008

24 X 40 (ES)
RELOCATABLE
CLASSROOMS

American Modular Systems Inc.
787 Spreckels Ave. Manteca, CA 95336
(209)825-1921 Fax (209)825-7018
americanmodular.com

CUSTOMER: BAKERSFIELD CITY SCHOOL DISTRICT

CONCRETE FOUNDATION

EXTERIOR ELEVATIONS

DATE: 04/21/08
SCALE: NONE
DRAWN BY: RS/MP
CHECKED BY:
CHECKED BY:
SERIAL NO.

REVISIONS

NO	DATE	DESCRIPTION	NO	DATE	DESCRIPTION
1			4		
2			5		
3			6		

PROJECT No.

SHEET No. 2