SITE LEGEND

- NO WORK SCHEDULE FOR EXISTING BUILDING
- PROPOSED MODULAR BUILDINGS
- PROPERTY LINE
- C/L FENCE
- (E) 8'H C/L FENCE
- 4" CONC WALK, SEE CIVIL DWG.S & DTL 13/A10.0
- AC PAVING, SEE CIVIL DWG.S & DTL 11/A10.0

MARK	DATE	REVISIONS
1		
2		
3		

CHECK AND VERIFY ALL DIMENSIONS BEFORE PROCEEDING WITH THE WORK. REPORT DISCREPANCIES TO THE ARCHITECT. ALL CONSTRUCTION SHALL CONFORM TO THE C.B.C.

SIT IMPROVEMENTS FOR (1)-24'x40' MODULAR BUILDING AT:

WILLIAMS SCHOOL
1201 WILLIAMS STREET, BAKERSFIELD, CA 93305
FOR
BAKERSFIELD CITY SCHOOL DISTRICT
BAKERSFIELD, KERN COUNTY, CALIFORNIA, 93305

IDENTIFICATION STAMP
DIV. OF THE STATE ARCHITECT
OFFICE OF REGULATION SERVICES
APPROVED 8 11 1982
FILE: 15-6
AC MF FLS PPH SS EY
DATE: DEC 18 2018
PTN : 63321-336

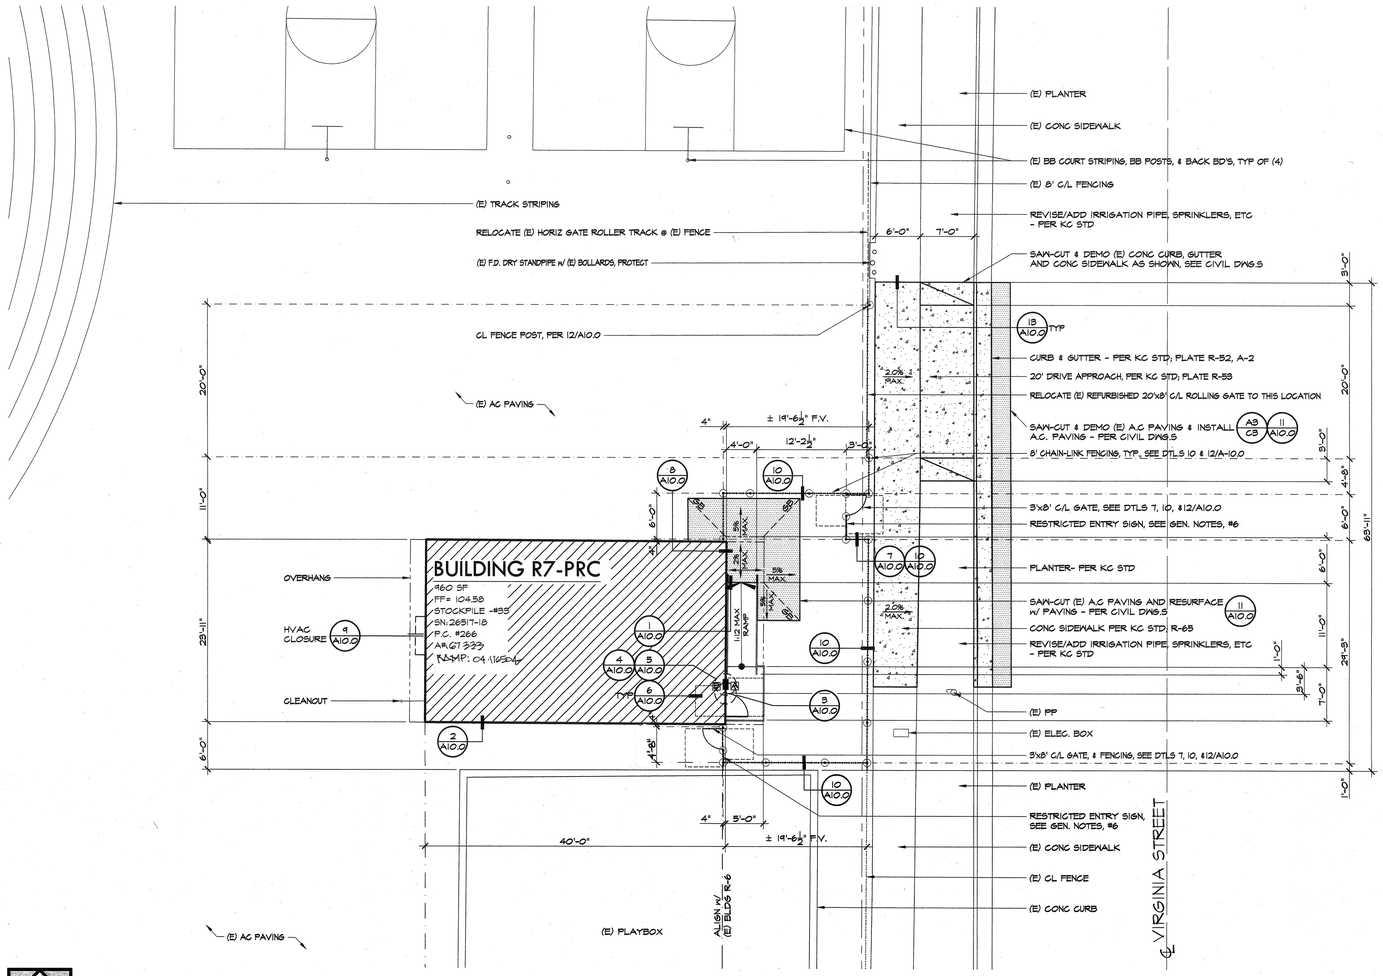

PLAN NORTH

Ⓐ PARTIAL SITE PLAN

SCALE : 1/8" = 1'-0"

ARCHITECT SCI inc.
1601 NEW STINE ROAD, SUITE 280
BAKERSFIELD, CA 93309
PH: (661) 397-4377
FAX: (661) 397-4378
WWW.SCARCHITECT.COM

LICENSED ARCHITECT STEPHEN J. CORBIN No. C-16788 Exp. 12/2019 STATE OF CALIFORNIA

STEPHEN J. CORBIN, NCARB, AIA, LEED®-AP BD+C

PARTIAL SITE PLAN - "A"

JOB NO.	1257
DRAWN :	SMV
CHECKED :	SJC
DATE :	10/09/18

1.1
2 OF 3 SHEETS