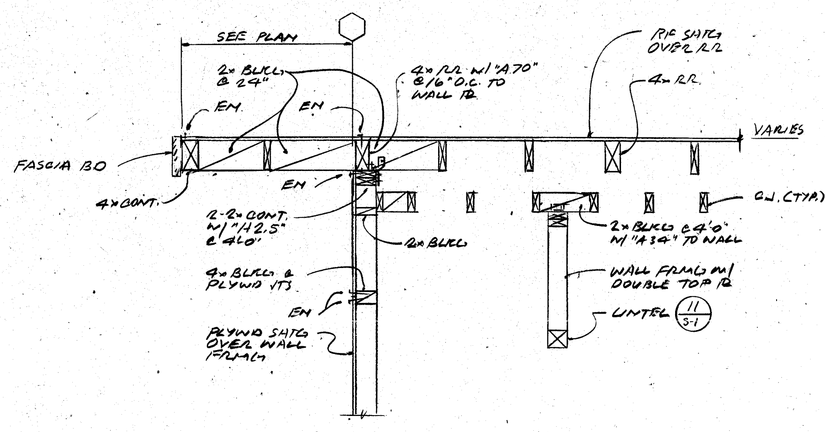
SEE PLAN
2"x RR w/ A70 @ 8'6" O.C. TO WALL TB.
RR SHTG OVER RR
4"x RR.
EN.
VARIES
FASCIA BD
4"x DIAPH.
2"x BLKG @ 24"
2-2"x CONT. W/ H2.5" @ 40"
2"x BLKG
2"x BLKG @ 24"O.C. W/ A34 TO WALL
C.J. (TYP.)
4"x BLKG & PLYWD STR.
WALL FRMG W/ DOUBLE TOP PL
LINTEL
PLYWD SHTG OVER WALL FRMG
1/2"=1'-0"

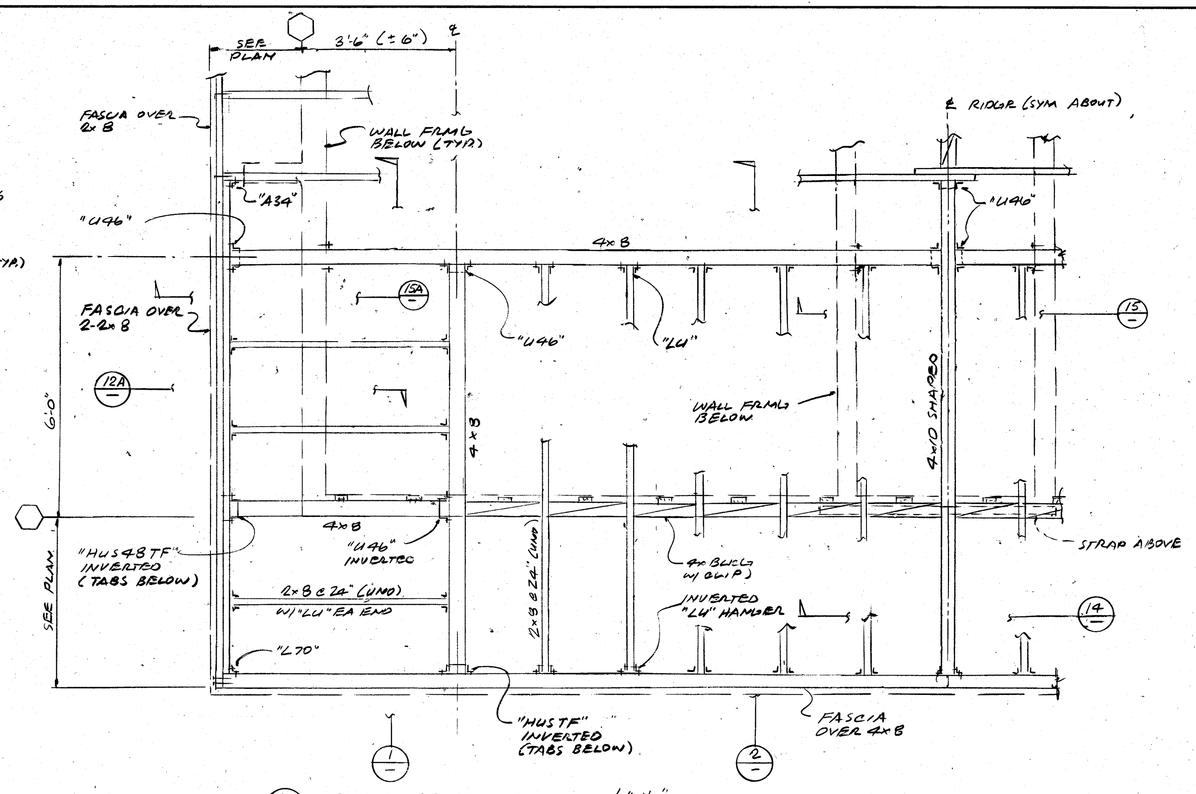

NOTE: 1. SEE DETAILS FOR ADDITIONAL ITEMS & BLKG NOT SHOWN.

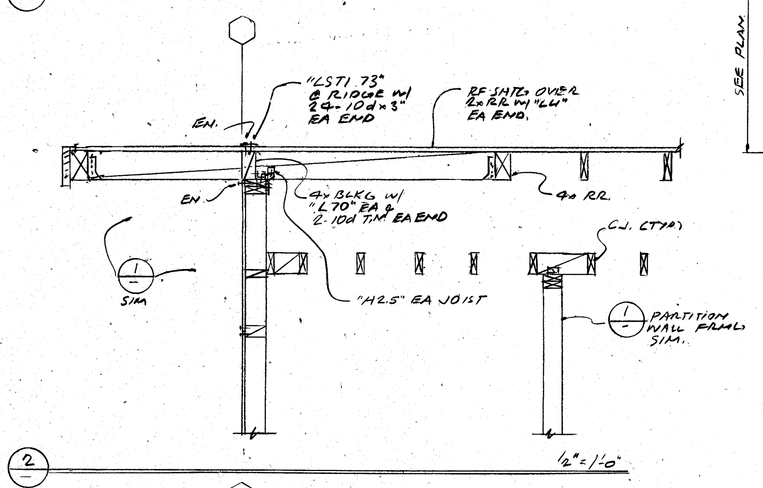

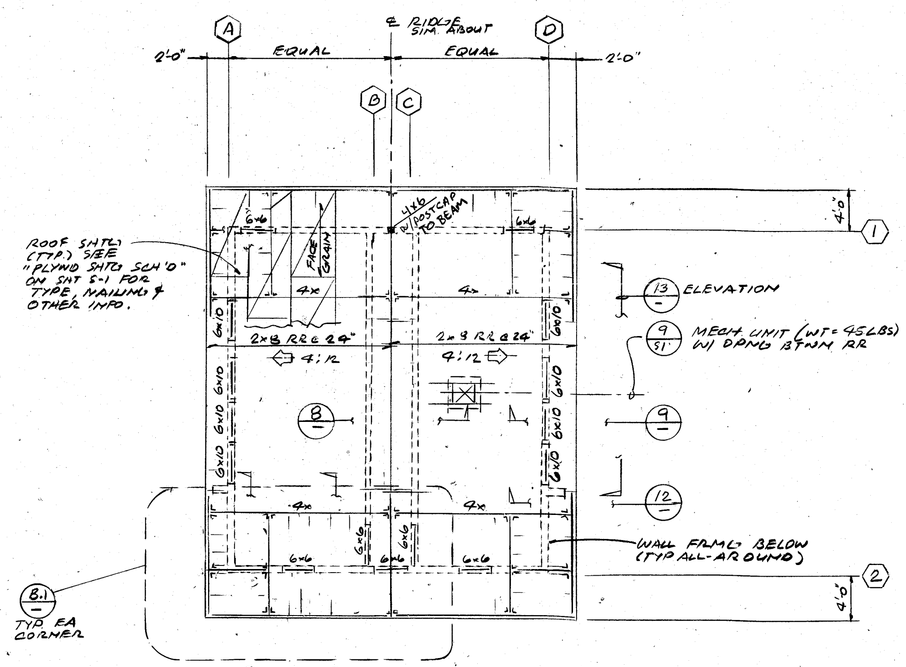

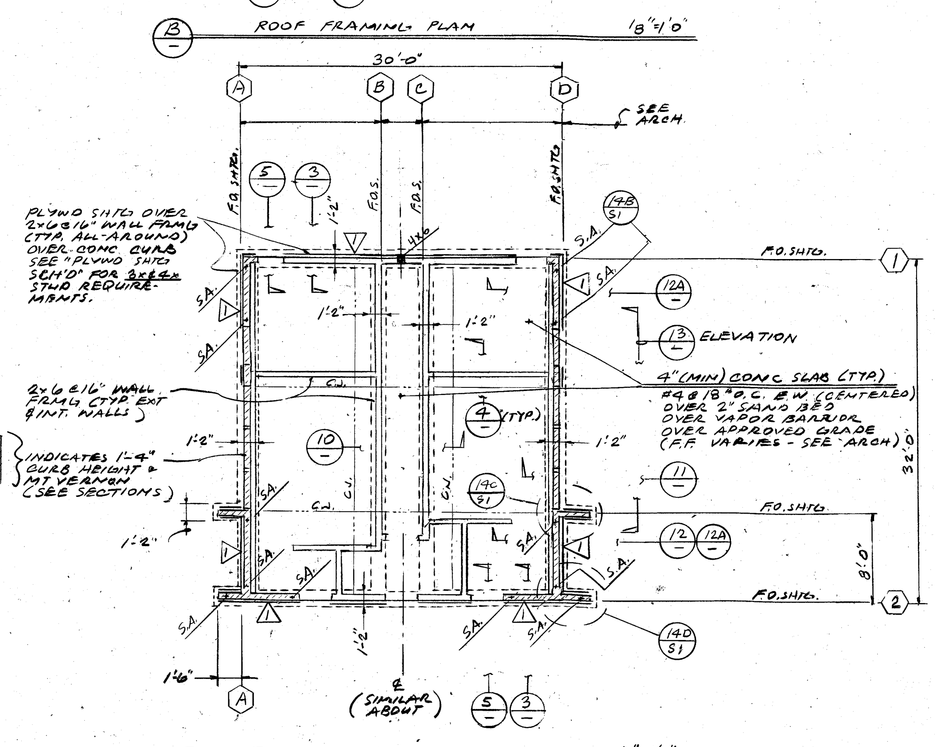

NOTES
1. SEE SITE PLAN FOR ORIENTATION & DATUM.
2. SEE SHT. S1 FOR GENERAL NOTES & TYPICAL DETAILS.
3. SEE (10/S1) FOR DOWEL & HM. JAMBS.

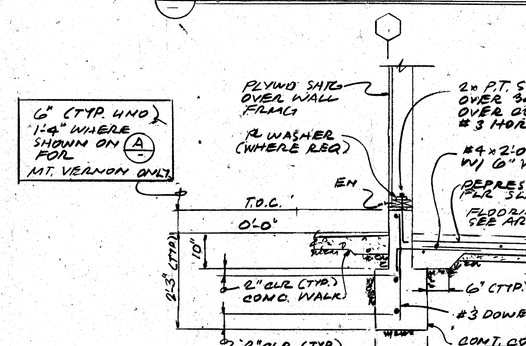

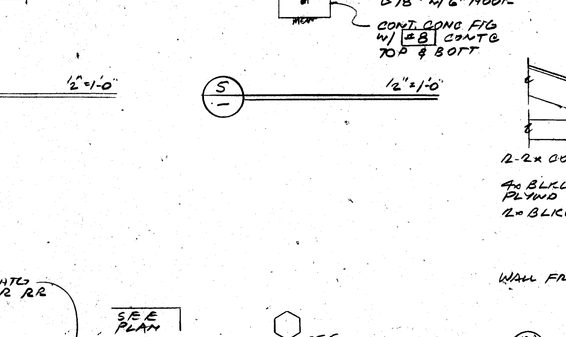

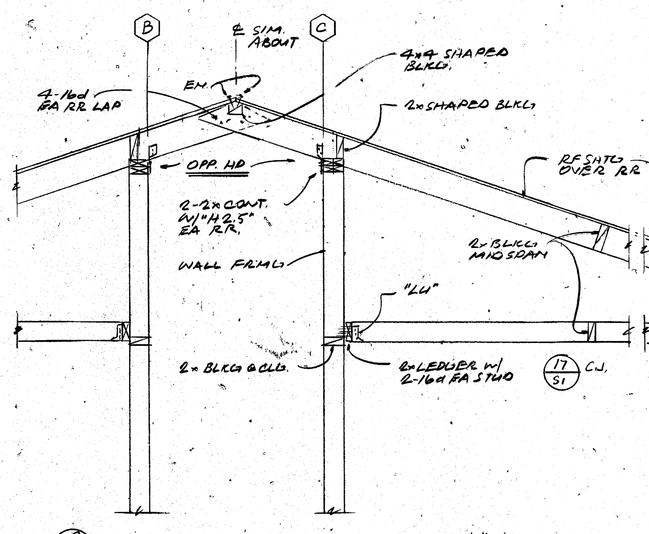

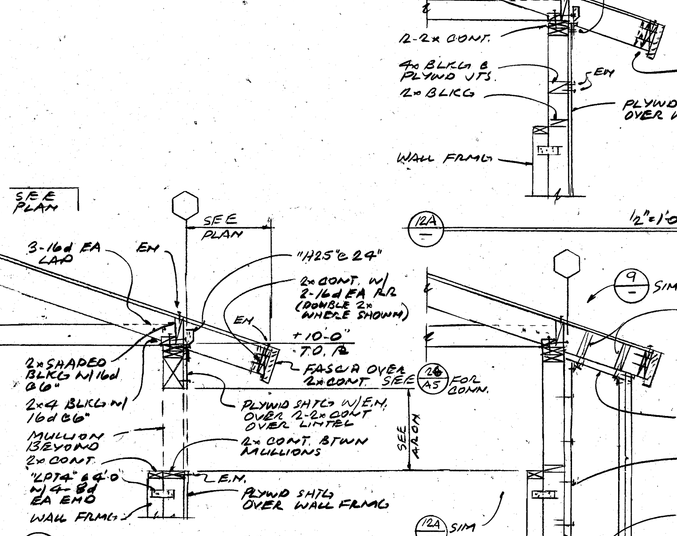

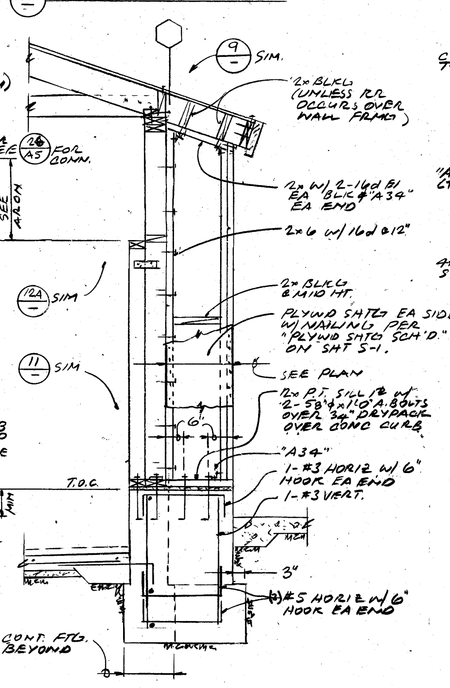

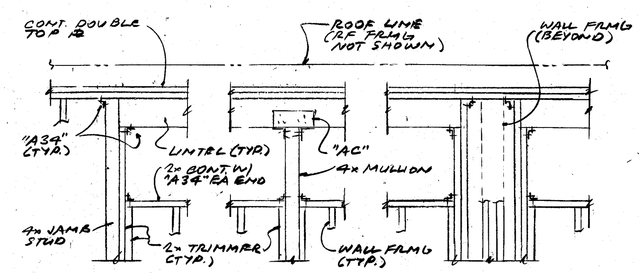

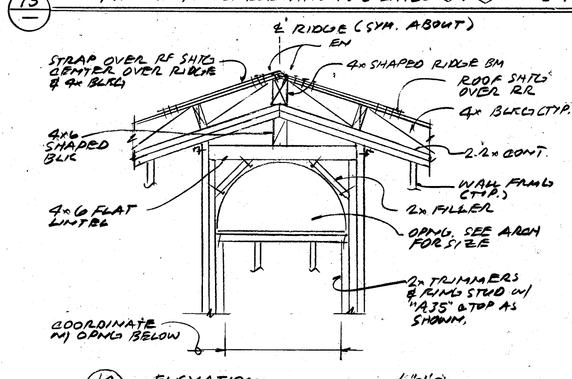

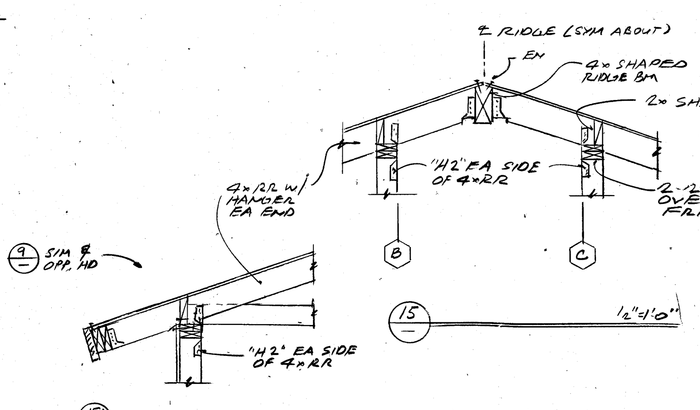

ABBREVIATIONS

F.F	= FINISH FLOOR	C.J	= CEILING JOIST - SEE (17/S1) OR CONTROL JOINT - SEE (1/S1)
F.O. SHTG.	= FACE OF SHEATHING		
F.O.S.	= FACE OF STUD		
F.O.C	= FACE OF CONC.		
T.O.C.	= TOP OF CONC.	S.A	= STUD ANCHOR - SEE (14/S1)
T.O.P.	= TOP OF PLATE		
E.N	= PLYWD EDGE NAIL		

SCArchitect, Inc.
1301 L Street
Bakersfield, CA 93301
(805) 327-1632

LICENSED ARCHITECT STEPHEN J. CORBIN No. C-16788 REN. 11/30/96 CALIFORNIA
Stephen J. Corbin, M.ARC, AIA

REGISTERED PROFESSIONAL ENGINEER JOHN Q. FORESTELLE No. 2528 Exp. 3-31-00 STRUCTURAL STATE OF CALIFORNIA
JOHN Q. FORESTELLE
STRUCTURAL ENGINEER
1414 VALHALLA DRIVE
BAKERSFIELD, CALIFORNIA 93309
(805) 833-4311 FAX (805) 833-4314

IDENTIFICATION STAMP
DIV. OF THE STATE ARCHITECT
OFFICE OF REGULATION SERVICES
APPL: 03-102897
FILE: 15-6
AC ___ FL SN SS MC
DATE: ___

A NEW TOILET BUILDING
AT FREMONT AND MT. VERNON
607 TEXAS ST. AND 2161 POTOMAC AVE.
FOR
BAKERSFIELD CITY SCHOOL DISTRICT
BAKERSFIELD, KERN COUNTY, CALIFORNIA

PLANS & DETAILS

CHECK AND VERIFY ALL DIMENSIONS BEFORE PROCEEDING WITH THE WORK. REPORT DISCREPANCIES TO THE ARCHITECT. ALL CONSTRUCTION SHALL CONFORM TO THE C.B.C.

MARK	DATE	REVISIONS
1		
2		
3		
4		
5		

JOB NO. 972
DRAWN: J.Q.F
CHECKED:
DATE:

2 OF 2 SHEETS
#99020