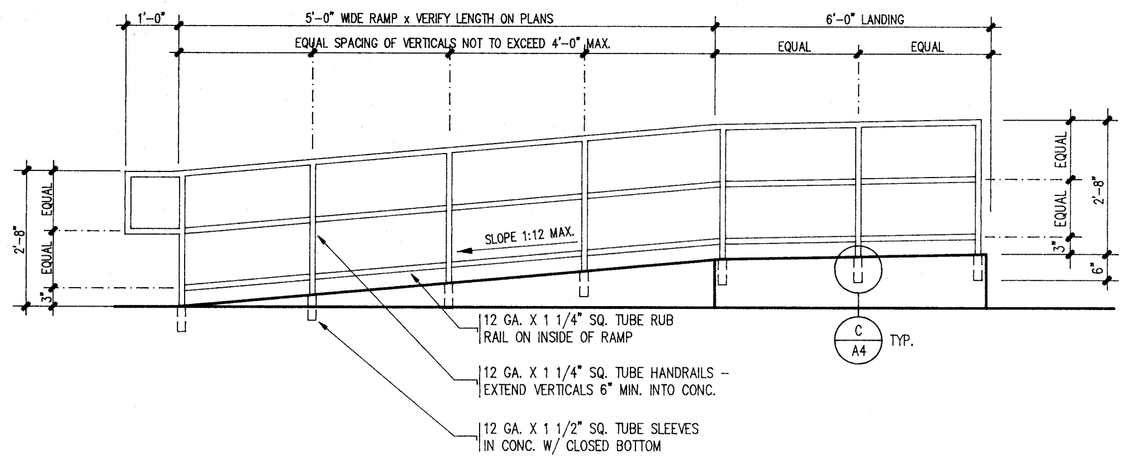

HANDRAIL ELEVATION (A)

SCALE : 1/2" = 1'-0"

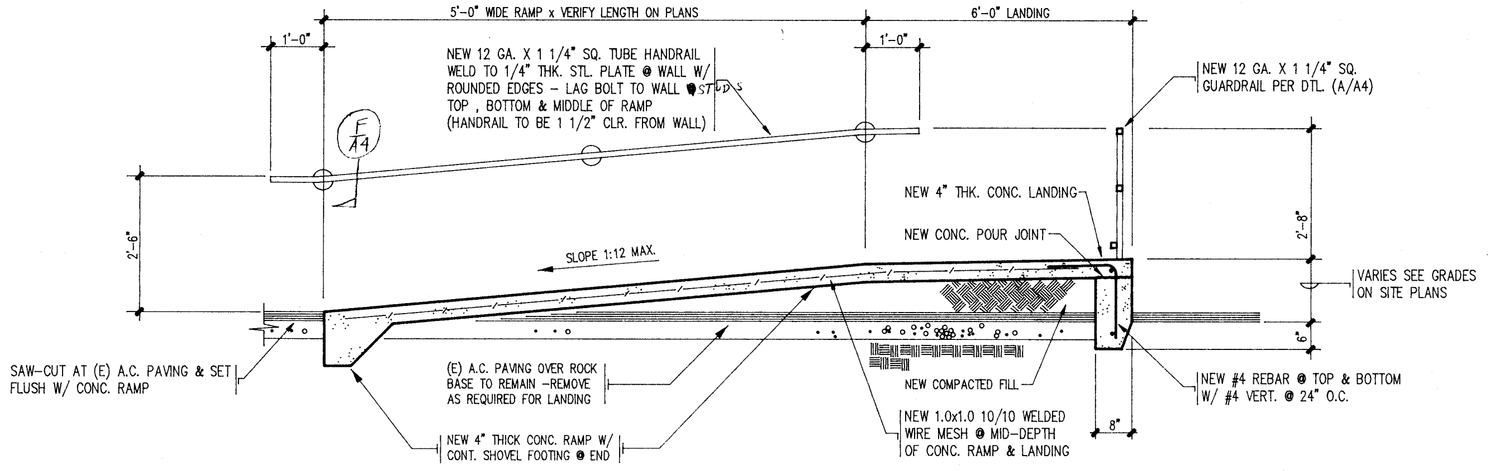

RAMP & LANDING SECTION (B)

SCALE : 1/2" = 1'-0"

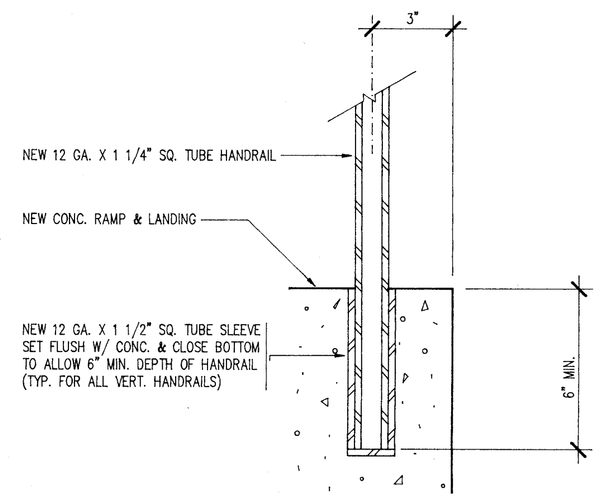

HANDRAIL SLEEVE DETAIL (C)

SCALE : 3" = 1'-0"

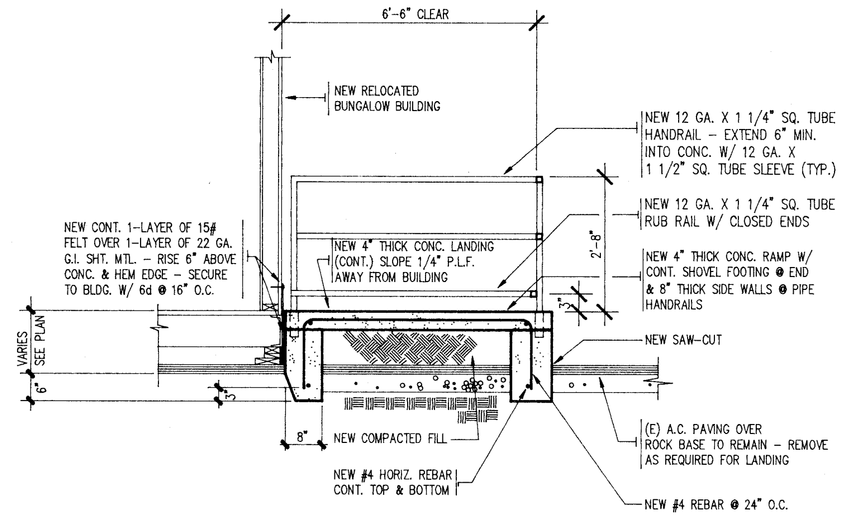

RAMP & LANDING SECTION (D)

SCALE : 1/2" = 1'-0"

NOTES :

1) ALL ITEMS SHOWN BUT NOT NOTED SHALL BE THE SAME AS SECTION " D " THIS SHEET

2) ALL WELDS TO BE GROUND SMOOTH & ALL TUBE HANDRAILS & MEMBERS TO BE PRIMED & PAINTED

3) SUBMIT THREE (3) SETS OF SHOP DRAWINGS TO ARCHITECT PRIOR TO MANUFACTURING

CONCRETE SHALL BE 3000 PSI @ 28 DAYS & SHALL COMPLY TO TABLE 26A-? TITLE 24 CCR TEST 2 CONCRETE CYLINDERS

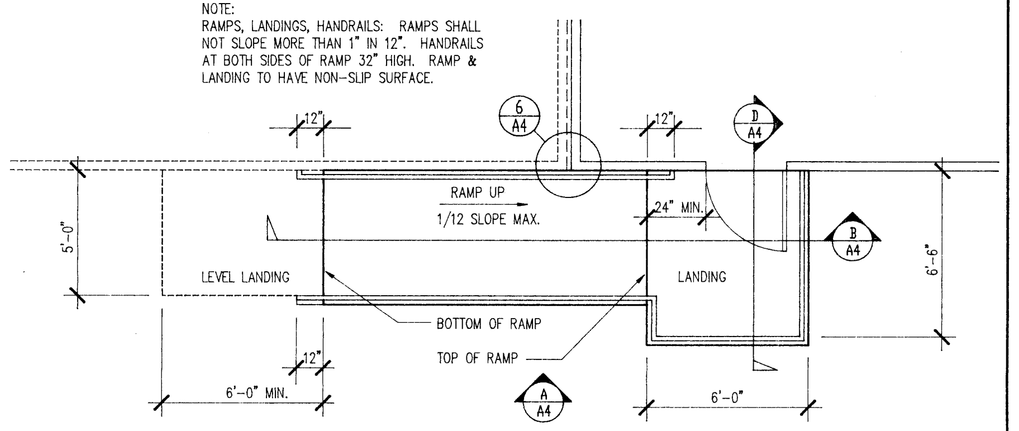

STANDARD RAMP PLAN (Z)

SCALE : 1/4" = 1'-0"

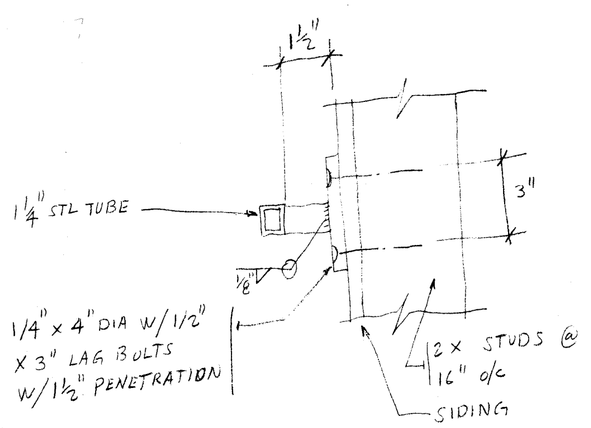

F

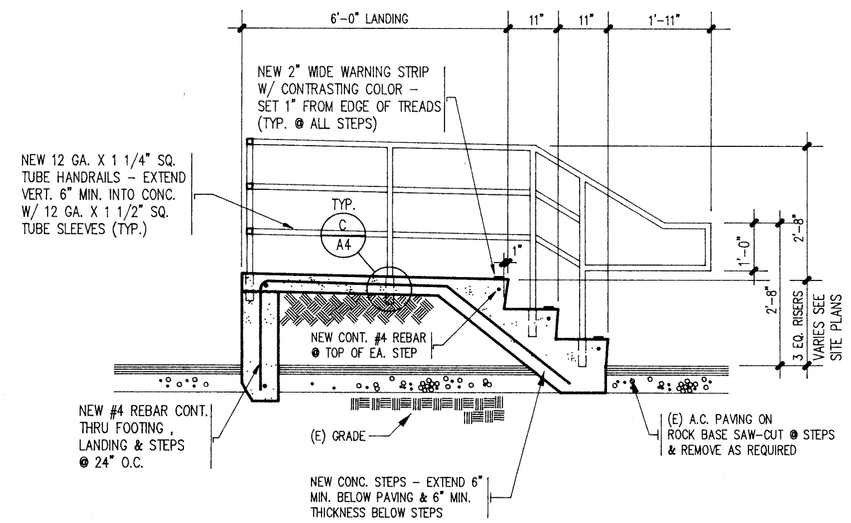

STEPS & LANDING SECTION (E)

SCALE : 1/2" = 1'-0"

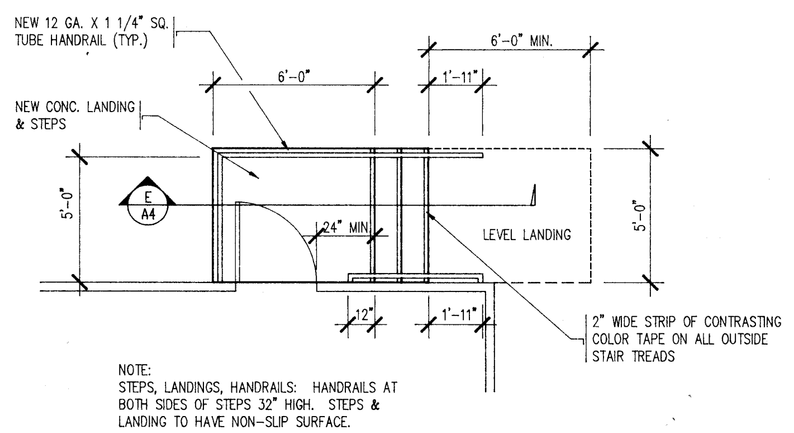

STANDARD STEPS PLAN (Y)

SCALE : 1/4" = 1'-0"

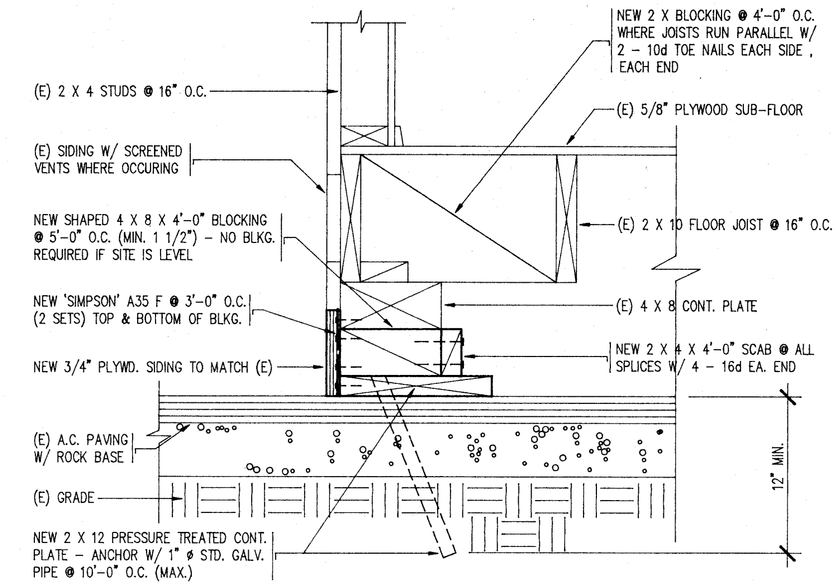

BUILDING FOUNDATION (TYP @ PERIMETER) (4)

SCALE : 1 1/2" = 1'-0"

GENERAL NOTES for DETAILS (4) & (5)

1. SILL PLATES SHALL BE TREATED DOUGLAS FIR UNLESS OTHERWISE NOTED.
2. PIPES SHALL BE ASTM A53 GRADE B , 1" ø STD. GALVANIZED PIPES.
3. ALL NAILS TO BE GALVANIZED , COMMON WIRE NAILS. WHERE POSSIBLE NAILS DRIVEN PERPENDICULAR TO THE GRAIN SHALL BE USED INSTEAD OF TOE NAILS.
4. ALL FRAMING LUMBER SHALL BE GRADE MARKED DOUGLAS FIR , NO. 1

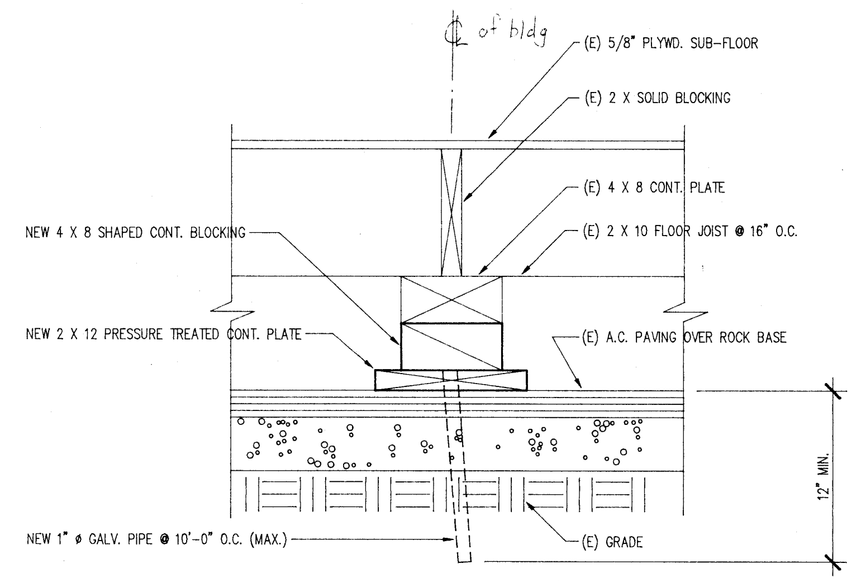

INTERM. BLDG. FOUNDATION (5)

SCALE : 1 1/2" = 1'-0"

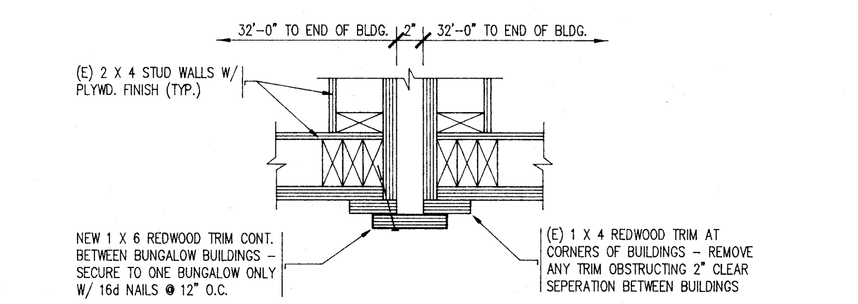

BUILDING SEPERATION (6)

SCALE : 1 1/2" = 1'-0"

FIRE MARSHAL

A.C.S.

IDENTIFICATION STAMP
Department of General Services
Office of the State Architect
JUN 29 1990
A 54430 J.W.

O.S.A.

Glenn Hartzell A.I.A.
26 'H' STREET , 93304 , BAKERSFIELD , CALIFORNIA
P.O. BOX 2344 , 93303 , BAKERSFIELD , CALIFORNIA
(805) 324-6416
ARCHITECT C-10298 DATE 6-11-90

BAKERSFIELD CITY SCHOOL DISTRICT
BY RESOLUTION OF THE BOARD OF TRUSTEES
APPROVED :
DATE

SECTIONS ~ DETAILS

(RELOCATE BUNGALOW CLASSROOMS)
BAKERSFIELD CITY SCHOOL DISTRICT
1300 BAKER STREET
BAKERSFIELD , KERN COUNTY , CALIFORNIA

DATE 6-11-90
DRAWN B F

JOB NO. 122

SHEET NO. A 4

SHEET 4 OF 5