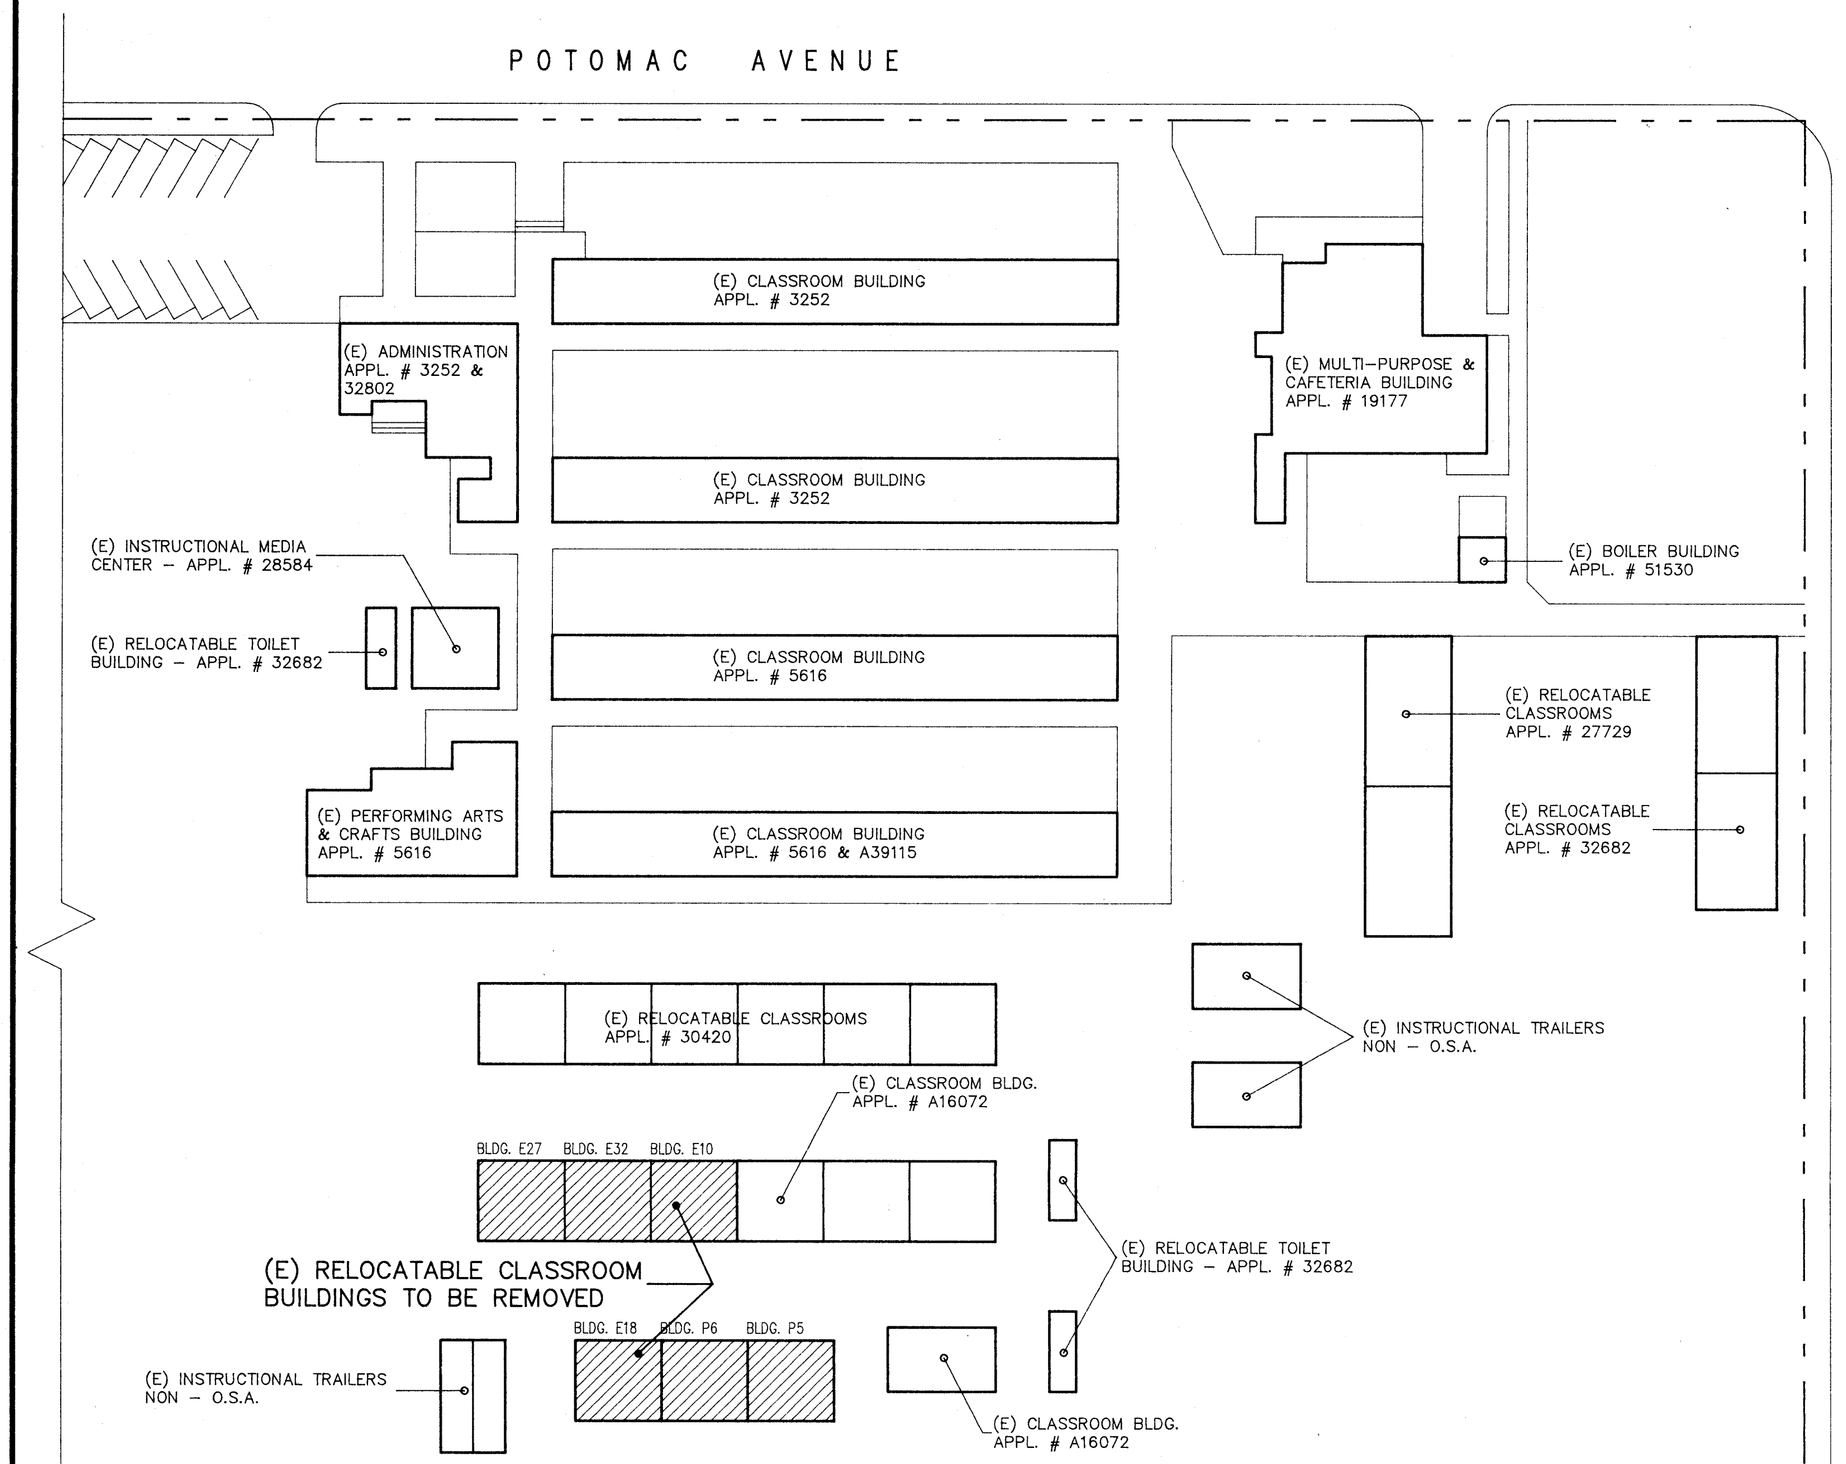

MT. VERNON SCHOOL 2161 POTOMAC AVENUE

SITE PLAN

SCALE : 1" = 40'-0"

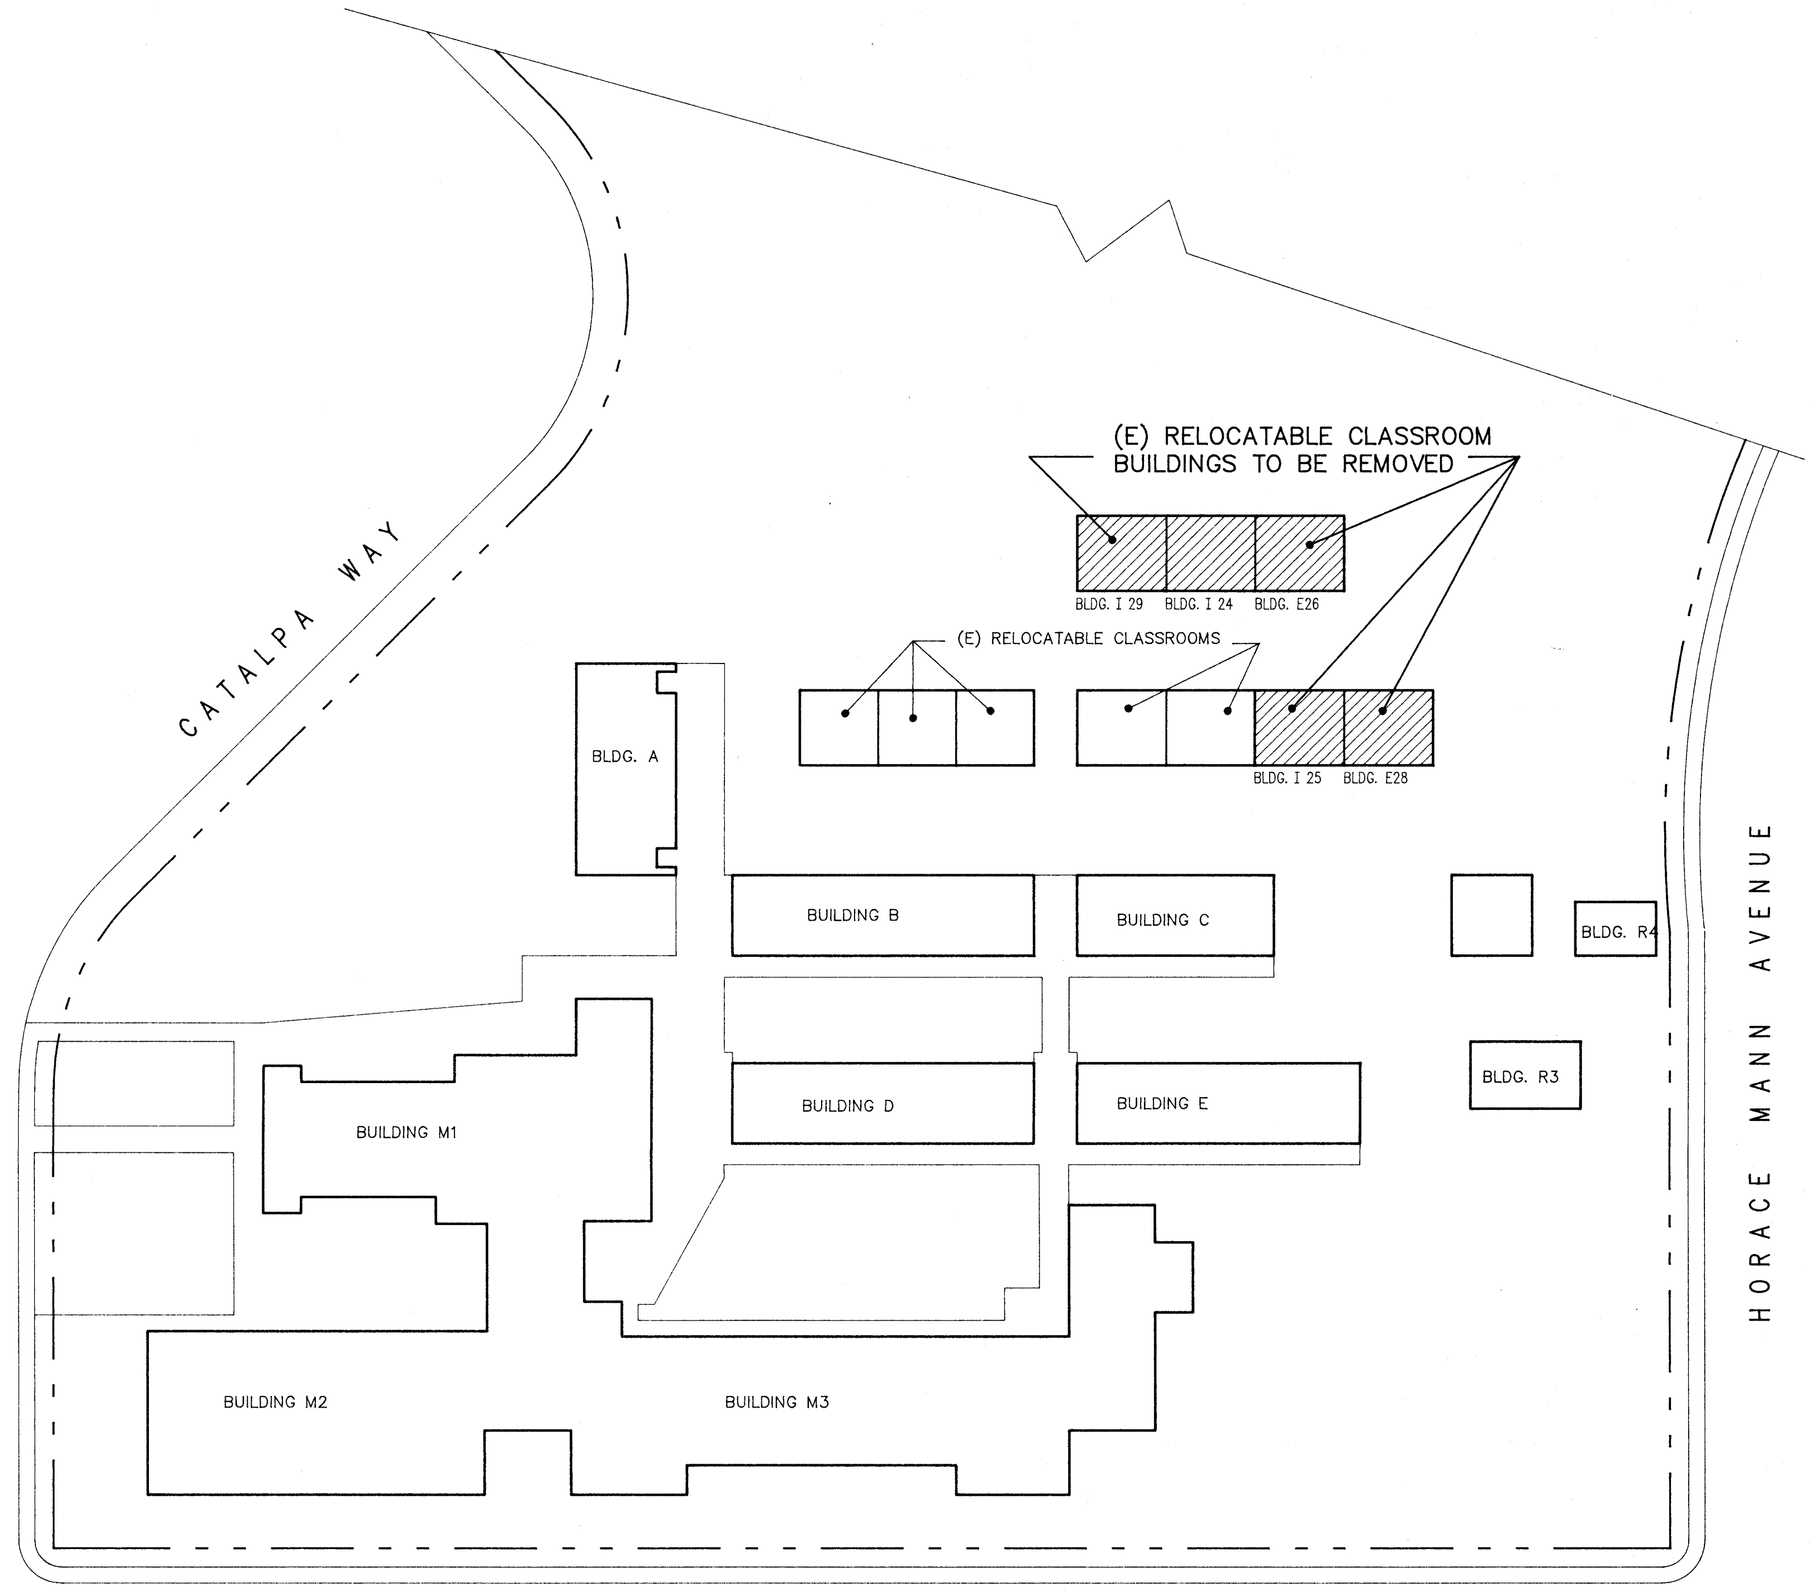

HORACE MANN SCHOOL 2710 NILES STREET

SITE PLAN

SCALE : 1" = 40'-0"

FIRE MARSHAL

A.C.S.

REGISTRATION STAMP
Division of the State Architect - Office of Regional Services
JUN 29 1990
A54430 J. W

O.S.A.

Glenn Hartzell A.I.A.
26 "H" STREET , 93304
P.O. BOX 2344 , 93303 , BAKERSFIELD , CALIFORNIA
(805) 324-6416
ARCHITECT C-10298 Glenn Hartzell DATE 6-4-90

BAKERSFIELD CITY SCHOOL DISTRICT
BY RESOLUTION OF THE BOARD OF TRUSTEES
APPROVED :
DATE

DATE 6-11-90
DRAWN B F

MT. VERNON SCHOOL & HORACE MANN SCHOOL SITE PLANS

(RELOCATE BUNGALOW CLASSROOMS) BAKERSFIELD CITY SCHOOL DISTRICT

1300 BAKER STREET
BAKERSFIELD , KERN COUNTY , CALIFORNIA

JOB NO. 122

SHEET NO. A 5

SHEET 5 OF 5