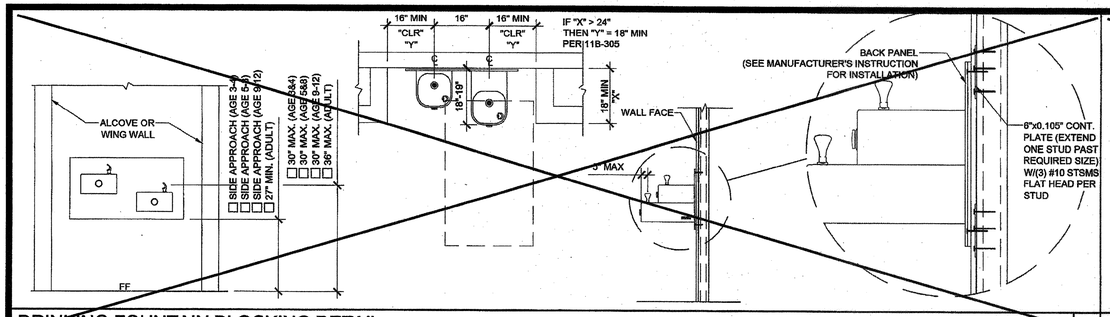

DRINKING FOUNTAIN BLOCKING DETAIL AT STEEL STUD

SCALE : 1/2" = 1'-0" | 11

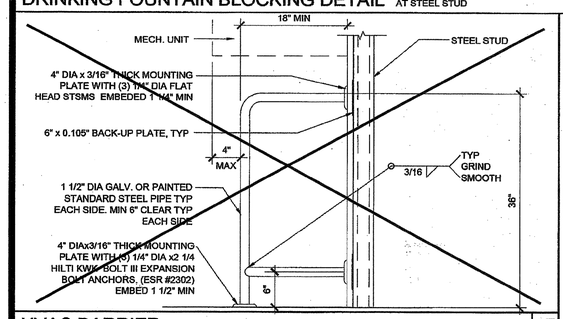

HVAC BARRIER AT STEEL STUD

SCALE : 1" = 1'-0" | 17

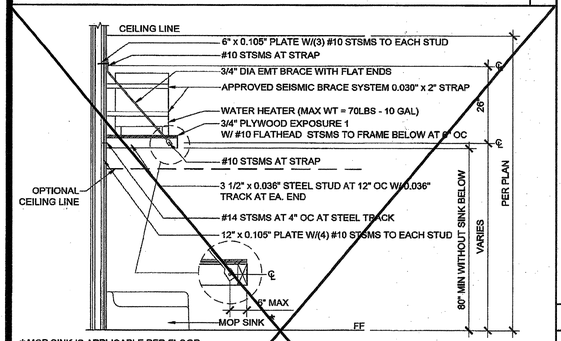

WATER HEATER SHELF AT STEEL STUD

SCALE : 1/2" = 1'-0" | 19

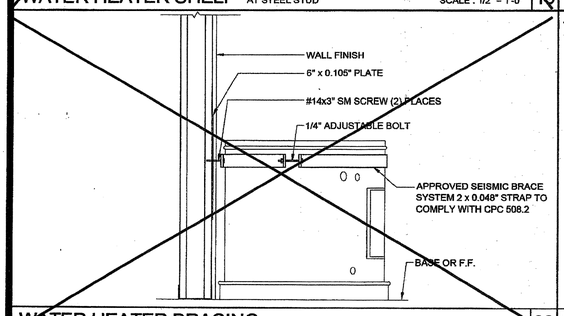

WATER HEATER BRACING AT STEEL STUD

SCALE : 1 1/2" = 1'-0" | 20

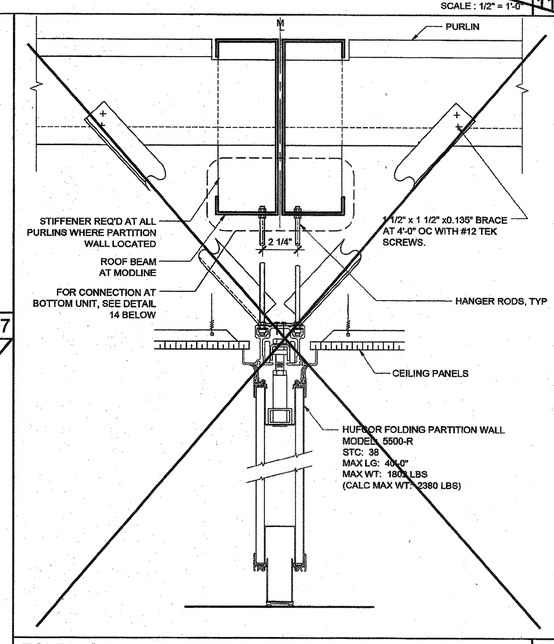

FOLDING WALL PARTITION ATTACHMENT

SCALE : 3" = 1'-0" | 13

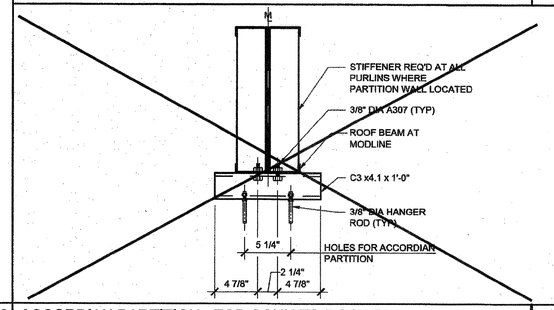

ACCORDIAN PARTITION - TOP CONN TO ROOF BEAMS

SCALE : 1 1/2" = 1'-0" | 14

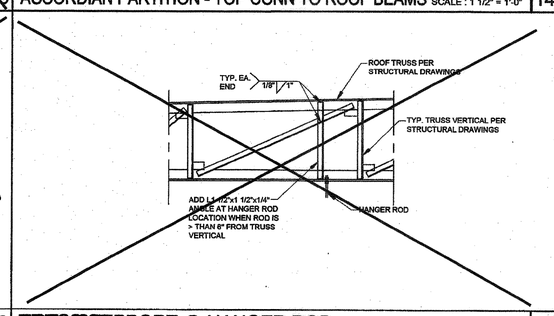

TRUSS SUPPORT @ HANGER ROD

SCALE : 1 1/2" = 1'-0" | 15

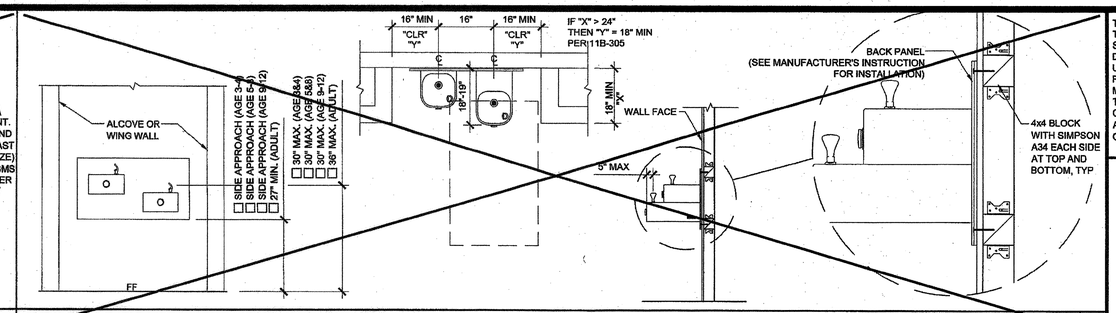

DRINKING FOUNTAIN BLOCKING DETAIL AT WOOD STUD

SCALE : 1/2" = 1'-0" | 1

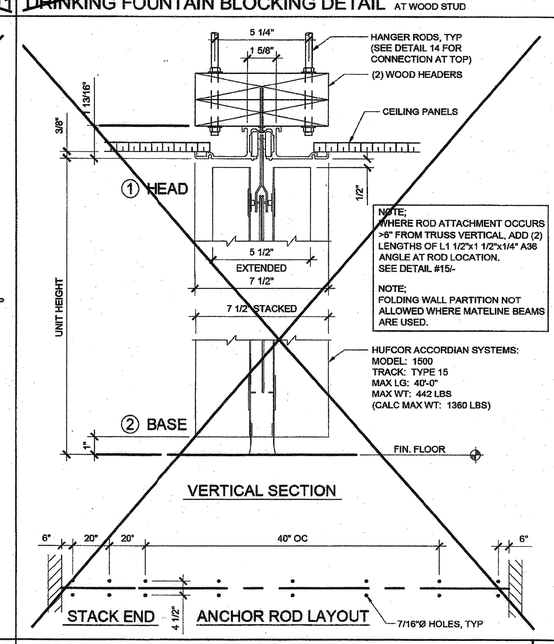

VERTICAL SECTION

ACCORDION PARTITION ATTACHMENT

SCALE : 3" = 1'-0" | 8

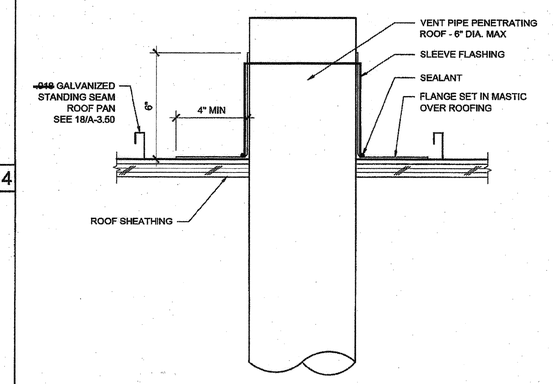

PIPE PENETRATION THROUGH ROOF

SCALE : 3"=1'-0" | 10

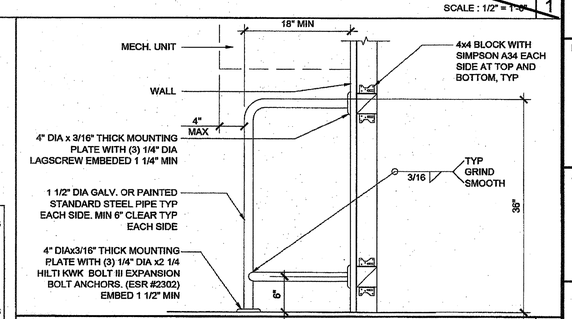

HVAC BARRIER AT WOOD STUD

SCALE : 1" = 1'-0" | 2

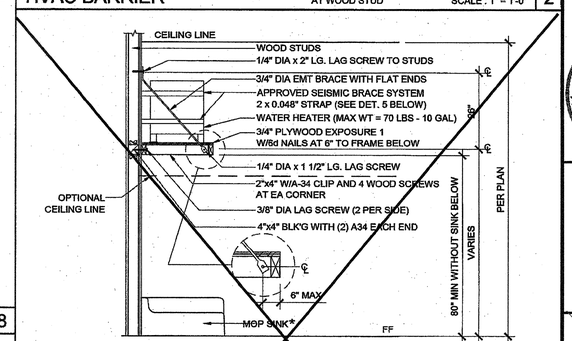

WATER HEATER SHELF AT WOOD STUD

SCALE : 1/2" = 1'-0" | 4

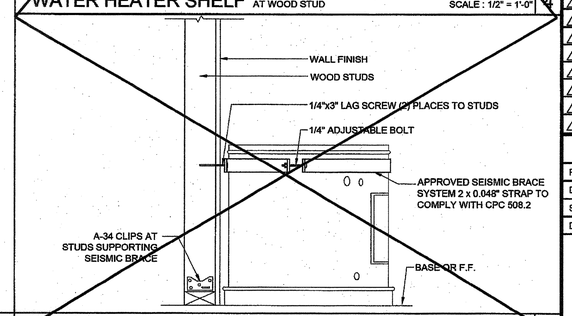

WATER HEATER BRACING AT WOOD STUD

SCALE : 1 1/2" = 1'-0" | 6

THESE DRAWINGS AND ALL MATERIAL CONTAINED HEREIN ARE THE PROPERTY OF SILVERCREEK INDUSTRIES, INC (SCI Inc) AND SHALL NOT BE REPRODUCED, COPIED OR OTHERWISE DISPOSED OF DIRECTLY OR INDIRECTLY AND SHALL NOT BE USED IN WHOLE OR IN PART TO ASSIST IN THE MAKING OF OR FOR THE PURPOSE OF FURNISHING ANY INFORMATION FOR THE MAKING OF DRAWINGS, PRINTS, APPARATUS OR PARTS THEREOF WITHOUT THE FULL KNOWLEDGE AND WRITTEN CONSENT OF SCI Inc.
ALL PATENTABLE MATERIAL CONTAINED HEREIN AND ORIGINATING WITH SCI Inc SHALL BE THE PROPERTY OF SCI Inc

SILVER CREEK INDUSTRIES, INC.
"BUILDING FOR THE NEXT GENERATION"
SILVER CREEK
2830 BARRETT AVE PERRIS, CALIFORNIA 92571
PHONE: 951-843-5393 FAX: 951-843-2211

PROJECT NAME:

24x40 STOCKPILE OFFICE BUILDING

SHEET TITLE:

ARCHITECTURAL DETAILS
MISCELLANEOUS/OPTIONS

LICENSED ARCHITECT — JACK A. SHIVELY III — C-33467 — REN 01-31-2017 — STATE OF CALIFORNIA

ARCHITECT OF RECORD SUBMISSION DATE

FILE #: 15-5

IDENTIFICATION STAMP
DIV. OF THE STATE ARCHITECT
OFFICE OF REGULATION SERVICES
03-118270
AC FLS SS
DATE NOV - 8 2017
TRACKING #: 63221-290

PROJECT SPECIFIC STATE AGENCY APPROVAL

IDENTIFICATION STAMP
DIV. OF THE STATE ARCHITECT
04 116284
ACS FLS SS
DATE MAY 18 2017

ORIGINAL PC STATE AGENCY APPROVAL

PRE-CHECK (PC) DOCUMENT
CODE: 2013 CBC
A SEPARATE REQUEST APPLICATION FOR CONSTRUCTION IS REQUIRED

IDENTIFICATION STAMP
DIV. OF THE STATE ARCHITECT
OFFICE OF REGULATION SERVICES
PC 04-114102
AC FLS SS
DATE AUG - 4 2015

REVISIONS

1	
2	
3	
4	
5	
6	
7	
8	

SILVER CREEK INDUSTRIES
24' x 40' PC - 2:12 PITCH

PROJECT NO:	
DRAWN BY:	
SCALE:	AS NOTED
DATE:	01-30-15

P.C. SHEET NUMBER

A-5.81