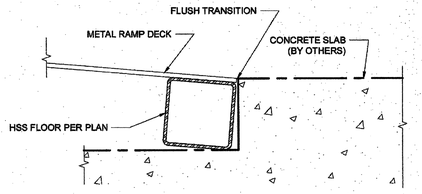

FLUSH TRANSITION AT BOTTOM OF RAMP SCALE : 6" = 1'-0" | 15

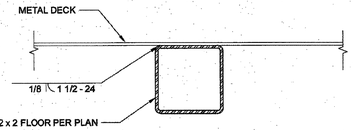

DECK TO FRAME SCALE : 6" = 1'-0" | 10

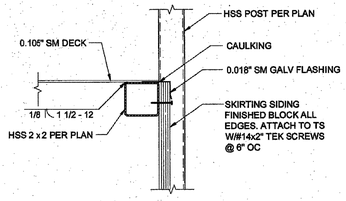

SKIRT FLASHING SCALE : 3" = 1'-0" | 5

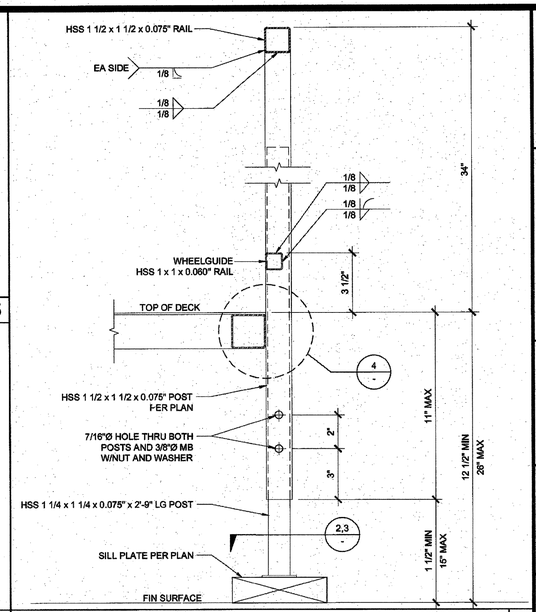

ADJUSTABLE LEG SCALE : 3" = 1'-0" | 1

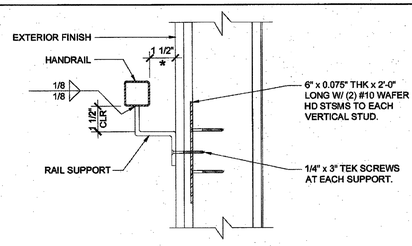

NOTE (*)
1. ALL SURFACES SHALL BE SMOOTH WITH NO SHARP CORNERS, PER CBC 1133B.5.5 WALL TO BE SMOOTH AND TO EXTEND 8" ABOVE HANDRAIL

HANDRAIL CONNECTION AT SHEETMETAL BLKG SCALE : 3" = 1'-0" | 16

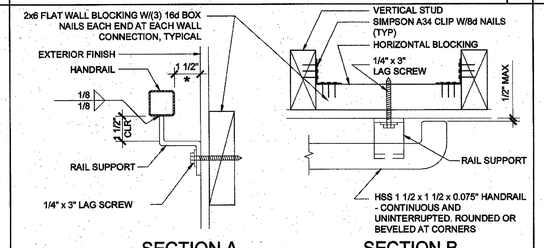

NOTE (*)
1. ALL SURFACES SHALL BE SMOOTH WITH NO SHARP CORNERS, PER CBC 1133B.5.5 WALL TO BE SMOOTH AND TO EXTEND 8" ABOVE HANDRAIL

HANDRAIL CONNECTION AT WOOD BLOCKING SCALE : 3" = 1'-0" | 11

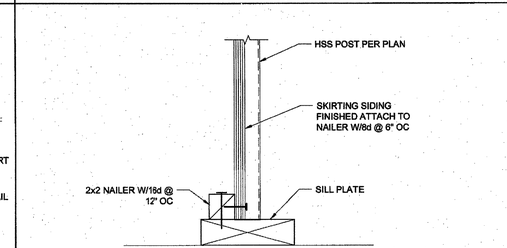

SKIRT FLASHING AT SILL PLATE SCALE : 3" = 1'-0" | 6

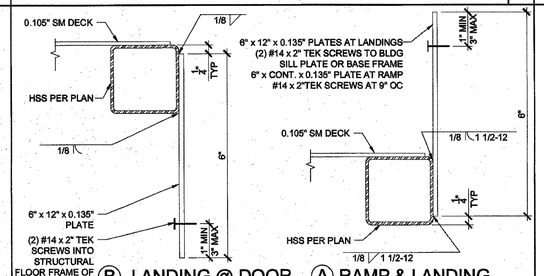

HANDRAIL CONNECTION AT WOOD BLOCKING SCALE : 3" = 1'-0" | 11

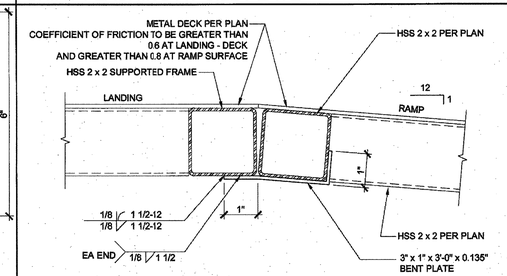

SKIRT FLASHING AT SILL PLATE SCALE : 3" = 1'-0" | 6

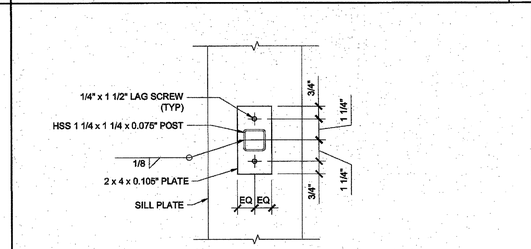

ADJUSTABLE LEG SCALE : 3" = 1'-0" | 1

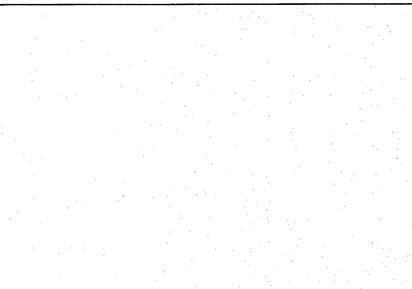

EXTEND HANDRAIL @ TOP OR BOTT. ENDS SCALE : 3" = 1'-0" | 13

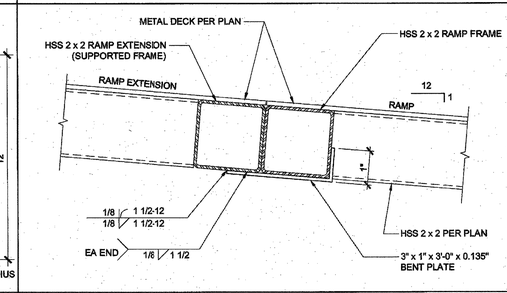

RAMP EXTENSION SCALE : 6" = 1'-0" | 8

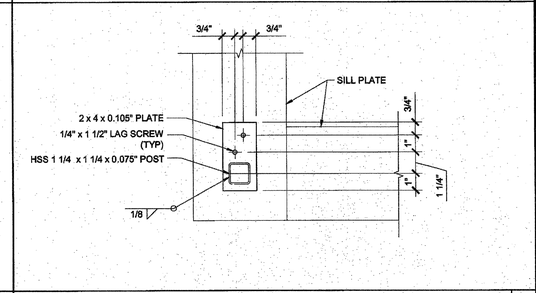

ADJUSTABLE LEG BASE PLATE SCALE : 3" = 1'-0" | 3

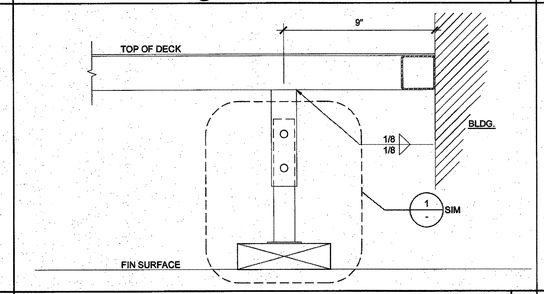

INTERIOR LANDING LEG SECTION SCALE : 3" = 1'-0" | 14

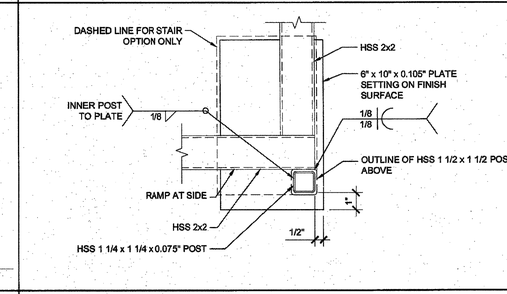

BASE PLATE AT RAMP TOE SCALE : 3" = 1'-0" | 9

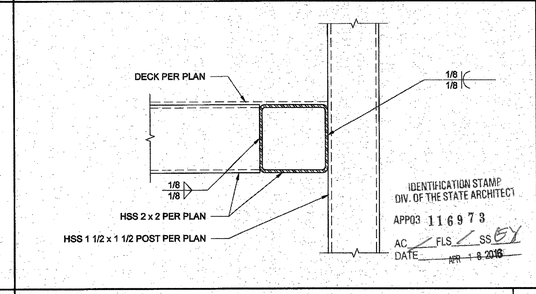

GUARDRAIL POST ATTACHMENT SCALE : 6" = 1'-0" | 4

THESE DRAWINGS AND ALL MATERIAL CONTAINED HEREIN ARE THE PROPERTY OF SILVERCREEK INDUSTRIES, INC (SCI Inc) AND SHALL NOT BE REPRODUCED, COPIED OR OTHERWISE DISPOSED OF DIRECTLY OR INDIRECTLY AND SHALL NOT BE USED IN WHOLE OR IN PART TO ASSIST IN THE MAKING OF OR FOR THE PURPOSE OF FURNISHING ANY INFORMATION FOR THE MAKING OF DRAWINGS, PRINTS, APPARATUS OR PARTS THEREOF WITHOUT THE FULL KNOWLEDGE AND WRITTEN CONSENT OF SCI Inc.
ALL PATENTABLE MATERIAL CONTAINED HEREIN AND ORIGINATING WITH SCI Inc SHALL BE THE PROPERTY OF SCI Inc

SILVER CREEK INDUSTRIES, INC.
"BUILDING FOR THE NEXT GENERATION"
SILVER CREEK
2830 BARRETT AVE. PERRIS, CALIFORNIA 92571
PHONE: 951-943-5393 FAX: 951-943-2211

PROJECT NAME:

SHEET TITLE:

RAMP DETAILS

JACK F. SHIVELY III
C-33467
REN 01-31-2015
STATE OF CALIFORNIA

ARCHITECT OF RECORD SUBMISSION DATE

PROJECT SPECIFIC STATE AGENCY APPROVAL

ORIGINAL PC STATE AGENCY APPROVAL

PRE-CHECK (PC) DOCUMENT ONLY. A SEPARATE PROJECT APPLICATION FOR CONSTRUCTION IS REQUIRED

IDENTIFICATION STAMP
DIV. OF THE STATE ARCHITECT
OFFICE OF REGULATION SERVICES
PC 04 13886
AC FLS RF SS
DATE FEB 06 2015

REVISIONS
1
2
3
4
5
6
7
8

SILVER CREEK INDUSTRIES
24' x 40' PC

PROJECT NO:
DRAWN BY:
SCALE: AS NOTED
DATE: 09-10-14

P.C. SHEET NUMBER
R-2.01