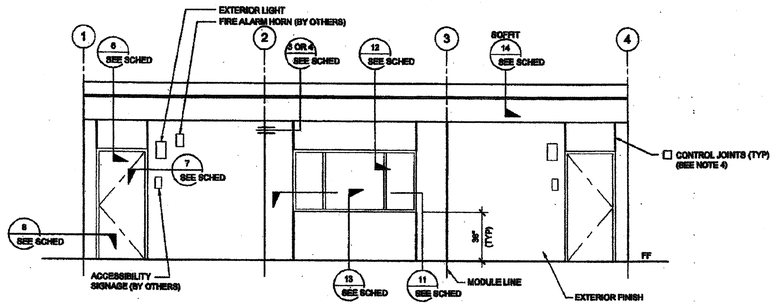

EXTERIOR ELEVATIONS - FRONT - MONO SLOPE — SCALE: 1/4" = 1'-0" | 1

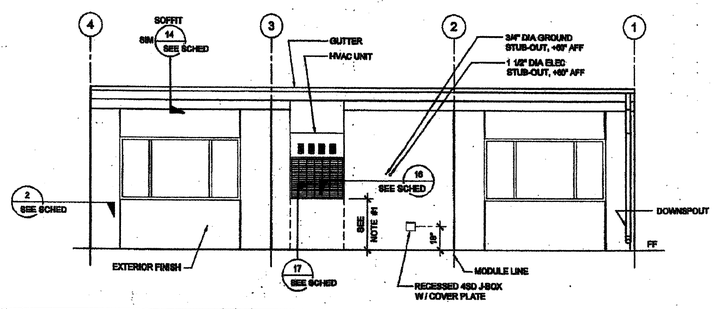

EXTERIOR ELEVATIONS - REAR - MONO SLOPE — SCALE: 1/4" = 1'-0" | 2

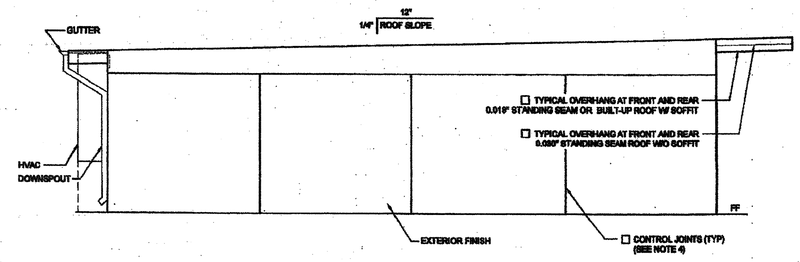

EXTERIOR ELEVATIONS - LEFT - MONO SLOPE — SCALE: 1/4" = 1'-0" | 3

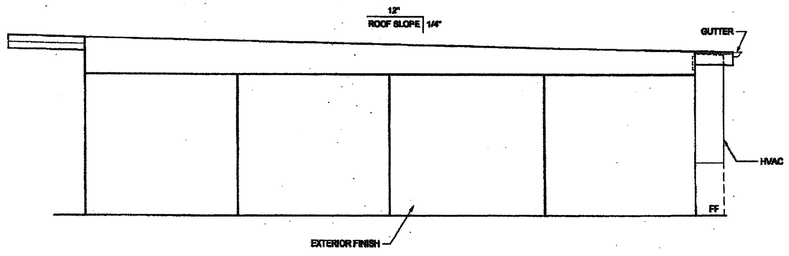

EXTERIOR ELEVATIONS - RIGHT - MONO SLOPE — SCALE: 1/4" = 1'-0" | 4

NOTE:
SEE CCD.1.01 FOR ACTUAL BUILDING LAY-OUT

NOTES (EXTERIOR ELEVATION)

1. PROVIDE PROTECTION RAIL AROUND HVAC UNIT(S) IF LOCATED IN A PEDESTRIAN WAY (IF THE HEIGHT FROM GRADE TO BOTTOM OF UNIT EXCEEDS 27" (68C). REFERENCE TO DET. # 3/A5.01 FOR WOOD STUDS, & 17/A5.01 FOR STEEL STUDS
2. RAMP (WHERE OCCURS), NOT SHOWN FOR CLARITY.
3. WALL BEYOND HANDRAIL SHALL NOT HAVE ANY SHARP OR ABRASIVE SURFACE ADJACENT TO HANDRAILS. (GRIND SMOOTH ALL METAL RAILING CONNECTIONS - SMOOTH SURFACE TO EXTEND 6" ABOVE HANDRAIL)
4. FOR PLASTER ONLY, PROVIDE CONTROL JOINT AT EACH MODULINE, ON END WALLS, 10'-0" OC AT SIDE WALLS, AND / OR ABOVE AND BELOW OPENINGS. WHERE FIRE RATED WALLS ARE REQUIRED, MATERIALS AND METHODS OF CONSTRUCTION USED TO PROTECT JOINTS WILL COMPLY WITH CBC SECTION 703.2 AND 709.
5. HANDRAIL IS NOT ALLOWED AT PLASTER OPTION WHERE RAMP IS AGAINST THE WALL., SEE DETAIL 1/A4.01 FOR SIMILAR APPLICATION

DETAIL SCHEDULE

EXTERIOR FINISH:	SHEET #:
☐ SIDING OVER WOOD STUDS	A-5.59
☐ PLASTER OVER 1/2" OSB OR 1/2" CDX PLY WITH WOOD STUDS	A-5.01
☐ SIDING OVER STEEL STUDS	A-5.60
☐ PLASTER OVER 1/2" OSB OR 1/2" CDX PLY WITH STEEL STUDS	A-5.61

FIRE RATED DETAIL SCHEDULE

FIRE PROTECTION:	SHEET #:
☐ 1 HOUR - SIDING OVER WOOD STUDS	A-5.62
☐ 1 HOUR - PLASTER OVER 1/2" OSB OR 1/2" CDX PLY WITH WOOD STUDS	A-5.63
☐ 1 HOUR - SIDING OVER STEEL STUDS	A-5.62
☐ 1 HOUR - PLASTER OVER 1/2" OSB OR 1/2" CDX PLY WITH STEEL STUDS	A-5.63

REVISED

IDENTIFICATION STAMP DIV. OF THE STATE ARCHITECT OFFICE OF REGULATION SERVICES 04 113872 AC SS FLS BB DATE FEB 26 2015

IDENTIFICATION STAMP DIV. OF THE STATE ARCHITECT APP03 116973 AC MF FLS SS BY DATE APR 18 2016

THESE DRAWINGS AND ALL MATERIAL CONTAINED HEREIN ARE THE PROPERTY OF SILVERCREEK INDUSTRIES, INC (SCI Inc) AND SHALL NOT BE REPRODUCED, COPIED OR OTHERWISE DISPOSED OF DIRECTLY OR INDIRECTLY AND SHALL NOT BE USED IN WHOLE OR IN PART TO ASSIST IN THE MAKING OF OR FOR THE PURPOSE OF FURNISHING ANY INFORMATION FOR THE MAKING OF DRAWINGS, PRINTS, APPARATUS OR PARTS THEREOF WITHOUT THE FULL KNOWLEDGE AND WRITTEN CONSENT OF SCI Inc.
ALL PATENTABLE MATERIAL CONTAINED HEREIN AND ORIGINATING WITH SCI Inc SHALL BE THE PROPERTY OF SCI Inc

SILVER CREEK INDUSTRIES, INC.
"BUILDING FOR THE NEXT GENERATION"
SILVER CREEK
195 EAST MORGAN PERRIS, CALIFORNIA 92571
PHONE: 951-943-6393 FAX: 951-943-2311

PROJECT NAME:

CLASS LEASING
CLASSROOMS BLDG'S

SHEET TITLE:

EXTERIOR ELEVATION
36' X 40'
MONO SLOPE

TAVAREB DESIGN
STRUCTURAL CIVIL ENGINEERS
[illegible]

No. C-38594 REN: 10-31-2013 STATE OF CALIFORNIA

12/23/2011

ARCHITECT OF RECORD SUBMISSION

REGISTERED ARCHITECT JAMES A. MAYFIELD No. C-10342 6-30-13 STATE OF CALIFORNIA

PROJECT SPECIFIC STATE AGENCY APPROVAL

IDENTIFICATION STAMP DIV. OF THE STATE ARCHITECT OFFICE OF REGULATION SERVICES 04 113849 AC SS FLS BB DATE AUG 27 2015

ORIGINAL PC STATE AGENCY APPROVAL

PRO-RISK PQS DOCUMENT CONTROL SYSTEM A DEPARTMENT APPROVED DOCUMENT

IDENTIFICATION STAMP DIV. OF THE STATE ARCHITECT OFFICE OF REGULATION SERVICES PC 04 112073 AC SS FLS BB DATE DEC 0 8 2011

REVISIONS

SILVER CREEK INDUSTRIES	24'x 40' PC
PROJECT NO:	
DRAWN BY:	
SCALE:	AS NOTED
DATE:	12-23-11
P.C. SHEET NUMBER	STK 126

A-4.02