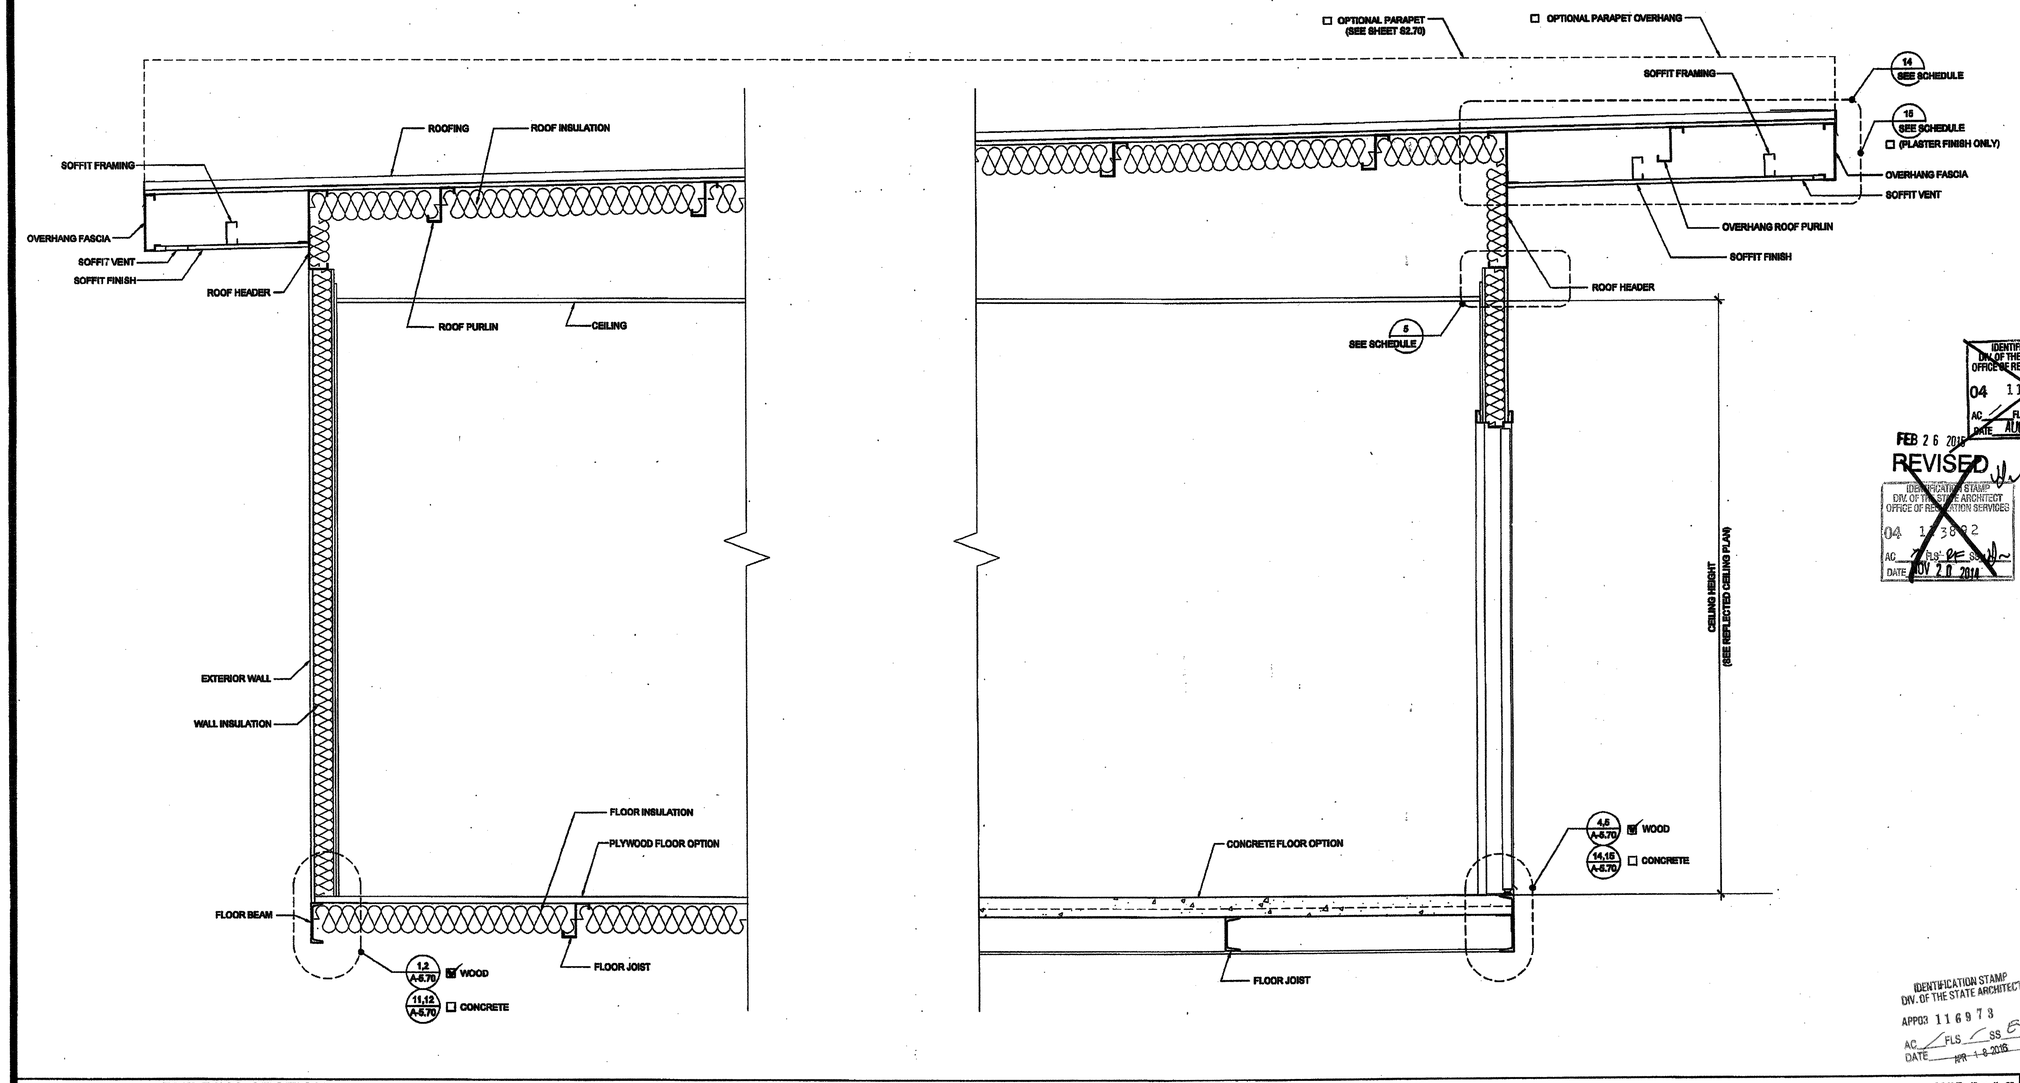

BUILDING SECTION

SCALE: 1" = 1'-0" | 1

THESE DRAWINGS AND ALL MATERIAL CONTAINED HEREIN ARE THE PROPERTY OF SILVERCREEK INDUSTRIES, INC (SCI Inc) AND SHALL NOT BE REPRODUCED, COPIED OR OTHERWISE DISPOSED OF DIRECTLY OR INDIRECTLY AND SHALL NOT BE USED IN WHOLE OR IN PART TO ASSIST IN THE MAKING OF OR FOR THE PURPOSE OF FURNISHING ANY INFORMATION FOR THE MAKING OF DRAWINGS, PRINTS, APPARATUS OR PARTS THEREOF WITHOUT THE FULL KNOWLEDGE AND WRITTEN CONSENT OF SCI Inc.
ALL PATENTABLE MATERIAL CONTAINED HEREIN AND ORIGINATING WITH SCI Inc SHALL BE THE PROPERTY OF SCI Inc

SILVER CREEK INDUSTRIES, INC.
"BUILDING FOR THE NEXT GENERATION"
SILVER CREEK
195 EAST MORGAN PERRIS, CALIFORNIA 92571
PHONE: 951-943-5393 FAX: 951-943-2211

PROJECT NAME:

CLASS LEASING
CLASSROOM BLDG'S

SHEET TITLE:

CROSS SECTION
MONO SLOPE
0.018" ~~OR BUILT UP ROOF DECK OR PARAPET~~

TAVARES ASSOCIATES
DESIGN • CONSULTING • PROJECT MGT
6515 CARROLL VALLEY RD, SUITE 200
SAN DIEGO, CA 92121 • 858-453-2334
2354 SANTA FE RD., SUITE A
ENCINITAS, CA 92007 • 858-633-0733
WWW.TAVARESASSOC.COM

LICENSED ARCHITECT
OWEN D. ORTIZ
No. C-28354
REN: 10-31-2013
STATE OF CALIFORNIA
12/23/2011

ARCHITECT OF RECORD
SUBMITTED TO STATE

REGISTERED ARCHITECT
ROBERT A. MCQUEAD
C10322
2-25-16
STATE OF CALIFORNIA

IDENTIFICATION STAMP
DIV. OF THE STATE ARCHITECT
OFFICE OF REGULATION SERVICES
04 113849
AC FLS SS
DATE AUG 28 2014

FEB 26 2015
REVISED

IDENTIFICATION STAMP
DIV. OF THE STATE ARCHITECT
OFFICE OF REGULATION SERVICES
04 113892
AC FLS SS
DATE NOV 20 2014

PROJECT SPECIFIC STATE AGENCY APPROVAL

IDENTIFICATION STAMP
DIV. OF THE STATE ARCHITECT
OFFICE OF REGULATION SERVICES
04 113536
AC SS
DATE APR 04 2014

ORIGINAL PC STATE AGENCY APPROVAL

PRE-CHECK (PC) DOCUMENT
CODE: 2010 CBC
A SEPARATE PROJECT APPLICATION FOR CONSTRUCTION IS REQUIRED

IDENTIFICATION STAMP
DIV. OF THE STATE ARCHITECT
OFFICE OF REGULATION SERVICES
PC 04-112872
AC SS
DATE DEC 29 2011

REVISIONS

1
2
3
4
5
6
7
8

SILVER CREEK INDUSTRIES
24' x 40' PC

PROJECT NO:
DRAWN BY:
SCALE: AS NOTED
DATE: 12-23-11

P.C. SHEET NUMBER
A-5.01

STKP 126

IDENTIFICATION STAMP
DIV. OF THE STATE ARCHITECT
APP03 116973
AC FLS SS
DATE APR 18 2016

Xref Building Section Notes.dwg