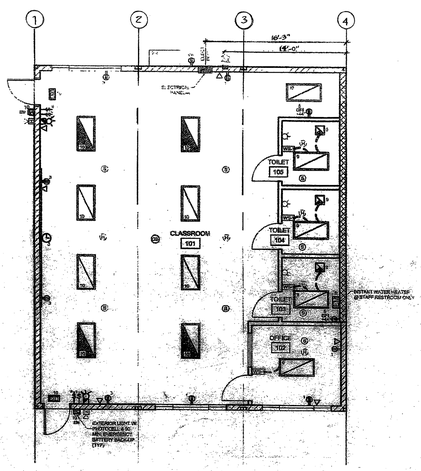

PANEL: A S/N:	PHASE: SING. F	VOLTS: 120/208	BUSS: 200 AMP	MAIN: 200 AMP	LOCATION: INTERIOR	FEED: REAR	MOUNTING: FLUSH
OBJECT DESCRIPTION	WATTAGE PER / NO. OF / LOC.	WATTS A / B	WIRE BRK / POLE / SIZE	CKT NO.	CKT WIRE NO. / SIZE / POLE / BRK	WATTS A / B	NO. OF LOC. / NO. OF PER	OBJECT DESCRIPTION
RECEPTS	180 / 4	720 /	20 / 1 / #12	1	2 / #4 / 2 / 30	6574 /	1 / 1	6574 / 5 TON HP/SW
RECEPTS	180 / 5	/ 900	20 / 1 / #12	3	4 / #4 / /	/ 6574	1 / 1	6574 / 5 TON HP/SW
RECEPTS/GFI	180 / 2	360 /	20 / 1 / #12	5	6 / #12 / 1 / 30	180 /	1 / 1	180 / RECEPTS/WP
		/		7	8 / #10 / /	/ 3000	1 / 1	3000 / WATER HEATER
LIGHTS - EF	36 / 7 / X	252 /	20 / 1 / #12	9	10 / #12 / 1 / 20	1260 /	1 / 1	90 / LIGHTS
		0 /		11	12 / / /	1260 /		
	LEG TOTALS:	1332 / 900				12514 / 9574	LEG TOTALS:	
LCL=3219+12036=21255								
TOTAL WATTS=21255			LEG BALANCE = 5.1%				TOTAL AMPS: 88.56	

REF.: STOCKPILE #126 DSA A# 04-113892 } SHEET E-1.02 — ELECTRICAL PLAN — SCALE: 1/8" = 1'-0" | 7

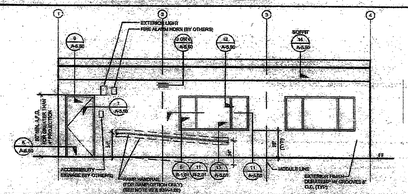

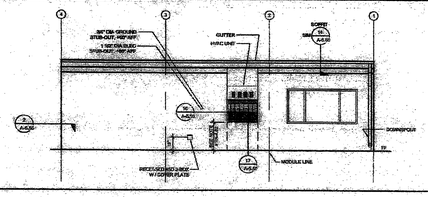

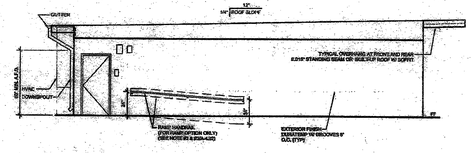

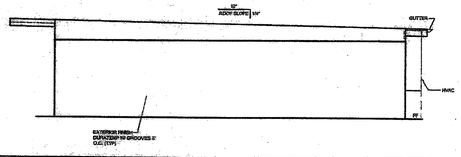

REF.: STOCKPILE #126 DSA A# 04-113892 } SHEET A-4.02 — EXTERIOR ELEVATIONS — SCALE: 1/8" = 1'-0" | 8

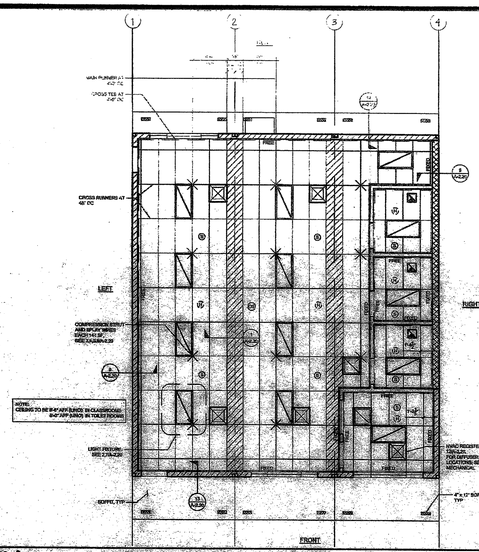

REF.: STOCKPILE #126 DSA A# 04-113892 } SHEET A-2.02 — REFLECTED CEILING PLAN — SCALE: 1/8" = 1'-0" | 4

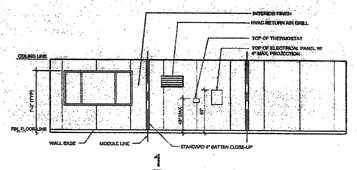

1

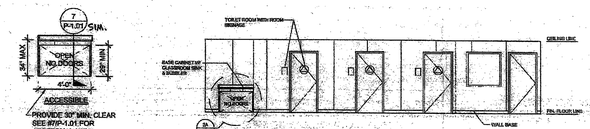

2A 2

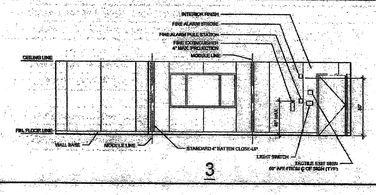

3

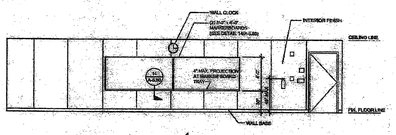

4

REF.: STOCKPILE #126 DSA A# 04-113892 } SHEET A-6.02 — INTERIOR ELEVATIONS — SCALE: 1/8" = 1'-0" | 5

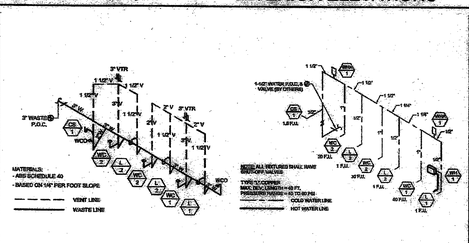

PLUMBING FIXTURE SCHEDULE

SYMBOL	FIXTURE	COLD WATER	HOT WATER	WASTE	VENT	FIXTURE DESCRIPTION (AS CALLED OUT OR APPROVED EQUAL)
WC 1	[ADULT] WATER CLOSET FLOOR MTD/FLUSH (ACCESSIBLE)	1"	-	3"	2"	STD: KOHLER WELLWORTH (K-96264) ALT: AMERICAN STD NAVAL 3043.001 "ANKLER" 16 3/4" HIGH, VITREOUS CHINA, ELONGATED RIM, SIPHON JET, 16" ROUGH-IN, CLOSE-COUPLED, ROCT TOILET SEAT, WHITE, SOLID PLASTIC, 2" HINGE, CENTERMOUNT, ELONGATED, OPEN FRONT, SLOW CLOSING SEAT, SLAM RESISTANT, #1411.128 LOW CONSUMPTION FLUSHOMETER VALVE
WC 2	[AGE 5 & 6] WATER CLOSET FLOOR MTD/FLUSH (ACCESSIBLE & NON-ACCESSIBLE)	1"	-	3"	2"	STD: PASS & [1.28 GPF] ALT: AMERICAN STANDARD 2382.010 VITREOUS CHINA ELONGATED RIM, 10" ROUGH-IN LOW CONSUMPTION CLOSET BOWL, CLOSE-COUPLED, SLAM TOILET SEAT, WHITE, SOLID PLASTIC, 1-3/4" THICK, OPEN FRONT, ELONGATED, SHAPE, SLOAN ROYAL #111-1.28 LOW CONSUMPTION FLUSH VALVE
LAV 1,2	LAVATORY (ACCESSIBLE) [ADULT LAV] [AGE 3 & 4 LAV-2]	1/2"	-	2"	1 1/2"	LAV1: AMERICAN STANDARD 0355.012 LUCERNE ALT: CRANE (413-20 CHARACTER)" 20X16" VITREOUS CHINA, JAY R. SMITH (772) CONCEALED HANGER, OLYMPIA #LB-551 SINGLE HANDLE FAUCET, 0.5 GPM LAV-2: AMERICAN STANDARD 9141.011 TO BE USED @ AGE 3-4 ARTICULATORS
CO 1	CLASSROOM SINK	1/2"	-	2"	-	MUSE CORE 5125-4-5-GR 17"X22" W/ 4 "22" BOWL DEPTH, WITH CHICAGO FAUCET #350 AND BUSSELER 293-10
WH 1	INSTANT WATER HEATER	1/2"	1/2"	-	-	EEMAX EPT2012, 120V, 3.0KW, 25A
WHA 1	WATER HAMMER ARRESTOR	1"	-	-	-	PPP SC-1000

REF.: STOCKPILE #126 DSA A# 04-113892 } SHEET P-1.01 — PLUMBING PLAN — SCALE: N.T.S. | 6

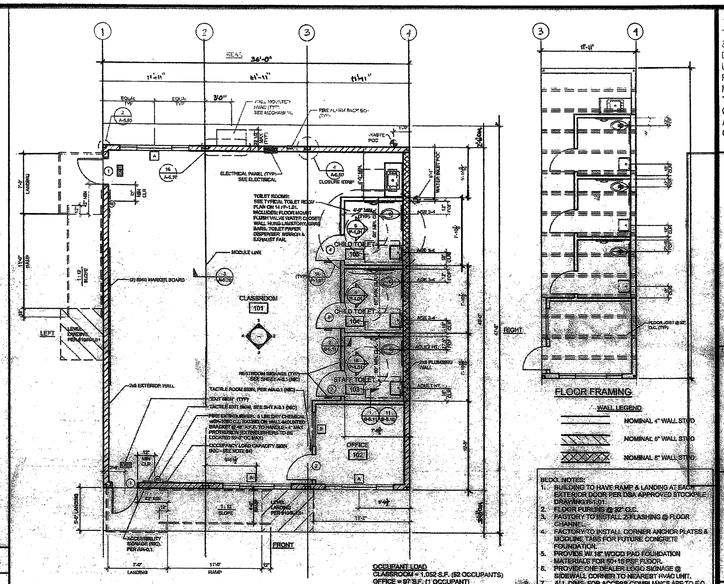

REF.: STOCKPILE #126 DSA A# 04-113892 } SHEET A-1.02 — FLOOR PLAN — SCALE: 1/8" = 1'-0" | 1

DOOR SCHEDULE

DOOR NO	WIDTH	HT	DOOR TYPE	DOOR MAT/FIN	FRAME MAT/FIN	HW SET	NOTES
1	3'-0"	7'-0"	A	HM	KD	HW - 1	THRESHOLD SEE #4/A-5.70
2	3'-0"	7'-0"	A	SCL	KD	HW - 2	
3	3'-0"	7'-0"	A	SCL	KD	HW - 3	UNDER CUT DOOR 1"
4	3'-0"	7'-0"	A	SCL	KD	HW - 4	UNDER CUT DOOR 1"

WINDOW SCHEDULE

WINDOW NO.	TYPE	WIDTH	HT.	FUNCT	FRM. MAT.	GLS. MAT.	NOTES
A	1	8'-0"	4'-0"	XOX	ANOD	DP	SILL DETAIL SEE #13/A-5.50
B	2	4'-0"	4'-0"	FIXED	ANOD	CLEAR	TEMPERED

FINISH SCHEDULE

ROOM NAME		FLOORING FLOOR	FLOORING BASE	WALL FINISH FRONT	WALL FINISH LEFT	WALL FINISH REAR	WALL FINISH RIGHT	CEILING	CEILING HT.
CLASSROOM	101	N.I.C.	N.I.C.	TACK	TACK	TACK	TACK	CP	8'-6"
OFFICE	102	N.I.C.	N.I.C.	TACK	TACK	TACK	TACK	CP	8'-6"
STAFF TOILET	103	SV	SC	FRP	FRP	FRP	FRP	CP	8'-0"
CHILD TOILET	104	SV	SC	FRP	FRP	FRP	FRP	CP	8'-0"
CHILD TOILET	105	SV	SC	FRP	FRP	FRP	FRP	CP	8'-0"

NOTE: ALL FLOOR FINISH SHALL BE STABLE, FIRM & SLIP RESISTANT.

REF.: STOCKPILE #126 DSA A# 04-113892 } SHEET A-0.2 — SCHEDULES — SCALE: 1/8" = 1'-0" | 2

DOOR HARDWARE

CLASSROOM - PANIC HARDWARE — EXTERIOR DOOR HW-1

EXIT DEVICE	VON DUPRIN 2428-2-PA W		
BUTTS	★ SCHLAGE RM CYL HAGER BB1191 4 1/2" x 4 1/2" NRP	Finish Alum	or equal
CLOSER	NORTON 8501 SHDA	Finish 689	or equal
WEATHER STRIP	HAGER 891SAV 36N	Finish Alum	or equal
THRESHOLD	HAGER 412SA 36	Finish Alum	or equal
DOOR BOTTOM	HAGER 7535AV 36N	Finish Alum	or equal

★ NOTE: DOOR SHALL BE LOCKABLE FROM INSIDE.

OFFICE - — INTERIOR DOOR HW-2

LOCKSET	SCHLAGE ND80PD RHO 2-3/4 ASA (ENTRANCE/OFFICE LOCK)	Finish 626	or equal
BUTTS	HAGER 1279 4 1/2" x 4 1/2"	Finish 652	or equal

RESTROOM / SINGLE-OCCUPANCY STAFF - — INTERIOR DOOR HW-3

LOCKSET	SCHLAGE ND40S RHO 2-3/4 ASA (PRIVACY)	Finish 626	or equal
BUTTS	HAGER 1279 4 1/2" x 4 1/2"	Finish 652	or equal

RESTROOM / SINGLE-OCCUPANCY CHILD - — INTERIOR DOOR HW-4

LOCKSET	SCHLAGE ND70S RHO 2-3/4 ASA (PASSAGE)	Finish 626	or equal
BUTTS	HAGER 1279 4 1/2" x 4 1/2"	Finish 652	or equal

FLOORING: CARPET: PER STATE OF CALIFORNIA SPECIFICATIONS COMPLYING WITH GROUP 1, TYPE "A" OR TYPE "B", CLASS 2, DENSITY 4000, DIRECT GLUE DOWN (BY OTHERS, NOT E.C.A.)
CARP. SV: SHEET VINYL FLOORING, MANUFACTURER MAKER#
BASE: 4"-TB: 4" TOP SET BASE, SC: 6" VEL-COVE BASE
WALLS: TACK: 60" VINYL TACKBOARD CLASS 1 OVER 5/8" GYPSUM BOARD BACKING, FRP: 1/8" FIBER REINFORCED PANEL OVER 1/2" WATER RESISTANT GYPSUM BOARD
CEILING: CP: ACOUSTICAL LAY IN BOARD CEILING PANELS ARMSTRONG #7558 (SEE SPECIFICATION NOTES ON REFLECTED CEILING PLAN)
INSULATION: R-19 FLOOR, R-15 WALL & R-30 ROOF

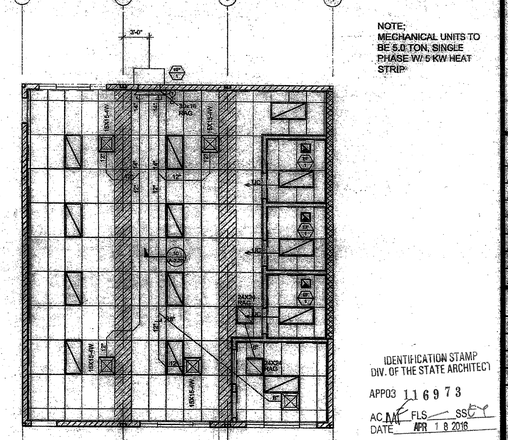

REF.: STOCKPILE #126 DSA A# 04-113892 } SHEET M-1.02 — MECHANICAL PLAN — SCALE: 1/8" = 1'-0" | 3

IDENTIFICATION STAMP
DIV. OF THE STATE ARCHITECT
APP03 116973
AC MF FLS SSC
DATE APR 18 2018

THE PROPERTY OF SILVER CREEK INDUSTRIES, INC. AND SHALL NOT BE REPRODUCED, COPIED OR OTHERWISE DISPOSED OF DIRECTLY OR INDIRECTLY AND SHALL NOT BE USED IN WHOLE OR IN PART TO ASSIST IN THE MAKING OF OR FOR THE PURPOSE OF FURNISHING ANY INFORMATION FOR THE MAKING OF DRAWINGS, PRINTS, APPARATUS OR PARTS THEREOF WITHOUT THE FULL KNOWLEDGE AND WRITTEN CONSENT OF SCI Inc.
ALL PATENTABLE MATERIAL CONTAINED HEREIN AND ORIGINATING WITH SCI Inc SHALL BE THE PROPERTY OF SCI Inc

SILVER CREEK INDUSTRIES, INC.
"BUILDING FOR THE NEXT GENERATION"
SILVER CREEK
2830 BARRETT AVE. PERRIS, CALIFORNIA 92571
PHONE: 951-943-5393 FAX: 951-943-2211

PROJECT NAME:

CLASS LEASING
STOCKPILE #126

SHEET TITLE:

FREMONT ES
S/N 10326 -10328

REGISTERED PROFESSIONAL ENGINEER — No. 53380 — STRUCTURAL — STATE OF CALIFORNIA
09/18/2015

ARCHITECT OF RECORD SUBMISSION
REGISTERED ARCHITECT — C10322 — STATE OF CALIFORNIA

PROJECT SPECIFIC STATE AGENCY APPROVAL

APPROVED
DIVISION OF THE STATE ARCHITECT
ACS JS FLS SSS CN
APP# 116892 DATE SEP 24 2015

REVISIONS
1
2
3
4
5
6
7
8

SILVER CREEK INDUSTRIES

PROJECT NO: 10724
DRAWN BY: RDL
SCALE: AS NOTED
DATE: 09-17-15

SHEET NUMBER
CCD.1.01