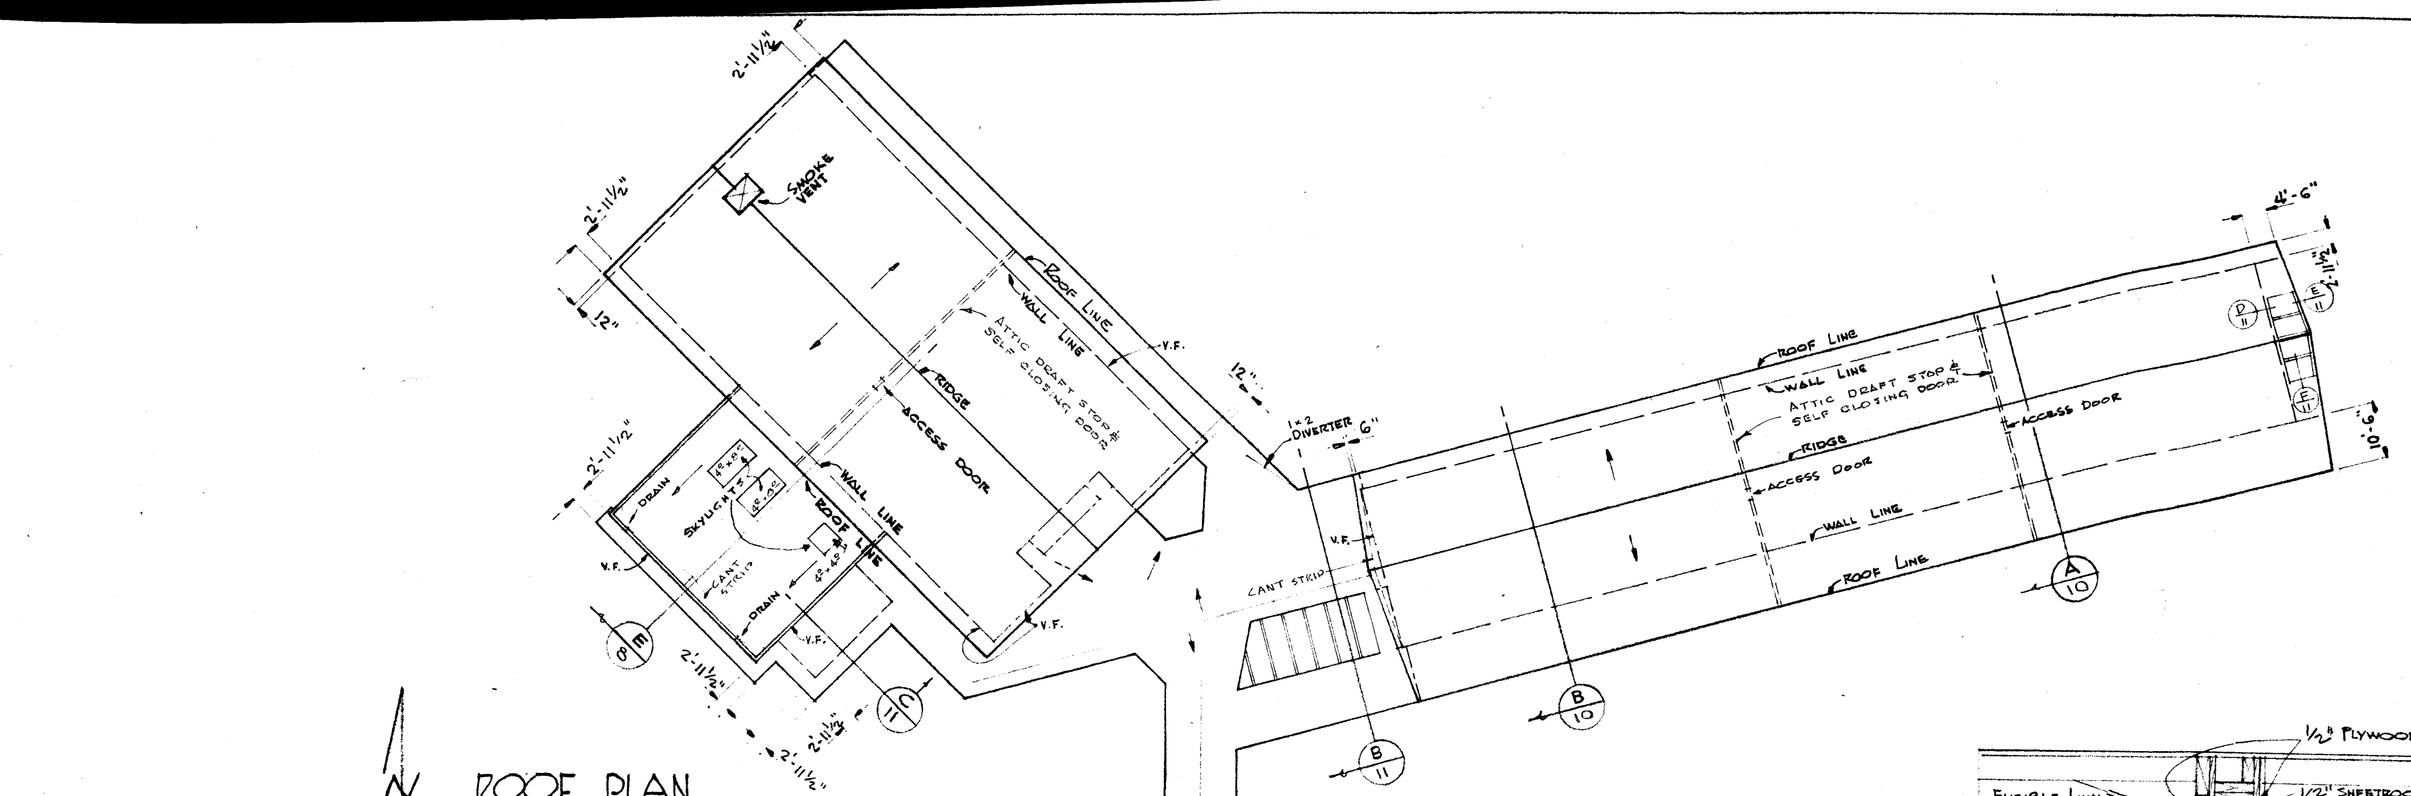

ROOF PLAN
SCALE 1" = 20'

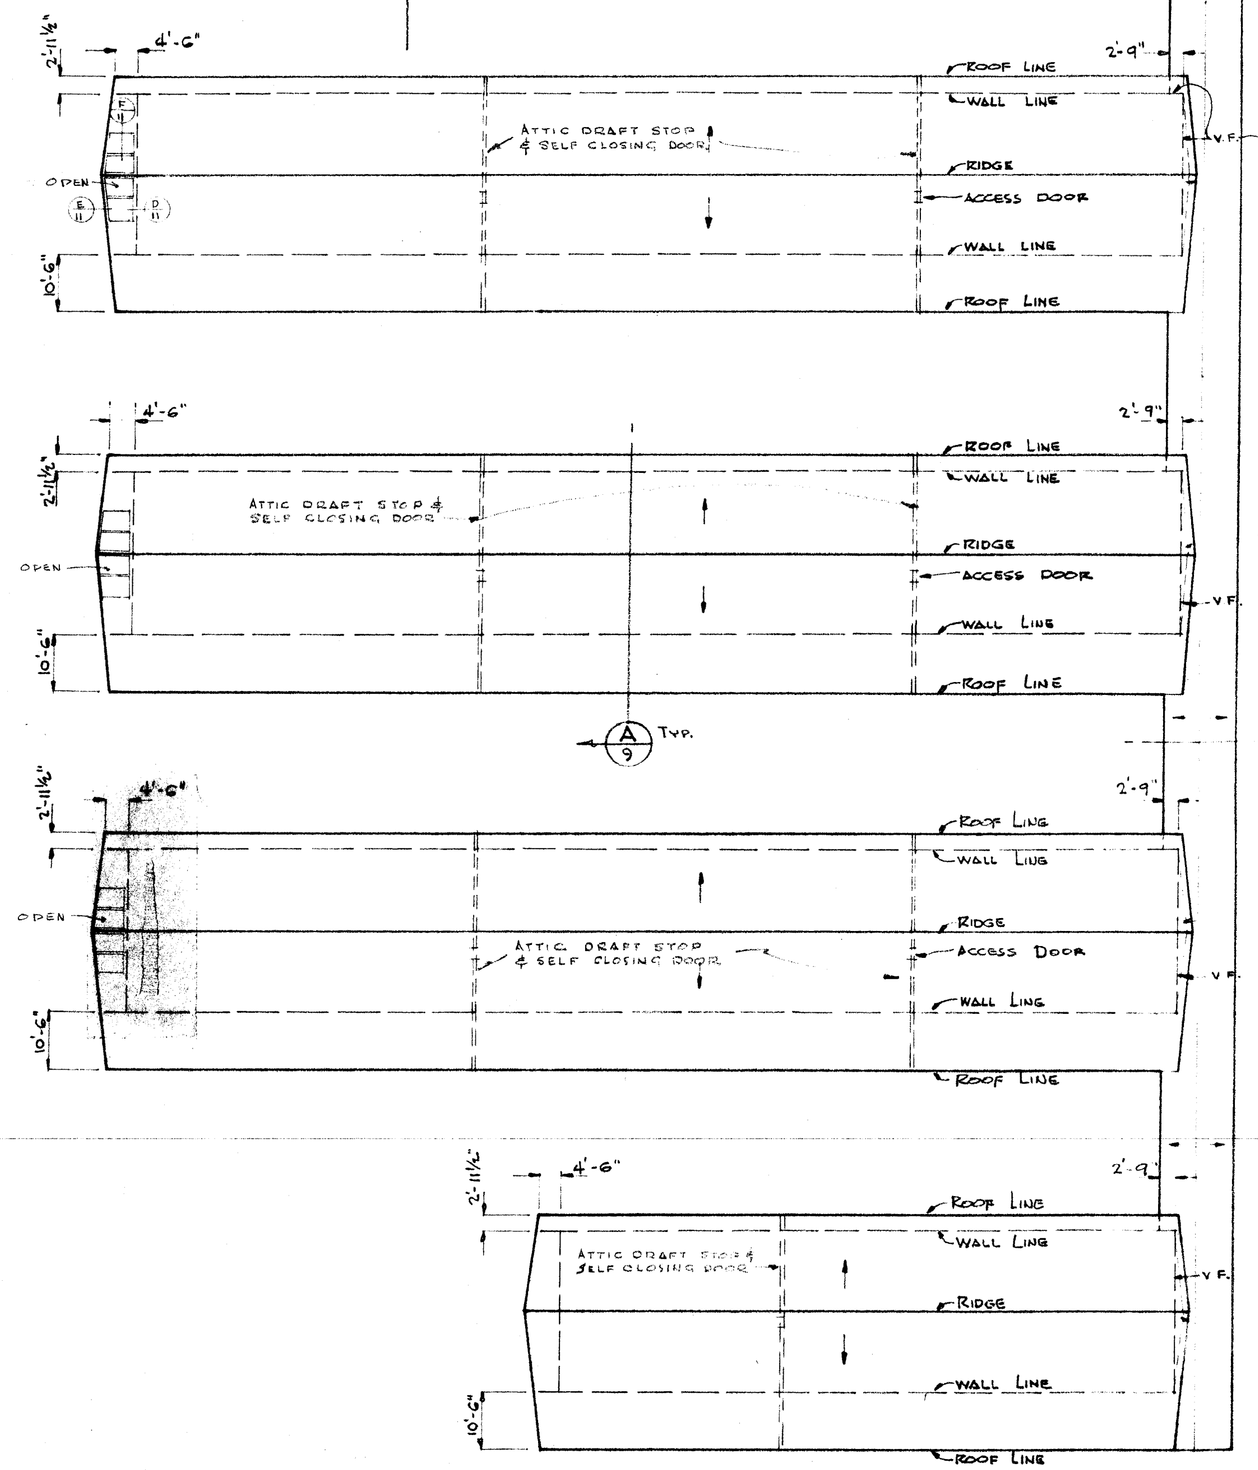

NOTE: SEE ELEV'S., SH. G & 7 FOR VERTICAL FLASHINGS (V.F.)

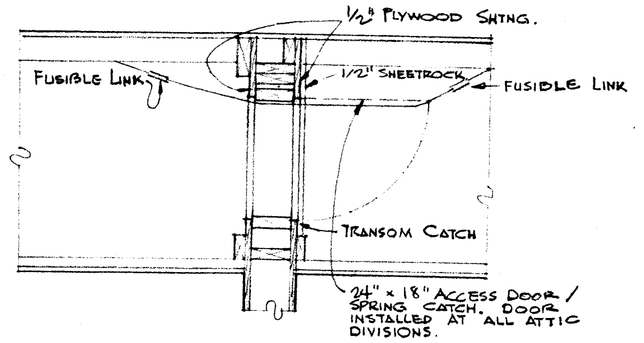

TYPICAL ATTIC DRAFT STOP.
SCALE 3/4" = 1' 0"

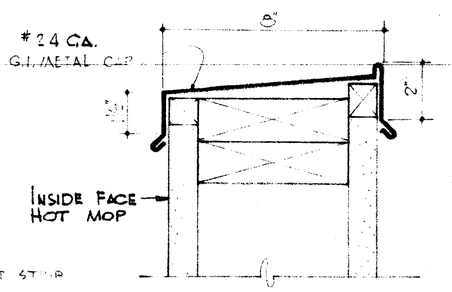

TYPICAL CAP FOR PARAPET - SCALE 3"=1'0"

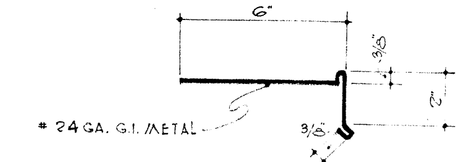

TYPICAL EAVE & RAKE DRIP - SCALE 3"=1'0"

ELEVATION (2x8's)
½" = 1'-0"

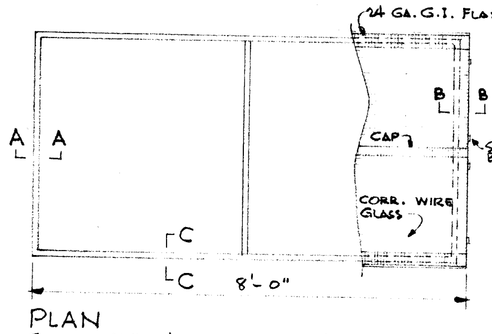

PLAN
SCALE ½" = 1'-0"

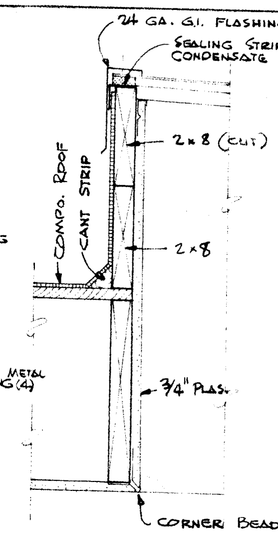

DETAIL A-A
SCALE 1½" = 1'-0"

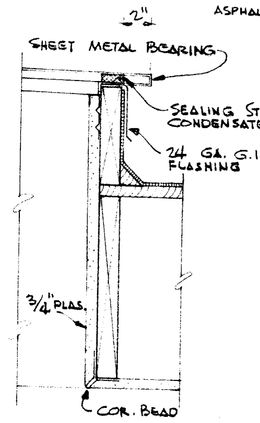

DETAIL B-B
1½" = 1'-0"

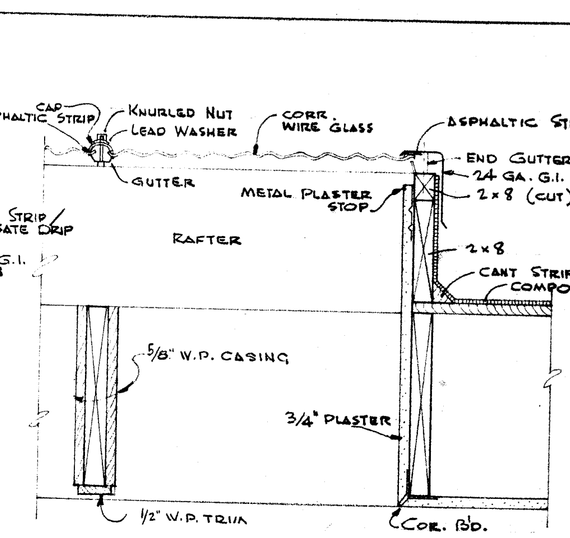

DETAIL C-C
1½" = 1' 0"

H.H. ROBERTSON CO. M-F CORRUGATED WIRE GLASS SKYLIGHT DETAILS & HARDWARE.

SKYLIGHT DETAILS

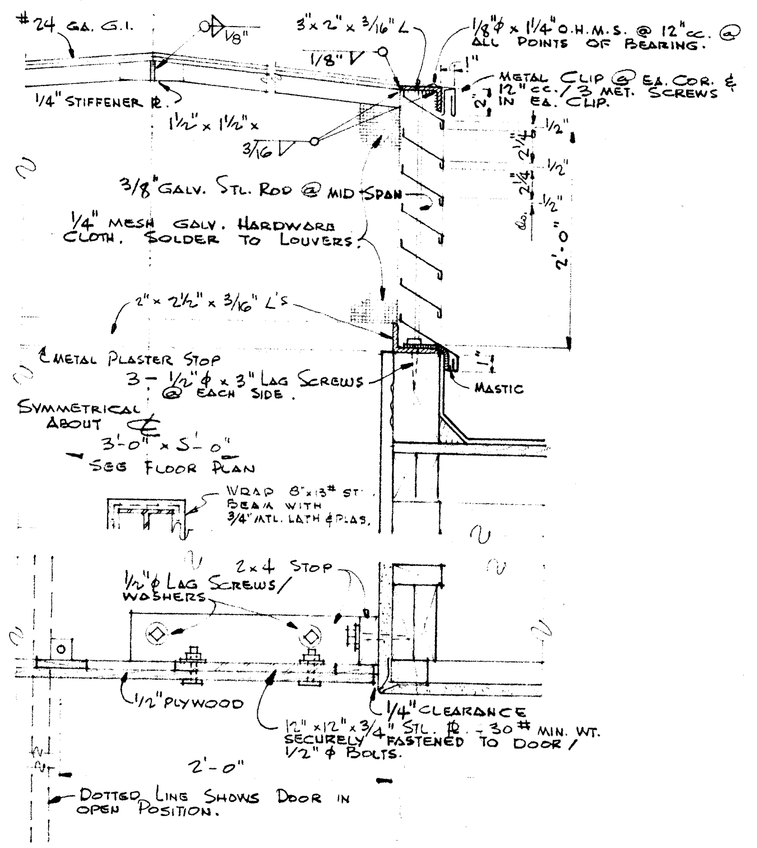

SECTION
SCALE 1½" = 1'-0"

NOTES:
SEE FUSE LINK RIGGING PLAN, ARCH. SH. #3
SEE CEILING RIGGING PLAN / FOR SMOKE VENT.

SMOKE VENT

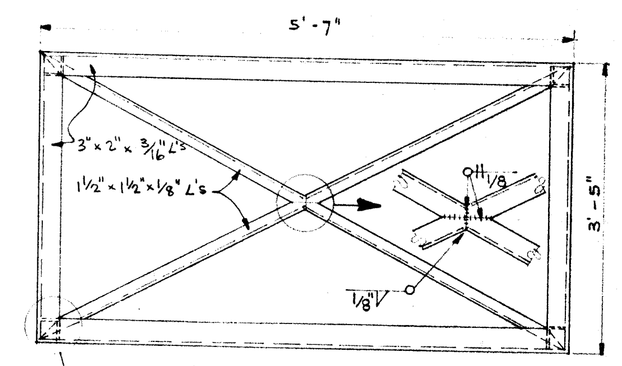

ROOF FRAMING
NO SCALE

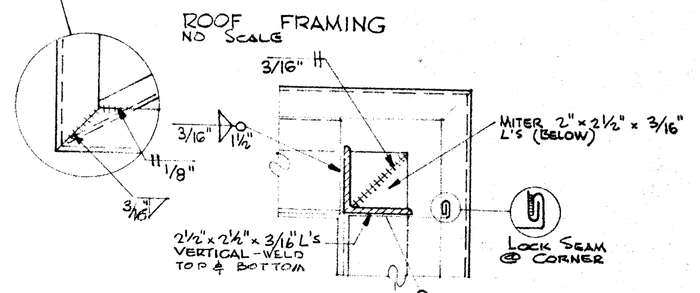

SECTION @ CORNER
SCALE 3" = 1'-0"

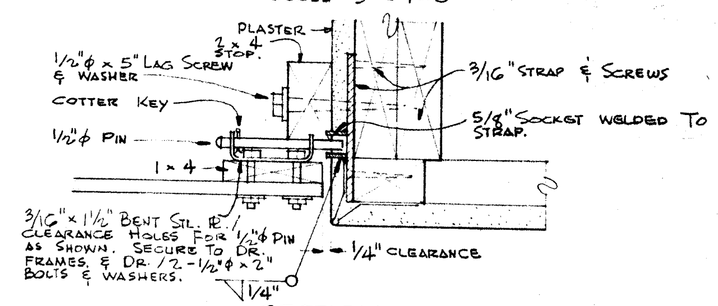

SECTION AT HINGE
SCALE 3" = 1'-0"

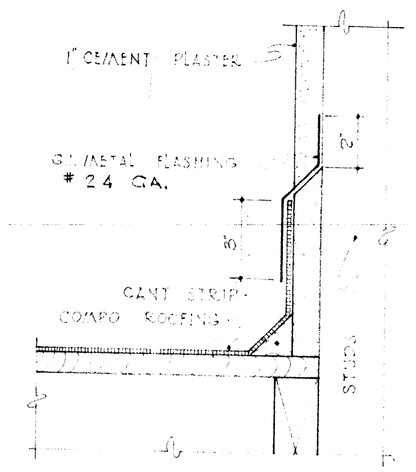

TYPICAL VERTICAL FLASHING - SCALE 3"=1'0"

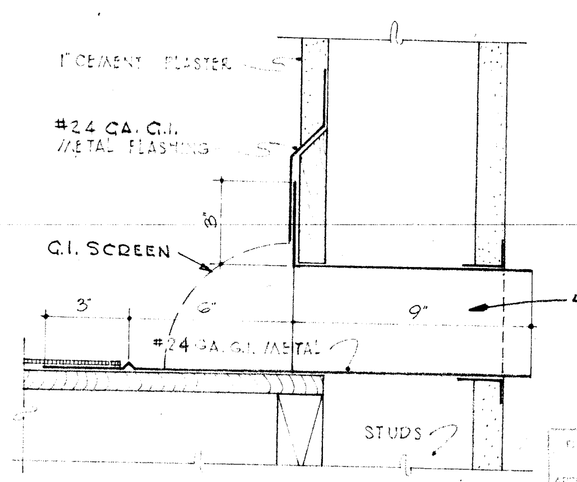

TYPICAL OVERFLOW FLASHING - SCALE 3" = 1'-0"

STATE DIVISION OF ARCHITECTURE	ARCHITECTS	WRIGHT MITCHELL & PARSONS
DATE 4-19-62	DATE 12-8-53	

KERN COUNTY SUPT. OF SCHOOLS APPROVED: DATE:	BAKERSFIELD CITY SCHOOL DISTRICT BOARD OF EDUCATION APPROVED: DATE:	DATE: 12-8-53 DRAWN BY: W.O. - V.J.A. CHECKED BY: A.C.M.	ROOF PLAN & FLASHING DETAILS JOHN C. FREMONT SCHOOL FOR BAKERSFIELD CITY SCHOOL DISTRICT TEXAS STREET, BAKERSFIELD, KERN COUNTY, CALIFORNIA	JOB NO. 289 SHEET NO. 12