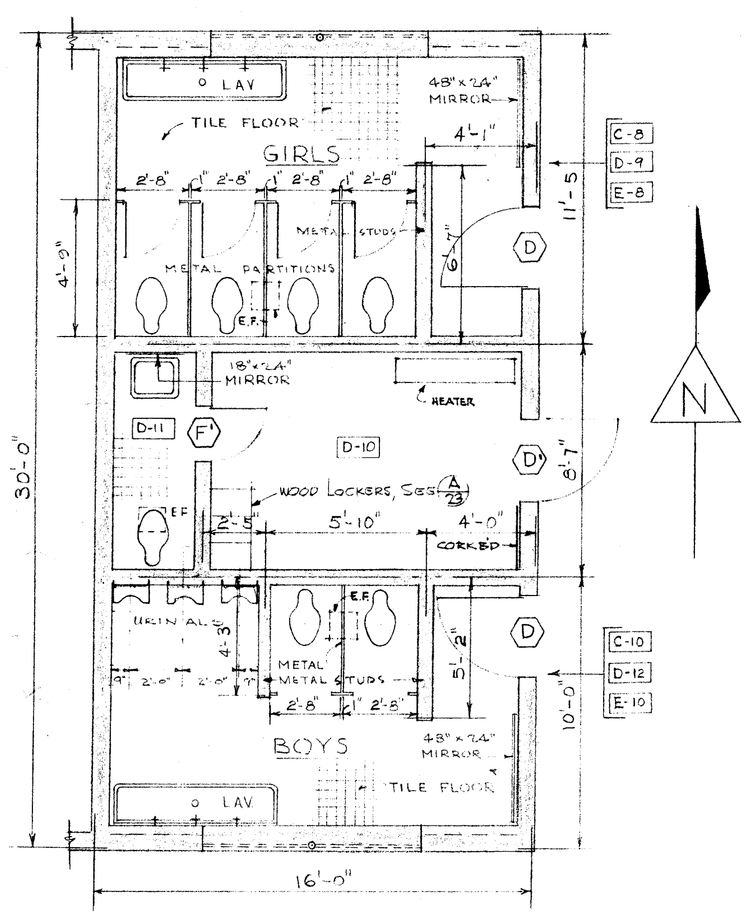

PLAN

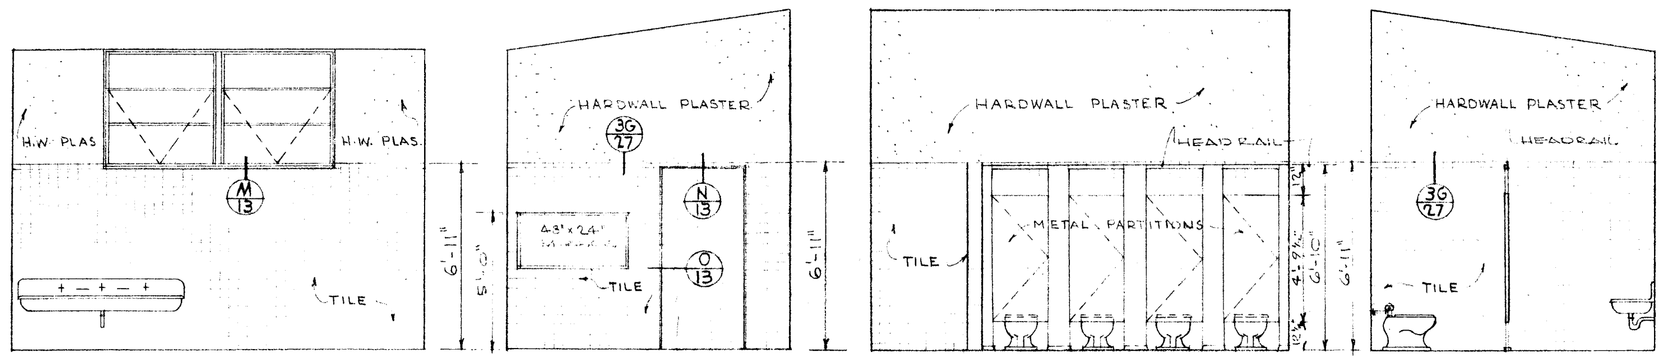

GIRLS TOILET ROOMS C-8 D-9 E-8

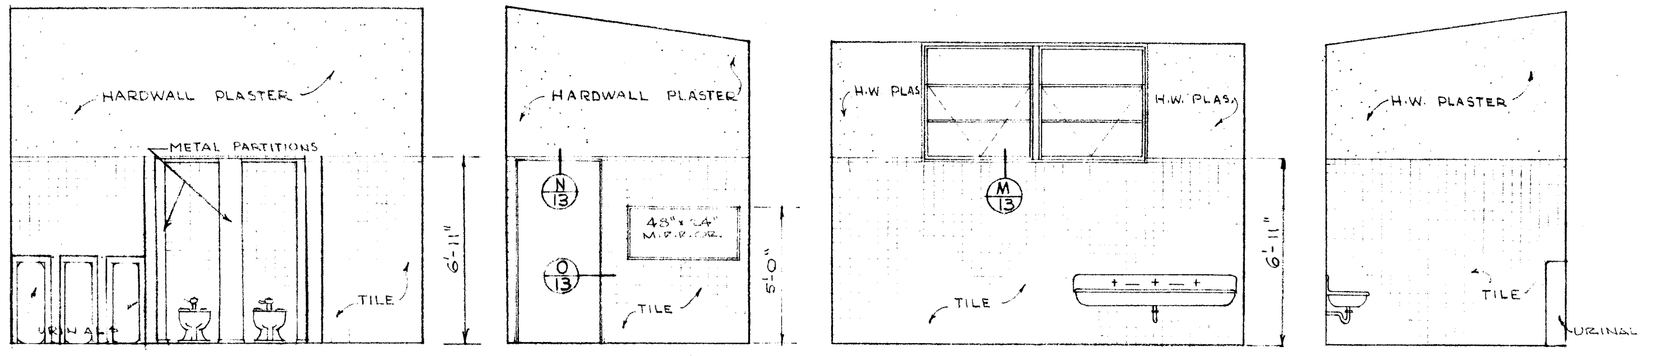

BOYS TOILET ROOMS C-10 D-12 E-10

SCALE: 1/4" = 1'-0"

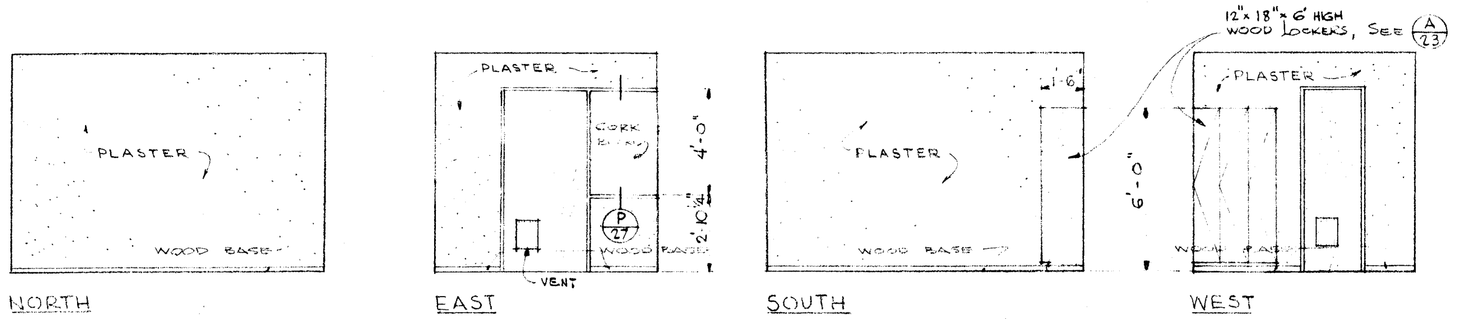

MENS LOUNGE ROOM D-10

MENS TOILET ROOM D-11

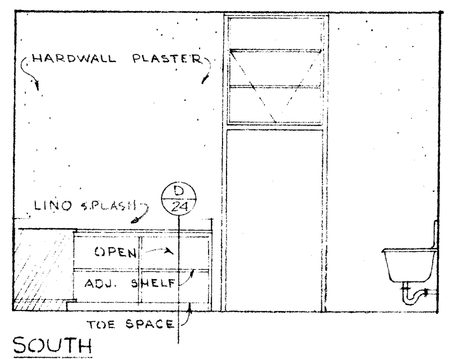

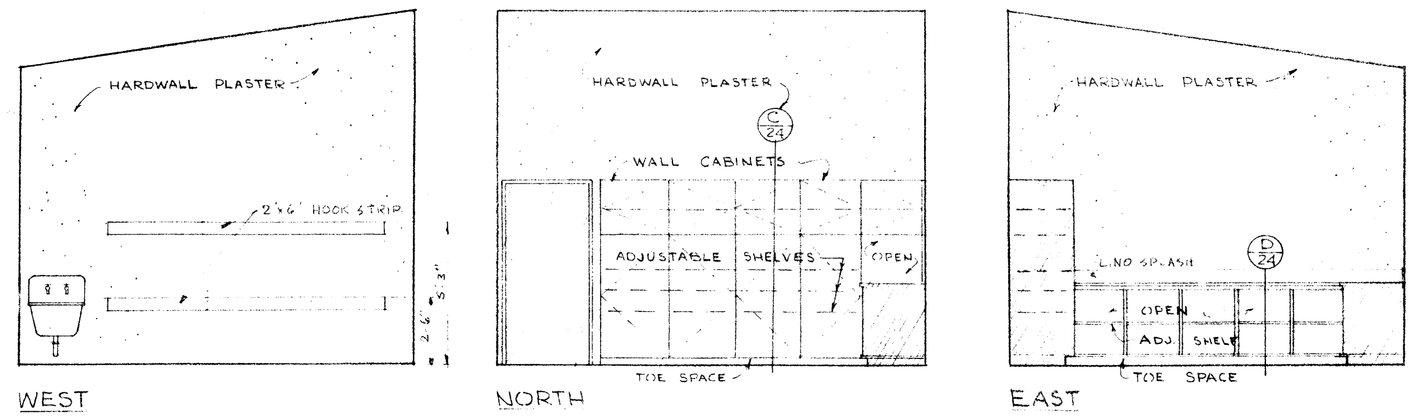

JANITOR STORAGE ROOM C-5 E-5

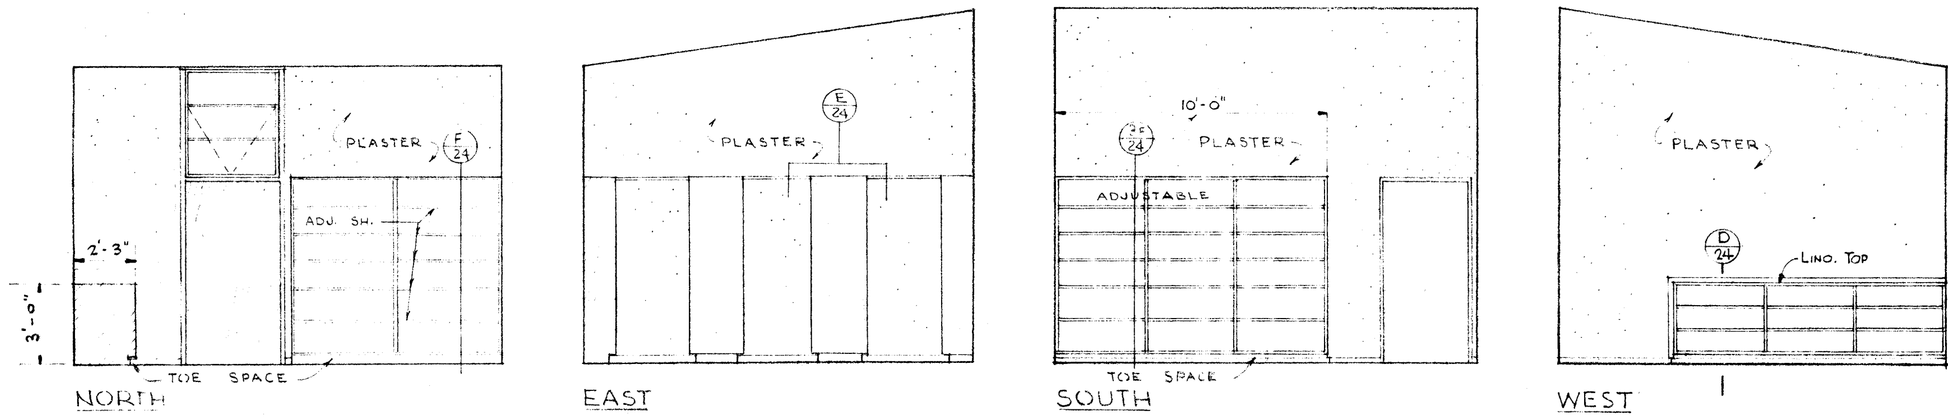

BOOK STORAGE ROOM C-4 E-4

SCALE: 1/4" = 1'-0"

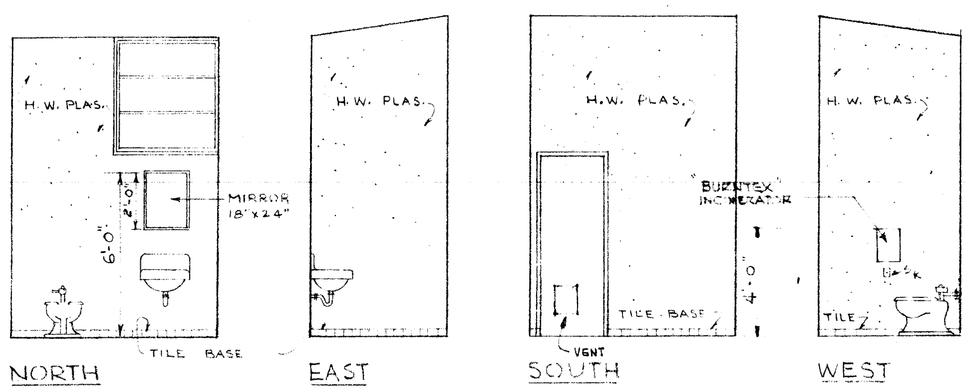

TOILET ROOM D-9

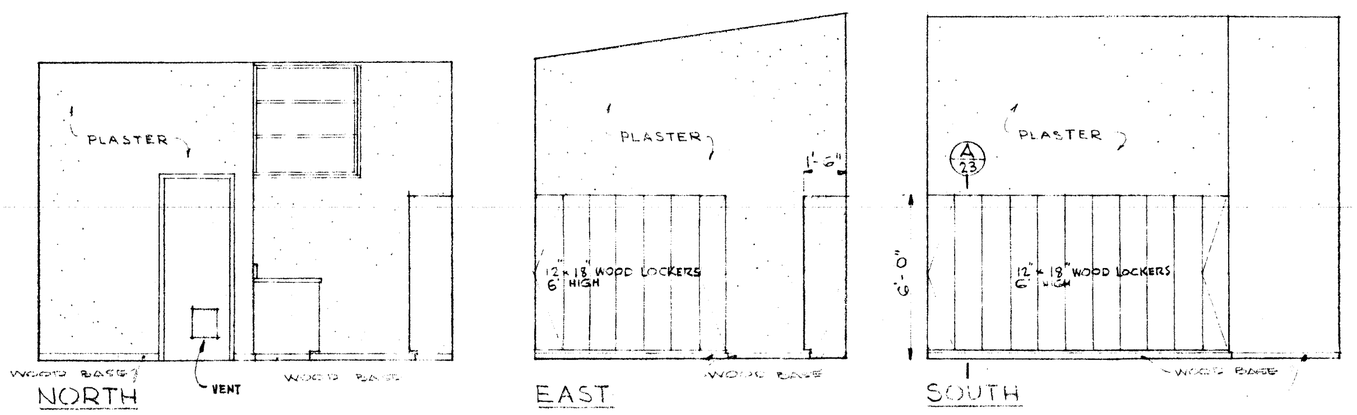

LOCKER ROOM D-8

SCALE: 1/4" = 1'-0"

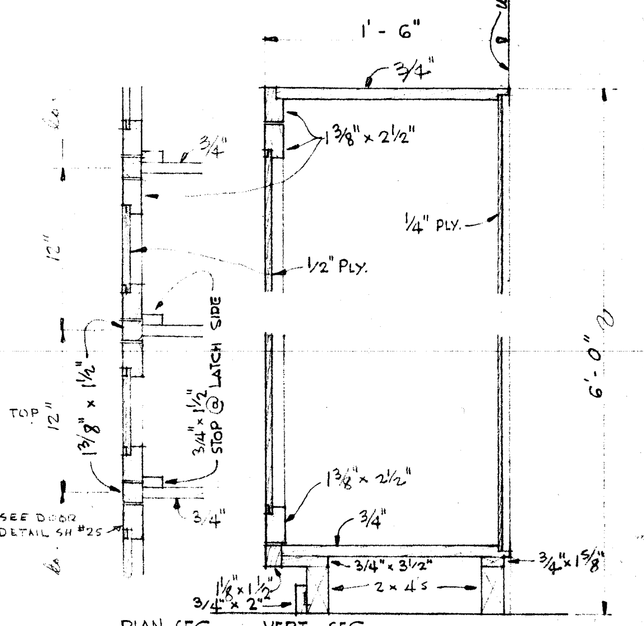

A/23 LOCKER DETAILS
SCALE 1½" = 1'-0"

		STATE DIVISION OF ARCHITECTS	ARCHITECTS	KERN COUNTY SUPT. OF SCHOOLS APPROVED: DATE:	BAKERSFIELD CITY SCHOOL DISTRICT BOARD OF EDUCATION APPROVED: DATE:	DATE: 10-8-63 DRAWN BY: WBM CHECKED BY: A.C.M.	MISCELLANEOUS INTERIOR ELEVATIONS JOHN C. FREMONT SCHOOL FOR THE BAKERSFIELD CITY SCHOOL DISTRICT TEXAS STREET, BAKERSFIELD, KERN COUNTY, CALIFORNIA	JOB NO. 289 SHEET NO. 23