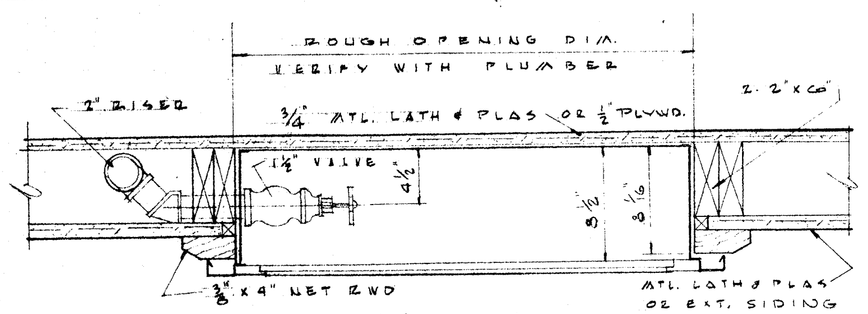

PLAN SECTION
THRU STUD WALL
SCALE 1 1/2"=1'-0"

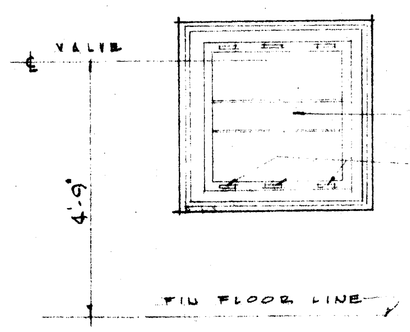

ELEVATION
SCALE 1/2"=1'-0"

FIRE HOSE CABINET (A/27)

NOTES:
1. 75'-0" HOSE UNIT WITH ONE ANGLE VALVE &
2. ONE TWO AND ONE HALF GALLON EXTINGUISHER (CHARGED)
3. PROVIDE VENT HOLES @ TOP & BOTTOM OF DOOR
4. PROVIDE LOCKING DEVICE ON DOOR

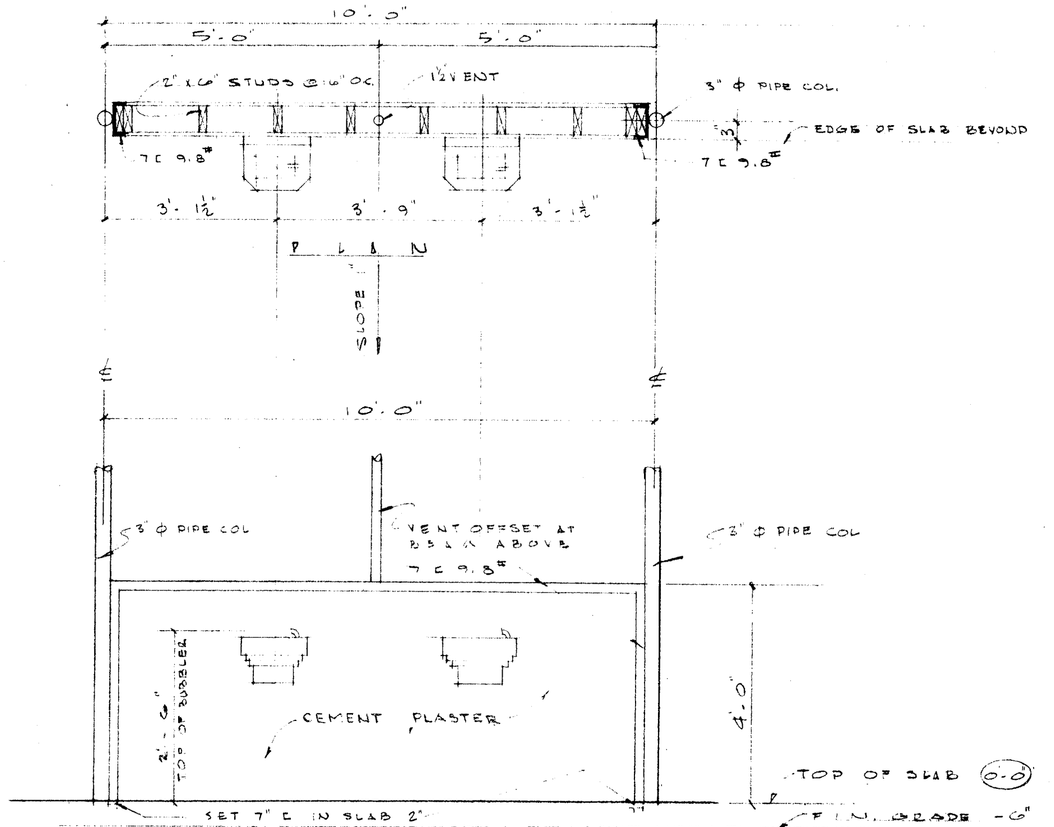

ELEVATION

DRINKING FOUNTAIN (C/27)
SCALE 1/2"=1'-0"

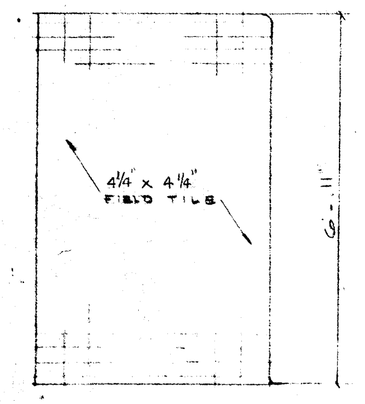

ELEVATION
TILE PATTERN

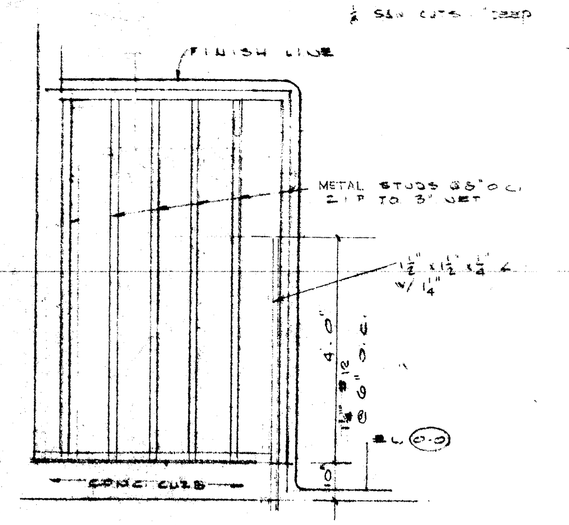

DETAIL
TILE PARTITION (B/27)
SCALE 1/2"=1'-0"

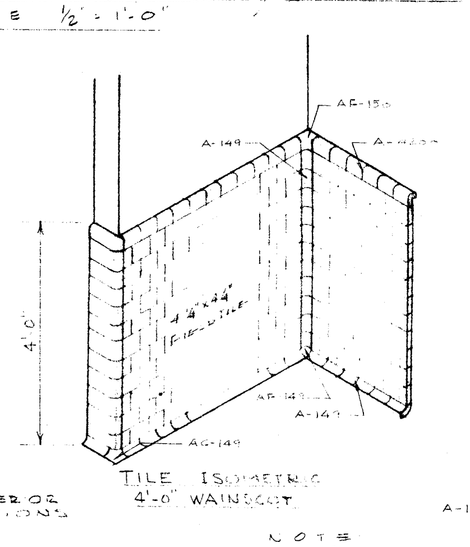

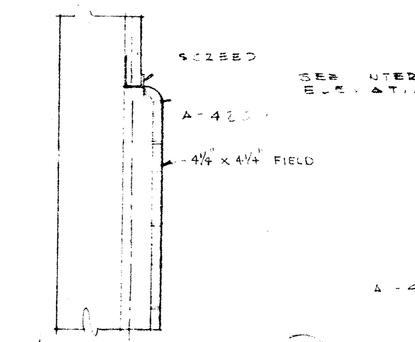

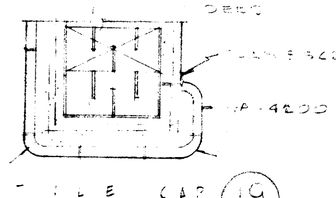

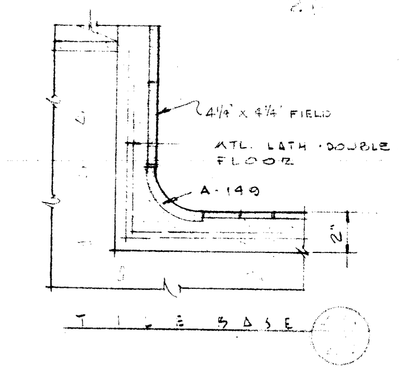

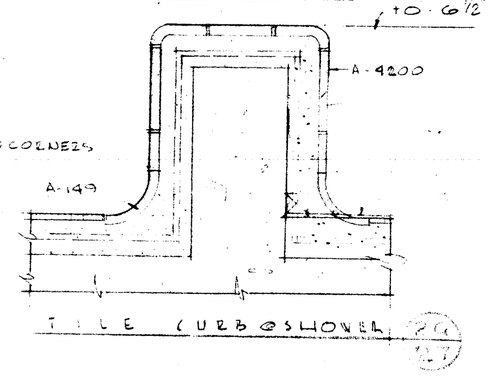

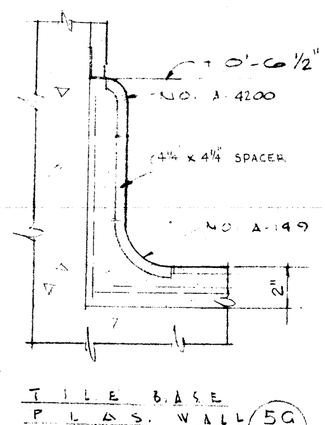

TYPICAL TILE DETAILS (G/27)
SCALE 3"=1'-0"

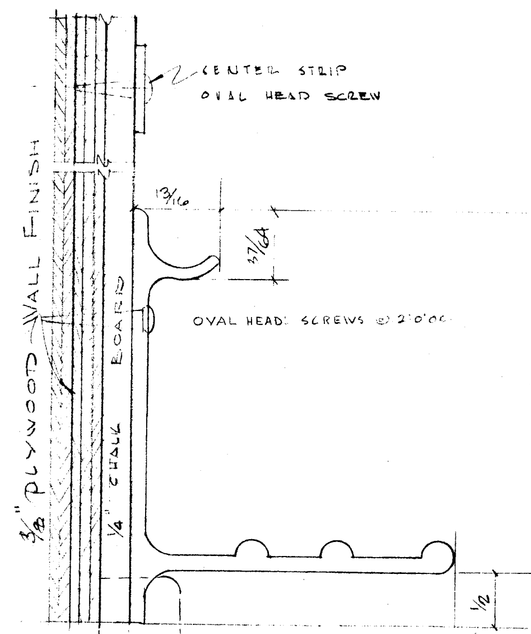

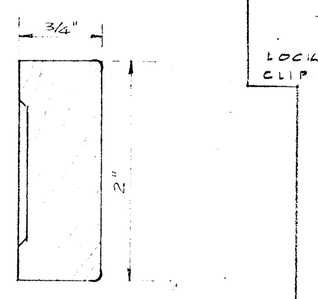

NOTE! THIS POINT OF DIMENSION FOR MOUNTING ALL BOARDS
2'-2" FOR PRIMARY ROOMS
2'-6" " INTERMEDIATE ROOMS

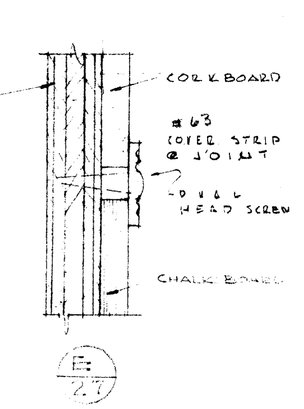

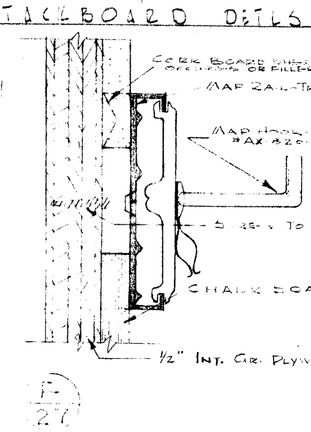

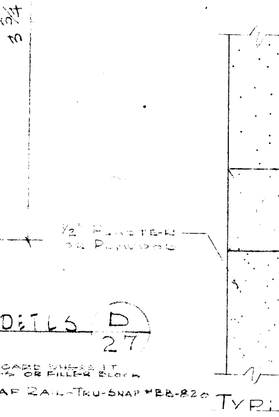

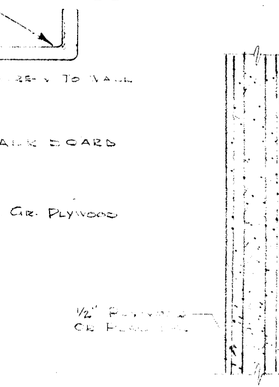

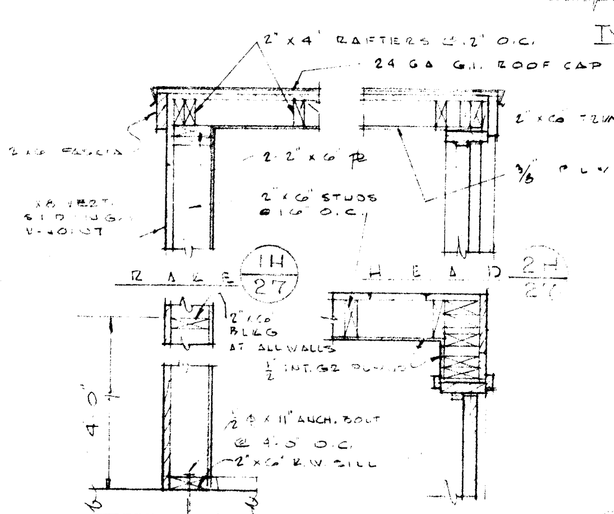

NOTE: SEE FOUND. DETLS. SH

TOY STORAGE (H/27)
SCALE 1/2"=1'-0"

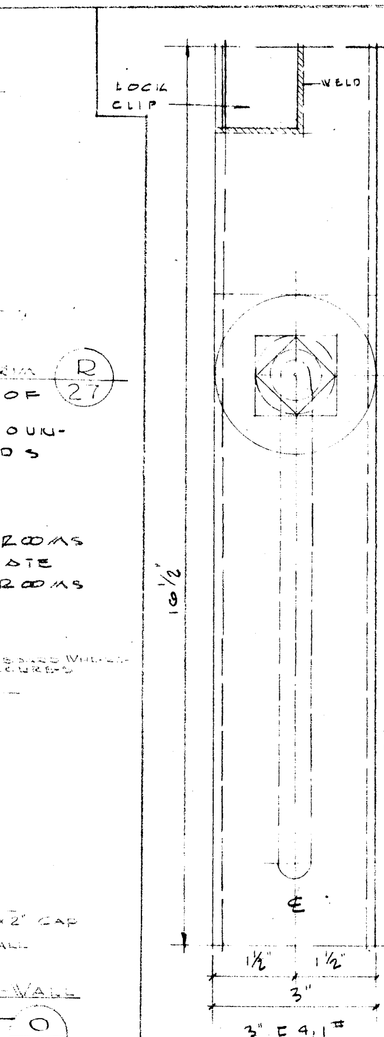

ADJUSTABLE SHEAVE DETAILS
1/2"=1'-0"

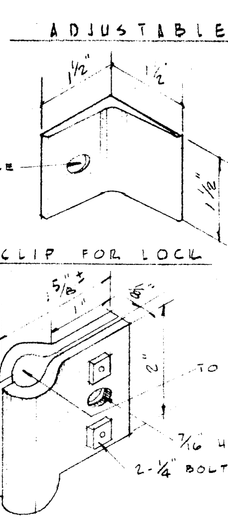

HALYARD PROVIDE 4 CLAMP

FLAG POLE
1/2"=1'-0"
SEE PLOT PLAN SH. FOR LOCATION OF POLE (J/27)

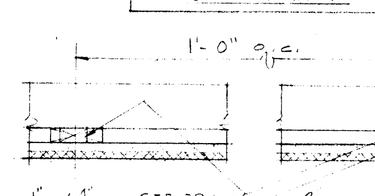

MULTI-PURPOSE CEILG DETLS (L/27)
SCALE 1 1/2"=1'-0"

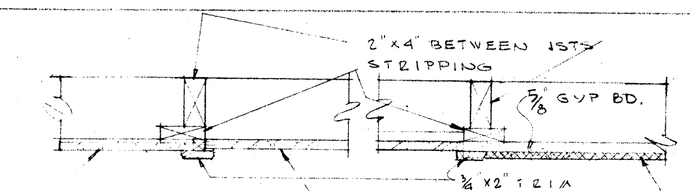

TYP. ATTIC SCUTTLE (L/27)
SCALE 1 1/2"=1'-0"

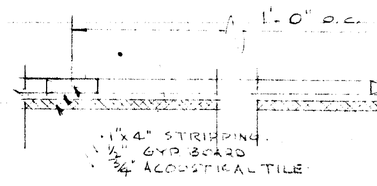

TYPICAL ACOUSTICAL CEILING DETAIL (K/27)

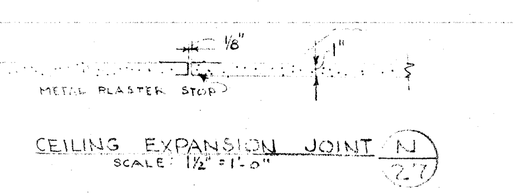

TYPICAL ACOUSTICAL CEILING DETAIL (K/27)

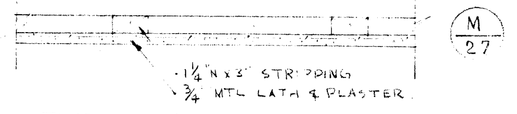

TYPICAL PLASTER CEILING DETAIL (M/27)
SCALE 1"=1'-0"

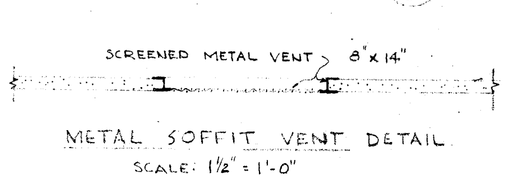

TYPICAL CLASSROOM CEILING DETAILS

BAKERSFIELD CITY SCHOOL DISTRICT OFFICE OF SUPERINTENDENT APPROVED BY: [illegible] RESOLUTION NO. [illegible] BOOK 17 PAGE 103 DATE 4-23-53 BOARD SECRETARY [illegible]	STATE DIVISION OF ARCHITECTURE STATE OF CALIFORNIA APPLICATION NO. 11552 APPROVED [illegible] INSPECTOR [illegible]	ARCHITECTS WRIGHT METCALF & PARSONS DATE: 10-8-53	WRIGHT METCALF & PARSONS 3323 C STREET ● PHONE 4-6415 ● P.O. BOX 2144 BAKERSFIELD CALIFORNIA	KERN COUNTY SUPT. OF SCHOOLS APPROVED: DATE:	BAKERSFIELD CITY SCHOOL DISTRICT BOARD OF EDUCATION APPROVED: DATE:	DATE: 11-14-53 DRAWN BY: FR-WDV CHECKED BY: A.C.M.	TYPICAL DETAILS JOHN C. FREMONT SCHOOL FOR THE BAKERSFIELD CITY SCHOOL DISTRICT TOWING STREET, BAKERSFIELD, KERN COUNTY, CALIFORNIA	JOB NO. 289 SHEET NO. 27