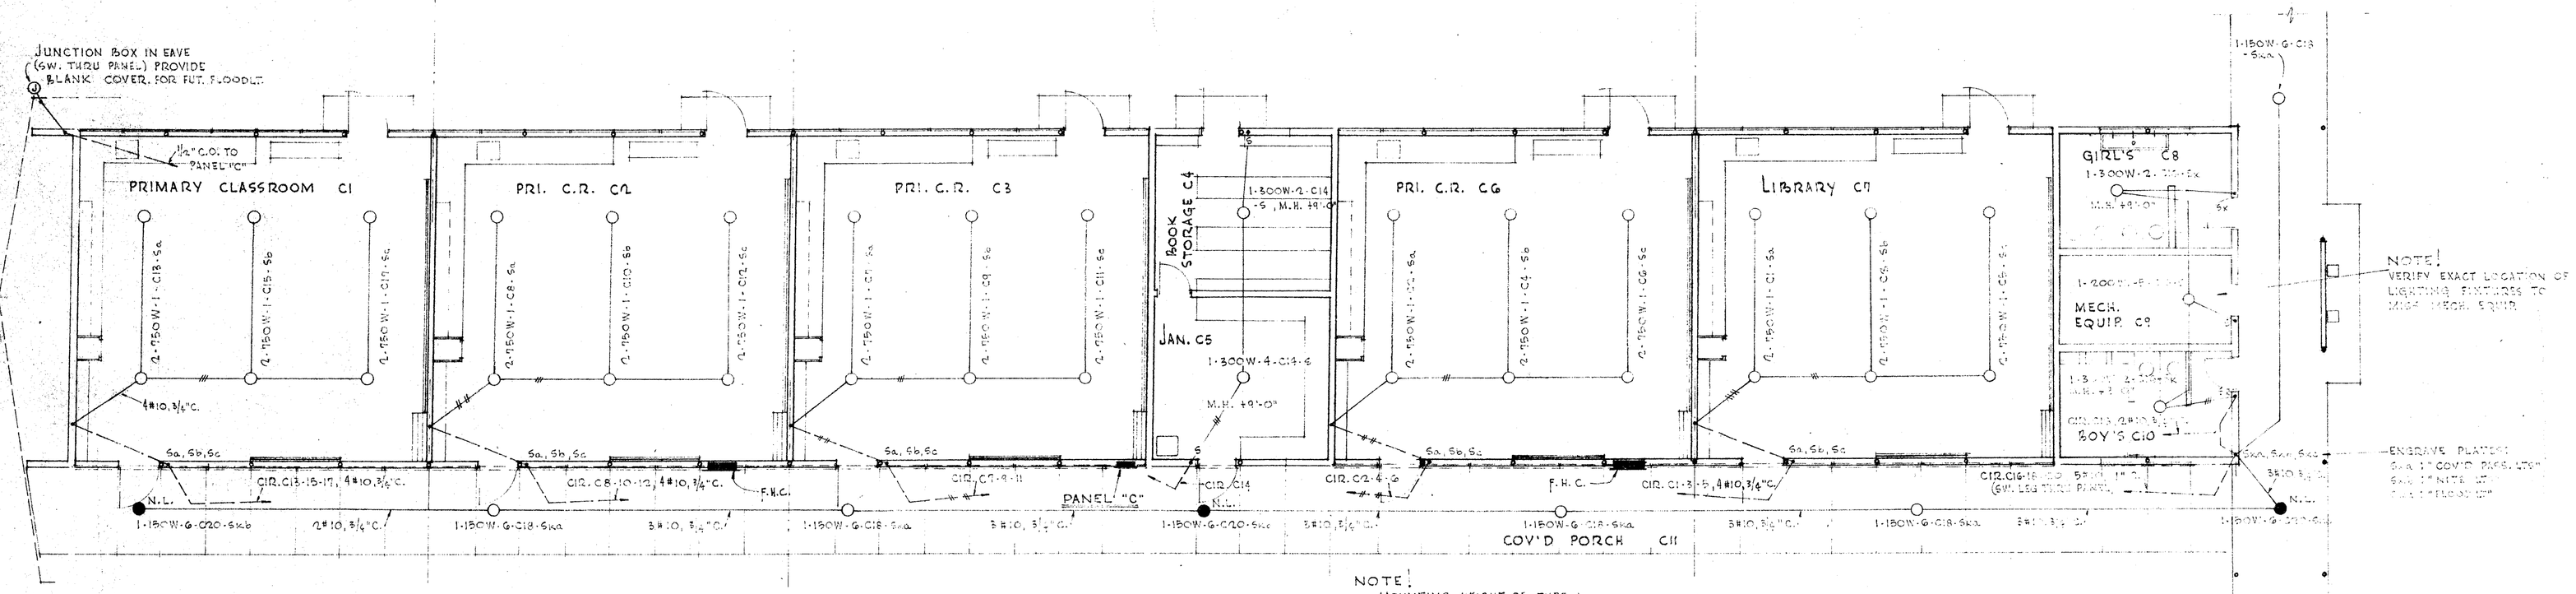

CLASSROOM UNIT C

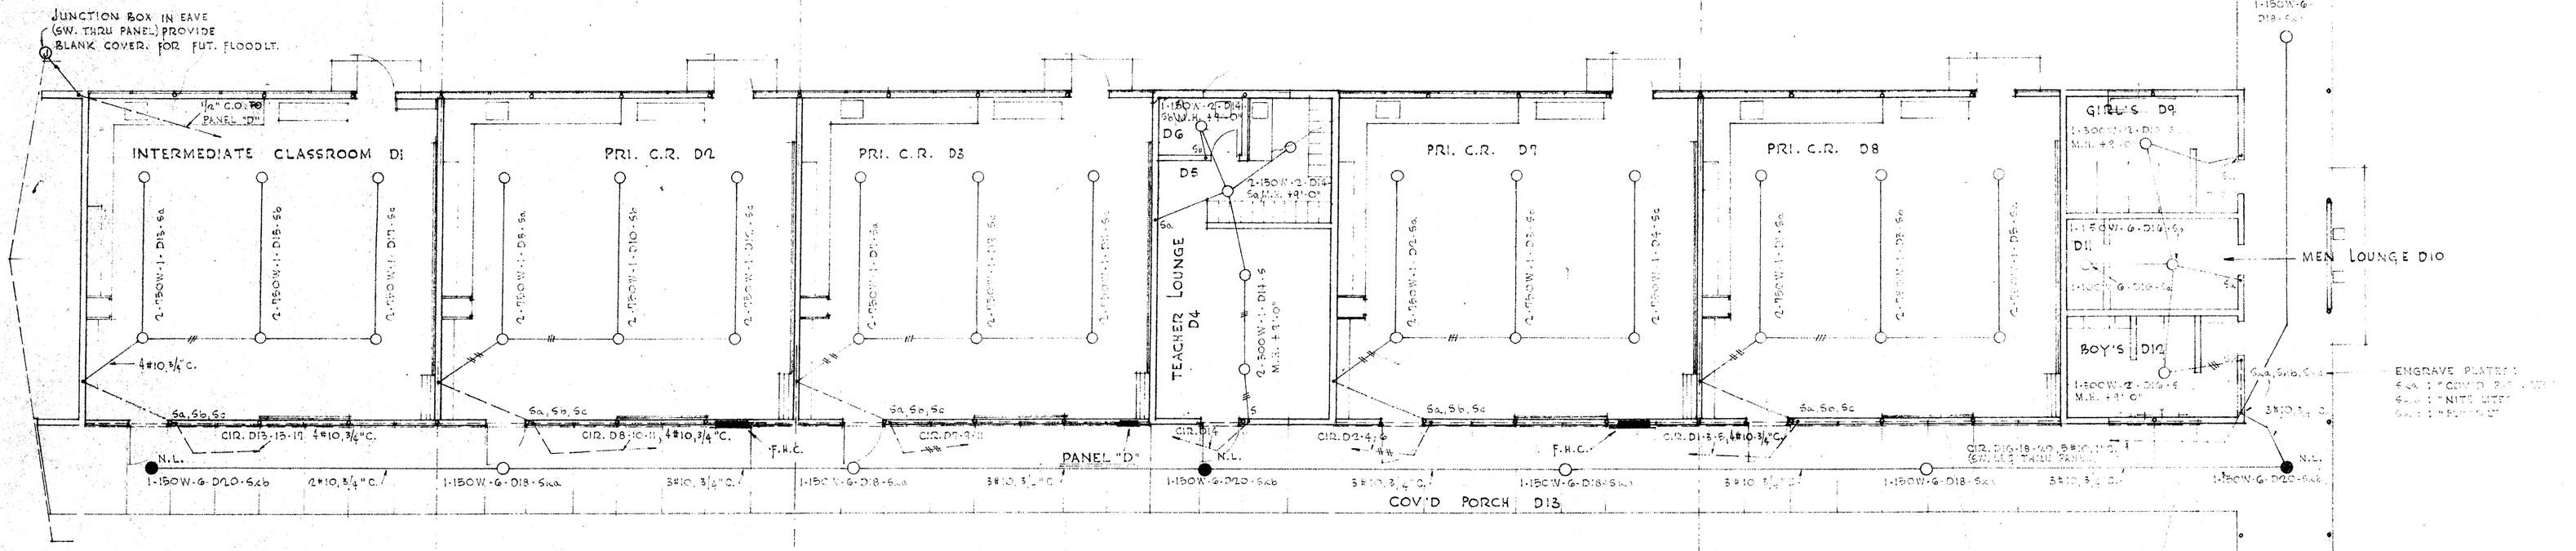

CLASSROOM UNIT D

NORTH

LIGHTING FLOOR PLANS

SCALE 1/8" = 1'-0"

PANEL "C" SCHEDULE

CIR. NO.	NO. OF OUT.	φA	WATTS φB	φC	BREAKER
1	2	1500			20 A.I.P.
2			1500		
3				1500	
4		1500			
5			1500		
6				1500	
7		1500			
8			1500		
9				1500	
10		1500			
11			1500		
12				1500	
13		1500			
14			600		
15				1500	
16	3	800			
17	2		1500		
18	5			750	
19	4	800			
20	5		450		
21	4			800	
22	4	800			
23	4		800		
24	3			600	
25	4	800			
26	3		450		
27	2			500	
28	2	300			
29	2		180		
30	SPARE			800	
31		800			
32			800		
33				800	
34		800			
35			555		
36				665	
37	1/2 HP	335			15 A.I.P.
38	1 1/2 HP		665		15 A.I.P.
39				335	
40		665			
TOTAL WATTS		13600	11780	12750	

TOTAL: 38830 W @ 208 V 3φ 4 W. = 106 A 200 A. BUSSING

PANEL - 120/208 V 3φ 4 W.

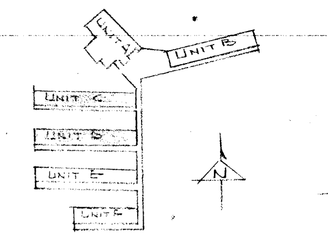

KEY PLAN

BAKERSFIELD CITY SCHOOL DISTRICT
OFFICE OF SUPERINTENDENT
APPROVED BY:
BOARD ORDER NO. 344
RESOLUTION NO.
BOOK 19 PAGE 165
DATE 12-3-53
BOARD SECRETARY
BY [signature]
DEPUTY OFFICER

FOSTER K. SAMPSON
ELECTRICAL ENGINEER
816 WEST FIFTH ST. LOS ANGELES
Foster K. Sampson
CALIF REG NO 344

STATE DIVISION OF ARCHITECTURE
STATE OF CALIFORNIA - DEPARTMENT OF PUBLIC WORKS
DIVISION OF ARCHITECTURE
11352 APPROVED DEC 2 - 1953
APPLICATION NO. Per [signature]

ARCHITECTS
[signature] C-261
DATE: 10-8-53

WRIGHT METCALF & PARSONS
Architects A.I.A.
2525 E. STREET • PHONE 4-8416 • P.O. BOX 3344
BAKERSFIELD, CALIFORNIA

KERN COUNTY SUPT. OF SCHOOLS
APPROVED:
DATE:

BAKERSFIELD CITY SCHOOL DISTRICT
BOARD OF EDUCATION
APPROVED:
DATE:

DATE: 10-8-53
DRAWN BY: R.S.
CHECKED BY: A.C.M.

LIGHTING FLOOR PLANS. — UNITS "C & D"
JOHN C. FREMONT SCHOOL
FOR THE
BAKERSFIELD CITY SCHOOL DISTRICT
TEXAS STREET, BAKERSFIELD, KERN COUNTY, CALIFORNIA

JOB NO. 289
SHEET NO. 4