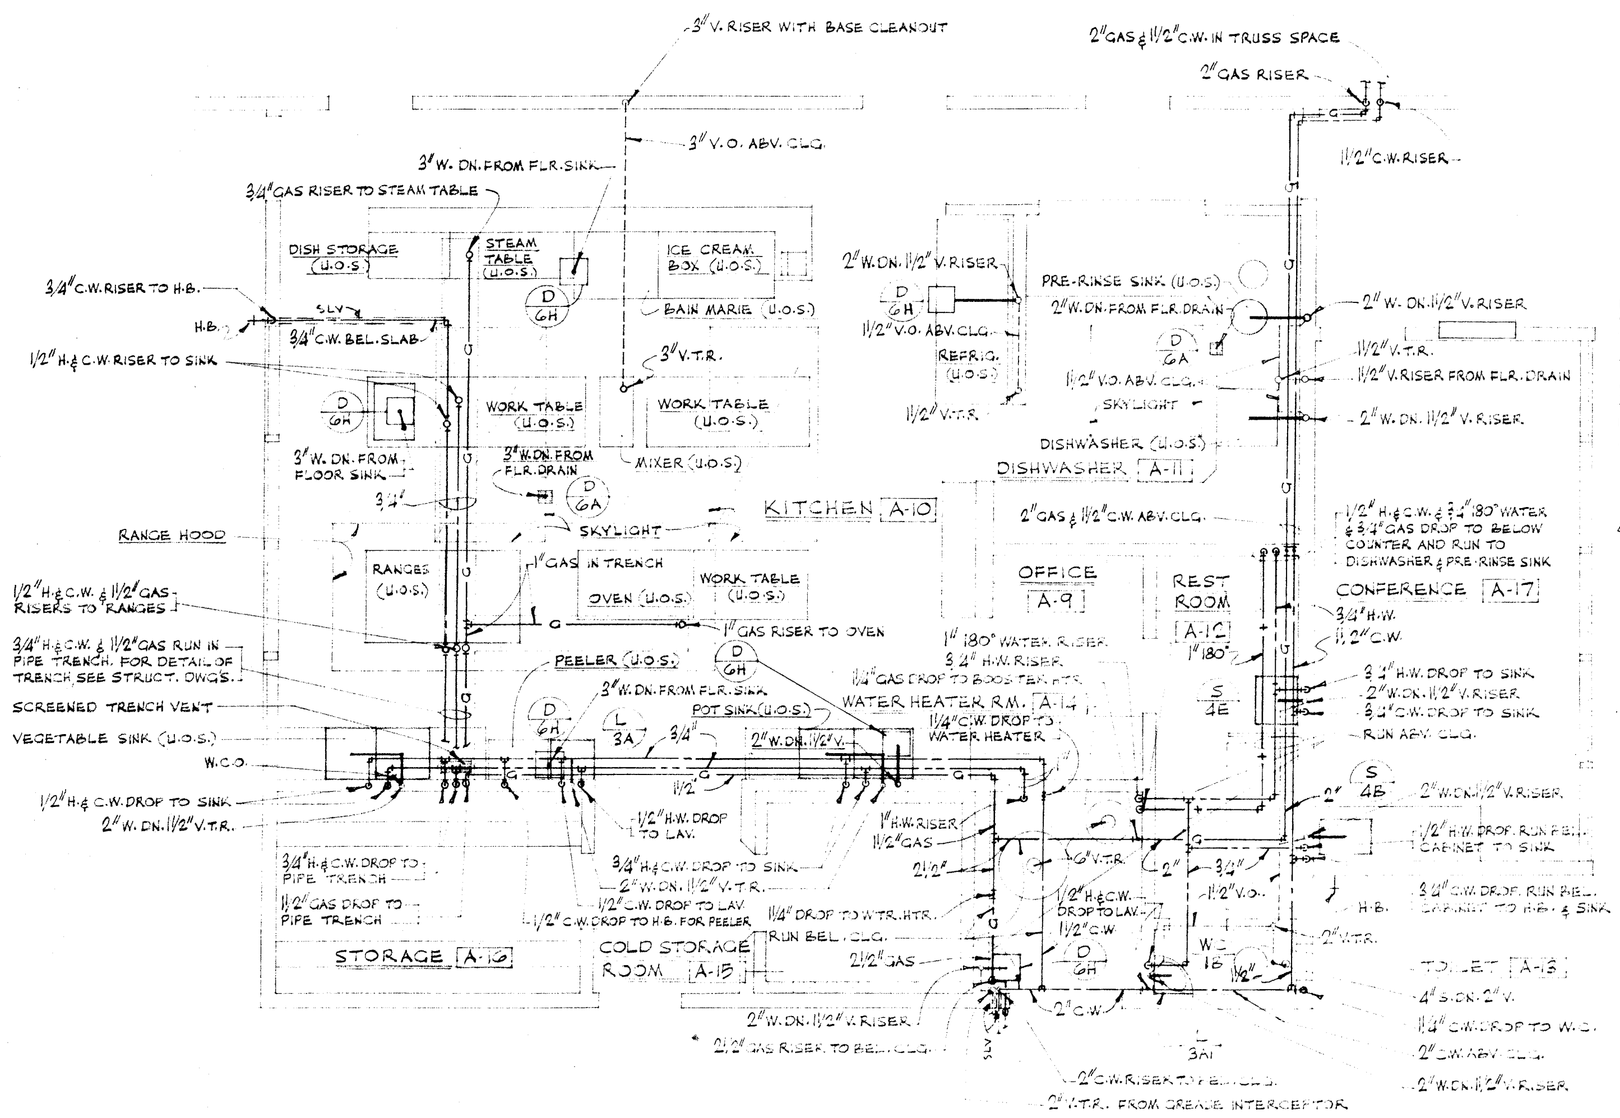

PARTIAL FLOOR PLAN

SCALE 1/4"=1'-0" DETAIL P-5 A

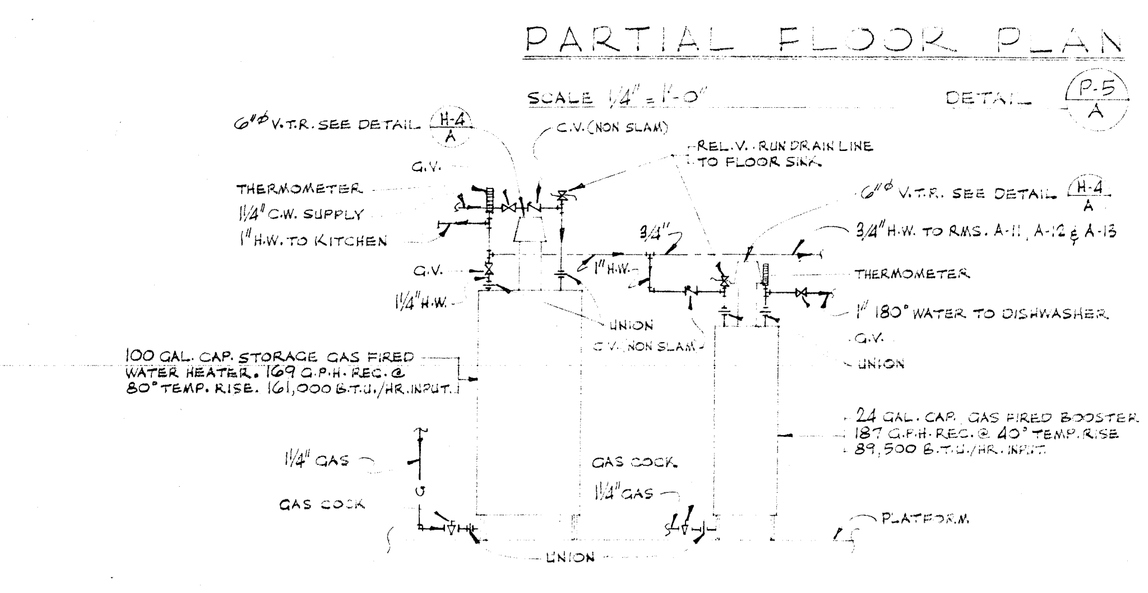

DIAGRAMMATIC HOOK-UP OF WATER HEATERS. RM. A-14

NO SCALE DETAIL P-5 A1

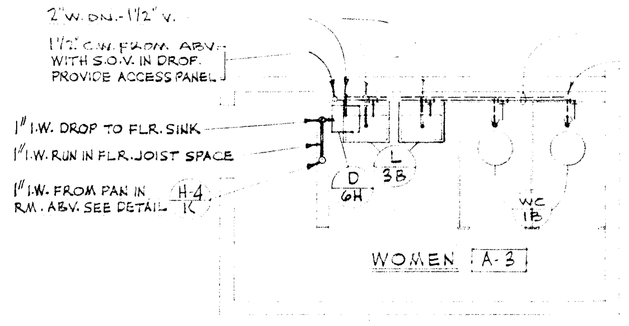

PARTIAL FLOOR PLAN

SCALE 1/4"=1'-0" DETAIL P-5 B

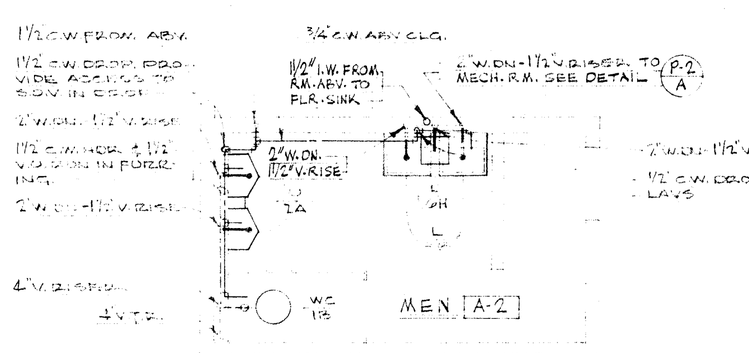

PARTIAL FLOOR PLAN

SCALE 1/4"=1'-0" DETAIL P-5 C

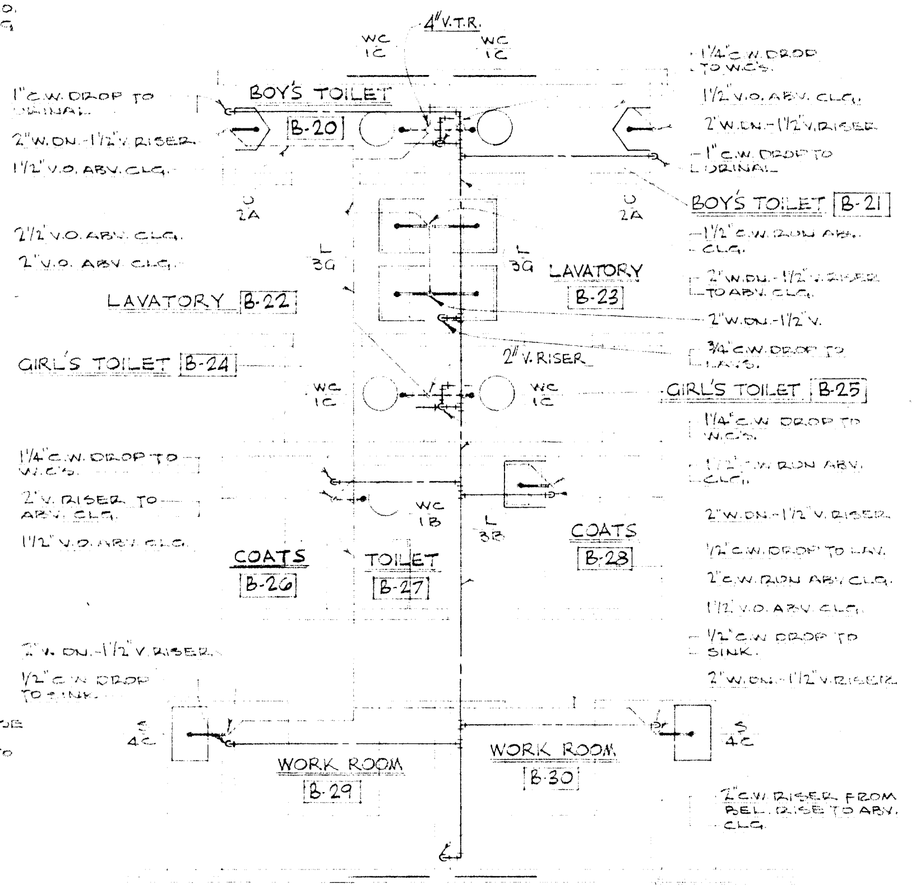

PARTIAL FLOOR PLAN

SCALE 1/4"=1'-0" DETAIL P-5 E

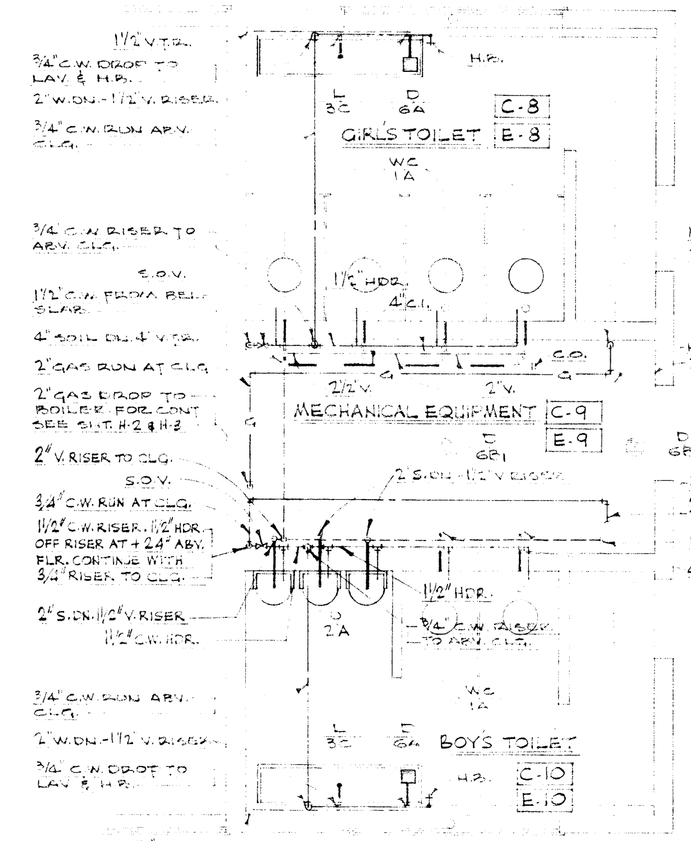

PARTIAL FLOOR PLAN

SCALE 1/4"=1'-0" DETAIL P-5 B

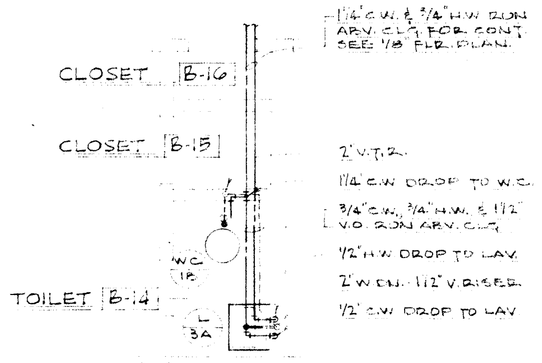

PARTIAL FLOOR PLAN

SCALE 1/4"=1'-0" DETAIL P-5 D

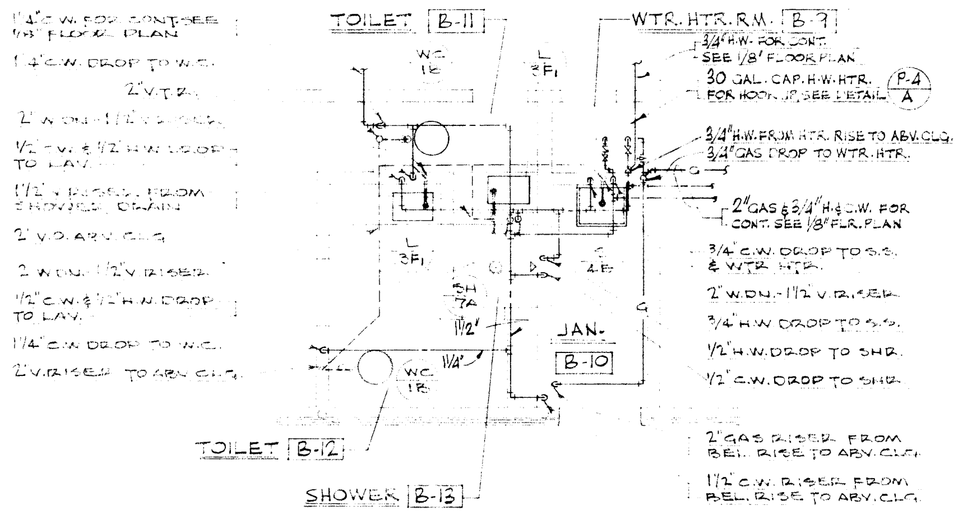

PARTIAL FLOOR PLAN

SCALE 1/4"=1'-0" DETAIL P-5 F

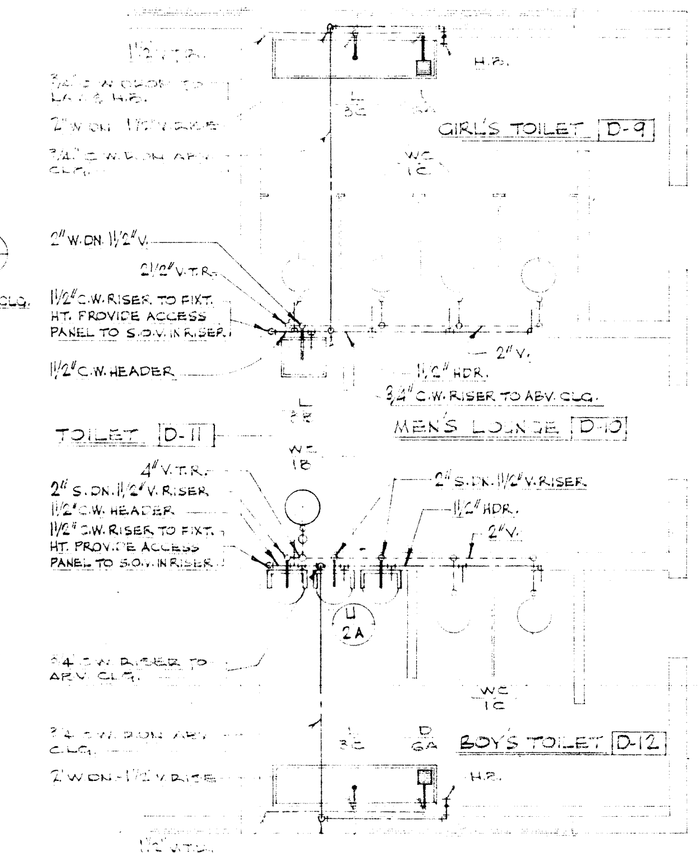

PARTIAL FLOOR PLAN

SCALE 1/4"=1'-0" DETAIL P-5 H

NOTES

1. FOR PLUMBING SYMBOLS AND FIXTURE SCHEDULE, SEE SHEET P-1.

CHESTER D. HALE, CONSULTING MECHANICAL ENGINEER, 8000 SUNSET BLVD., LOS ANGELES, CALIF. REG. M.E. 7D		STATE DIVISION OF ARCHITECTURE		KERN COUNTY SUPT. OF SCHOOLS APPROVED: DATE:	BAKERSFIELD CITY SCHOOL DISTRICT BOARD OF EDUCATION APPROVED: DATE:	DATE 10-5-53 DRAWN R. DOWNING S. ANNAYM CHECKED A.C.M.	PLUMBING DETAILS JOHN C. FREMONT SCHOOL FOR THE BAKERSFIELD CITY SCHOOL DISTRICT TEXAS STREET AND FIRST AVE., KERN COUNTY, CALIFORNIA	JOB NO. 289 SHEET NO. P-5