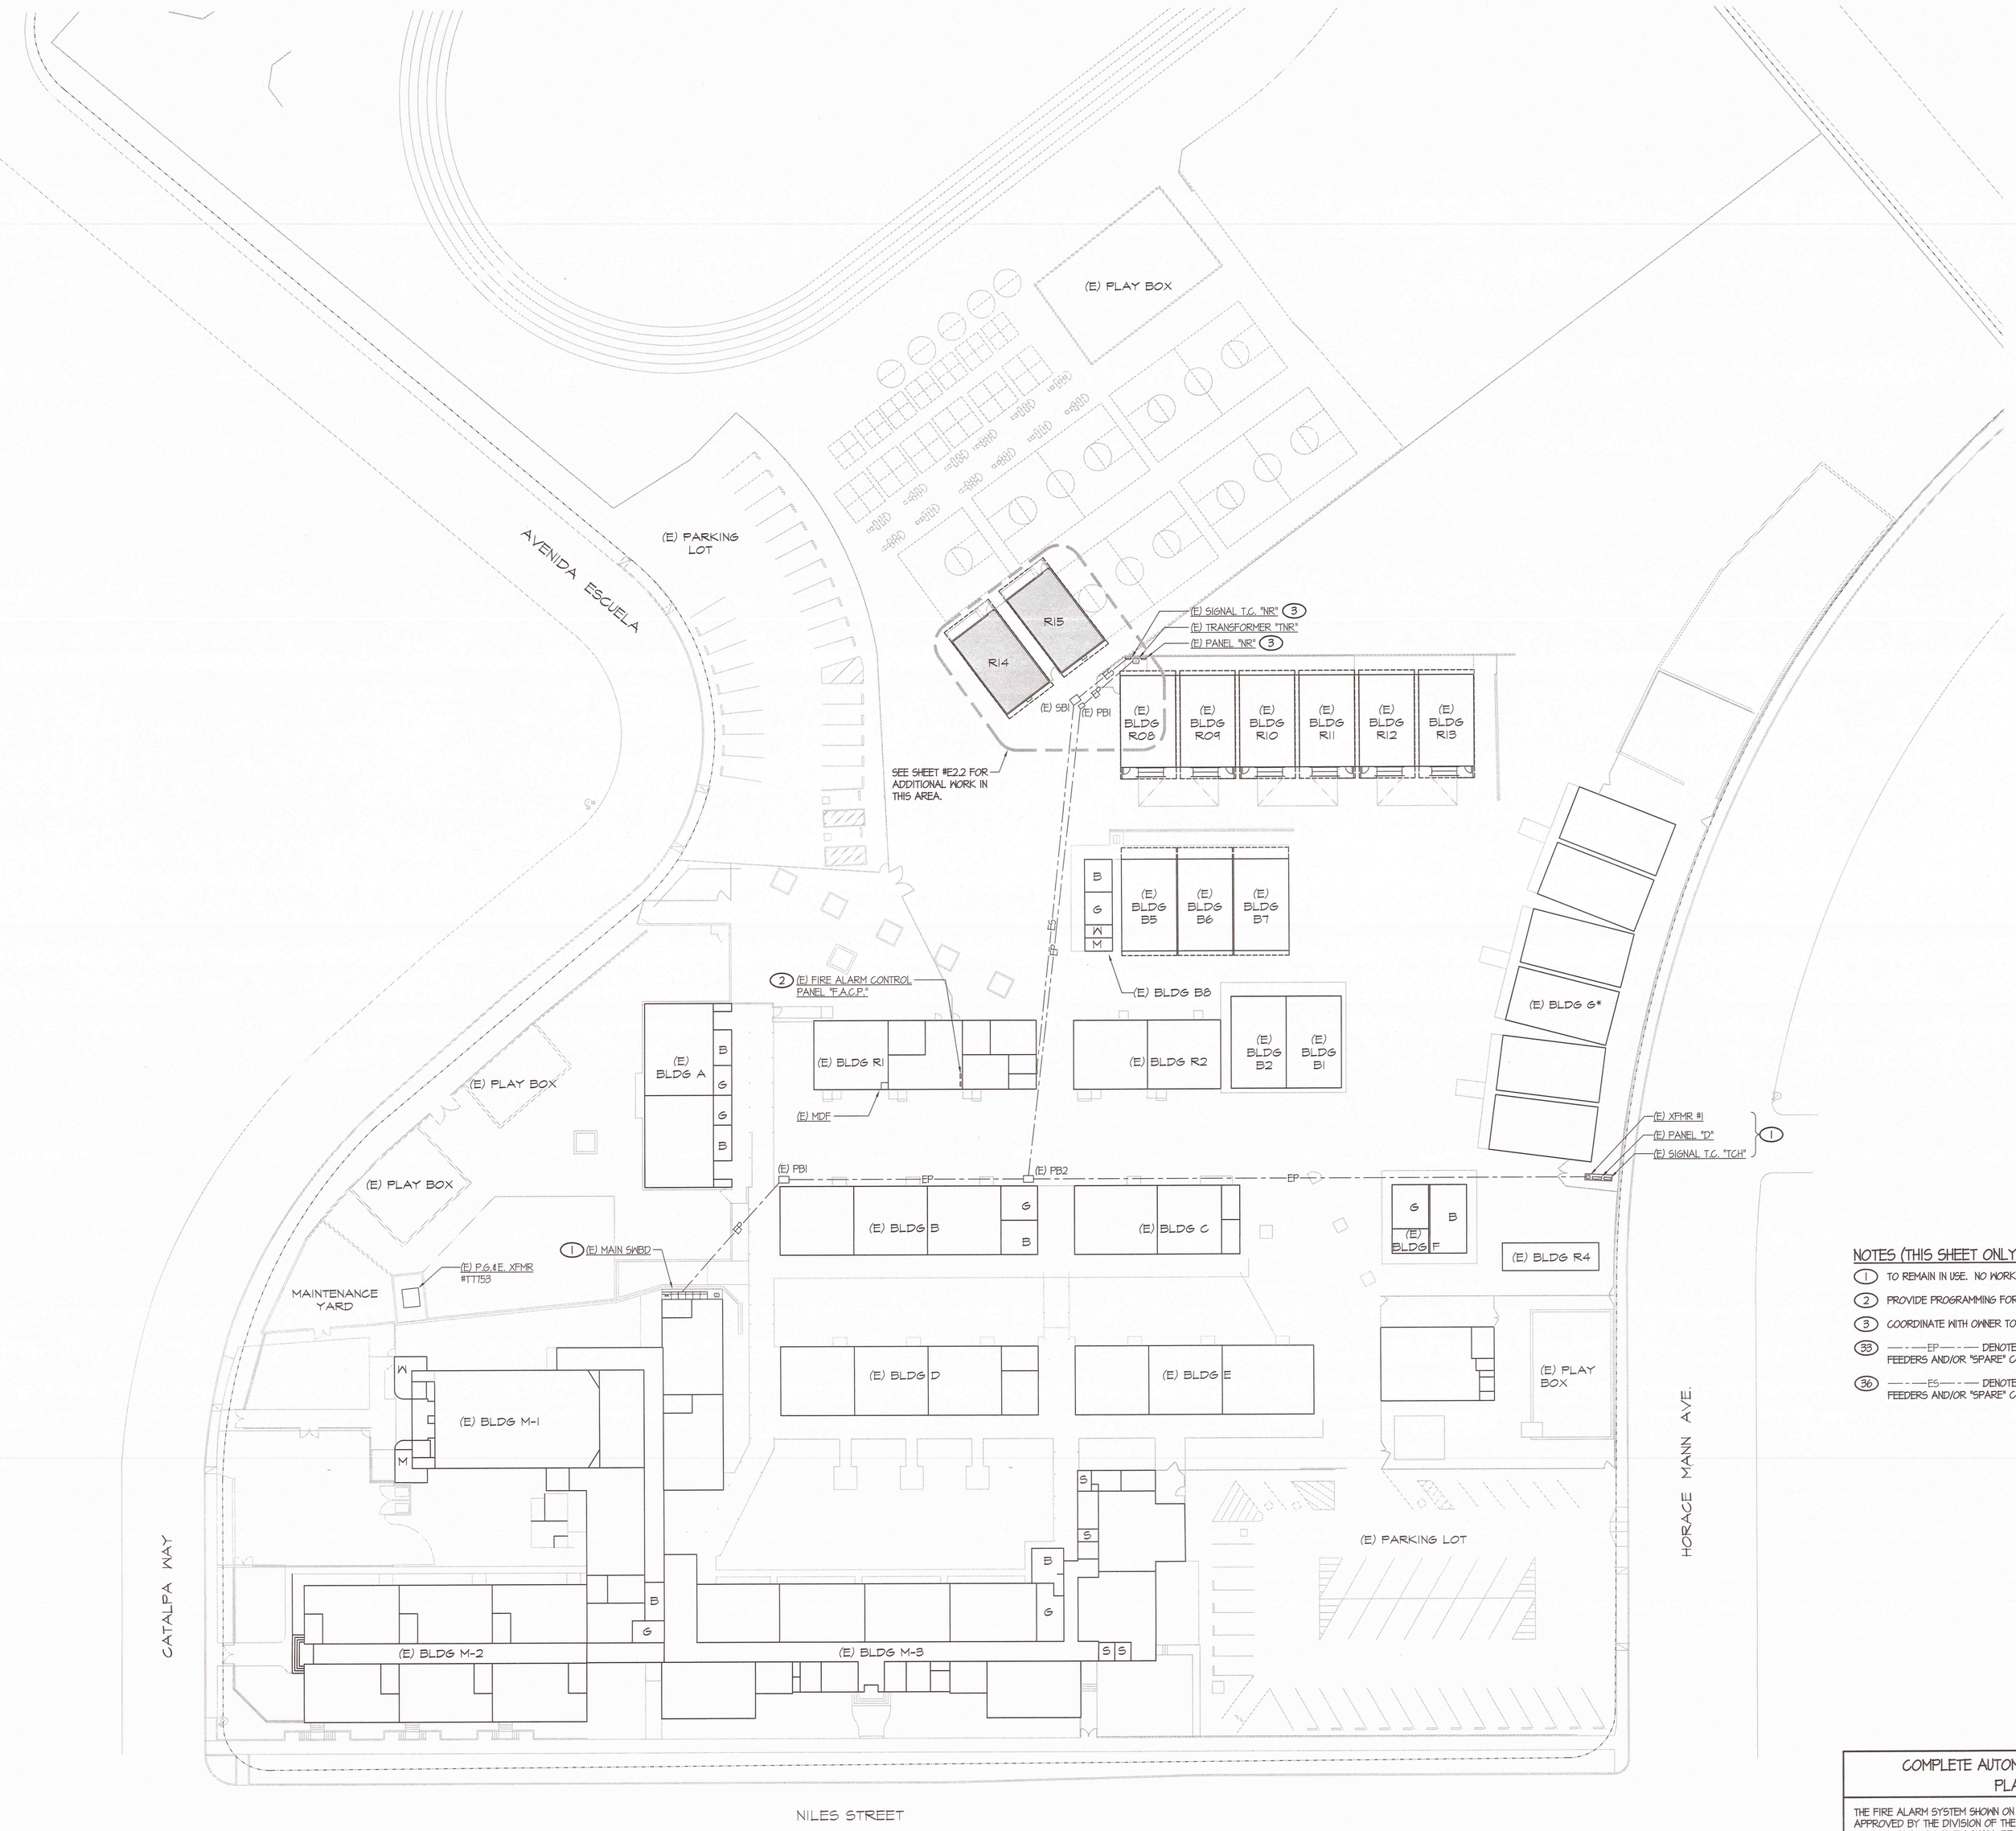

PLAN NORTH

SITE ELECTRICAL PLAN - OVERALL

SCALE : 1" = 30'-0"

NOTES (THIS SHEET ONLY):

1. TO REMAIN IN USE. NO WORK REQUIRED.
2. PROVIDE PROGRAMMING FOR NEW DEVICES AS REQUIRED.
3. COORDINATE WITH OWNER TO ACCESS AS REQUIRED TO DO NEW WORK PER PLANS.

33 — - —EP— - — DENOTES THE APPROXIMATE LOCATION OF EXISTING "POWER" FEEDERS AND/OR "SPARE" CONDUITS. VERIFY EXACT LOCATION AT SITE.

36 — - —ES— - — DENOTES THE APPROXIMATE LOCATION OF EXISTING "SIGNALS" FEEDERS AND/OR "SPARE" CONDUITS. VERIFY EXACT LOCATION AT SITE.

COMPLETE AUTOMATIC FIRE ALARM SYSTEM PLAN SUBMITTAL

THE FIRE ALARM SYSTEM SHOWN ON THESE PLANS HAS BEEN SUBMITTED AND APPROVED BY THE DIVISION OF THE STATE ARCHITECT. ANY SUBSTITUTION OF THE FIRE ALARM SYSTEM SHALL BE RESUBMITTED TO THE ARCHITECT FOR REVIEW AND APPROVAL. THE CONTRACTOR SHALL PAY ANY ADDITIONAL FEES THAT ARE INCURRED DUE TO THIS SUBSTITUTION.

THE FIRE ALARM SYSTEM SHALL BE A TOTAL (COMPLETE) AUTOMATIC HEAT AND SMOKE DETECTION SYSTEM, PER C.F.C. SECTION 907.2.3.6, AND SHALL COVER EVERY ROOM AND/OR AREA. UPON THE ACTIVATION OF ANY INITIATION DEVICE THE FIRE ALARM SYSTEM SHALL ALERT ALL OCCUPANTS AND TRANSMIT THE ALARM, SUPERVISORY, AND TROUBLE SIGNALS TO AN APPROVED SUPERVISING STATION (C.F.C. SECTION 907.2.3.5).

MARK	DATE	REVISIONS
1		
2		
3		

CHECK AND VERIFY ALL DIMENSIONS BEFORE PROCEEDING WITH THE WORK. REPORT DISCREPANCIES TO THE ARCHITECT. ALL CONSTRUCTION SHALL CONFORM TO THE C.B.C.

SITE IMPROVEMENTS FOR (2)-24'x40' MODULAR CLASSROOMS AT
HORACE MANN ELEMENTARY SCHOOL
2710 NILES ST, BAKERSFIELD, CA 93306
FOR
BAKERSFIELD CITY SCHOOL DISTRICT
BAKERSFIELD, KERN COUNTY, CALIFORNIA

IDENTIFICATION STAMP
DIV. OF THE STATE ARCHITECT
OFFICE OF REGULATION SERVICES
APPL: 03-118412
FILE: 15-6
AC ___ FLS ___ SS ___
DATE: SEP 06 2017
PTN : 63321-285

ARCHITECT inc.
1601 NEW STINE ROAD, SUITE 280
BAKERSFIELD, CA 93309
PH: (661) 397-4377
FAX: (661) 397-4378
WWW.SCARCHITECT.COM

LICENSED ARCHITECT STEPHEN J. CORWIN No. C-17382 STATE OF CALIFORNIA
STEPHEN J. CORWIN, NCARB, AIA, LEED AP BD+C

LICENSED PROFESSIONAL ENGINEER THEODORE W. SING No. E-14507 Exp. 6/30/19 ELECTRICAL STATE OF CALIFORNIA
Rose Sing and Associates, Inc.
Electrical Consultants
131 S. Dunworth – (559)733-2671
Visalia, California 93292-6705

OVERALL SITE ELECTRICAL PLAN

JOB NO.	1244
DRAWN :	CS
CHECKED :	
DATE :	09/01/17

E

2.1 OF SHEETS

Z:\Drafting\Jobs\KSA\SCHOOLS\BFIELD\Bakersfield City Schools\Horace Mann – 2017 Reissue\E2.1.dwg DATE SAVED: 09/01/17 DATE PLOTTED: 09/01/17 BY: Casey JOB #: 17-087-J