ROOM FINISH MATERIALS SCHEDULE

UNIT	ROOM NUMBER	ROOM NAME	CEILING HEIGHT	REMARKS
A	1,2,3,6,7	CLASSROOMS	VARIES	
	4	GIRLS TOILET	[illegible]	
	5	BOYS TOILET	"	
	8	ATHLETIC SUPPLY	10'-0"	
	9	STORAGE	"	
B	1,2,5,6,7	CLASSROOMS	VARIES	
	[illegible]	MECHANICAL RM	11'-5"	
	[illegible]	JANITOR	"	
	3	SPECIAL TEACHING	VARIES	
C	1	DISH WASHING		
	2	SERVING		REMOVE EXISTING CONC. FLOOR
	3	KITCHEN		
	4	UTILITY	8'-0"	
	5	HEATER ROOM	12'-2"	
	6	WALK IN BOX	8'-0"	REMOVE EXISTING WOOD FLOOR
	7	[illegible]	8'	
	8	CONFERENCE RM.	[illegible]	
	9	[illegible]	"	
	10	JANITOR	"	
	11	WOMEN	8'-0"	
	12	MEN	"	
		OPEN CORRIDORS	VARIES	

FLOOR — MATERIAL: CEMENT, ASPHALT TILE, CERAMIC TILE, RUBBER TILE, MAPLE, OREGON PINE T & G; APPLIED TO: CONCRETE, WOOD; FINISH: TROWELED SMOOTH, WAX, FACTORY FINISH

BASE — MATERIAL: CEMENT COVE, ASPHALT TOP SET, RUBBER TOP SET, WOOD, METAL, CERAMIC TILE; FINISH: LINOLEUM, CERAMIC TILE, PLASTER

WAINSCOT — MATERIAL: PLASTER, CONCRETE, WOOD, METAL; APPLIED TO; FINISH: TROWELED SMOOTH, FACTORY FINISH; HT.

WALL — MATERIAL: CONCRETE, CERAMIC TILE, H.W. PLASTER, CEMENT PLASTER; APPLIED TO: CONCRETE, PLASTER, METAL LATH, PERFORATED LATH, BRICK, STRIPPING, STUDS; FINISH: TROWELED SMOOTH, CEMENT BRUSH COAT, INTEGRALLY COLORED, FACTORY FINISH

CEILING — MATERIAL: ACOUSTIC TILE, CONCRETE, H.W. PLASTER, CEMENT PLASTER, EXPOSED CONSTRUCTION, ACOUSTIC PLASTER; APPLIED TO: CONCRETE, WOOD STRIPPING, METAL LATH, PLASTER; FINISH: FACTORY FINISH, TROWELED SMOOTH

TRIM — MATERIAL: METAL, BIRCH, PINE, PLASTER, CERAMIC TILE, DOUGLAS FIR; FINISH

PROTECTIVE COATING AND/OR PAINT SCHEDULE

UNIT | ROOM NUMBER | BASE | SASH & MULLIONS | WAINSCOT | WALLS | CEILING | TRIM | CABINETS | RM. SIDE OF DOORS

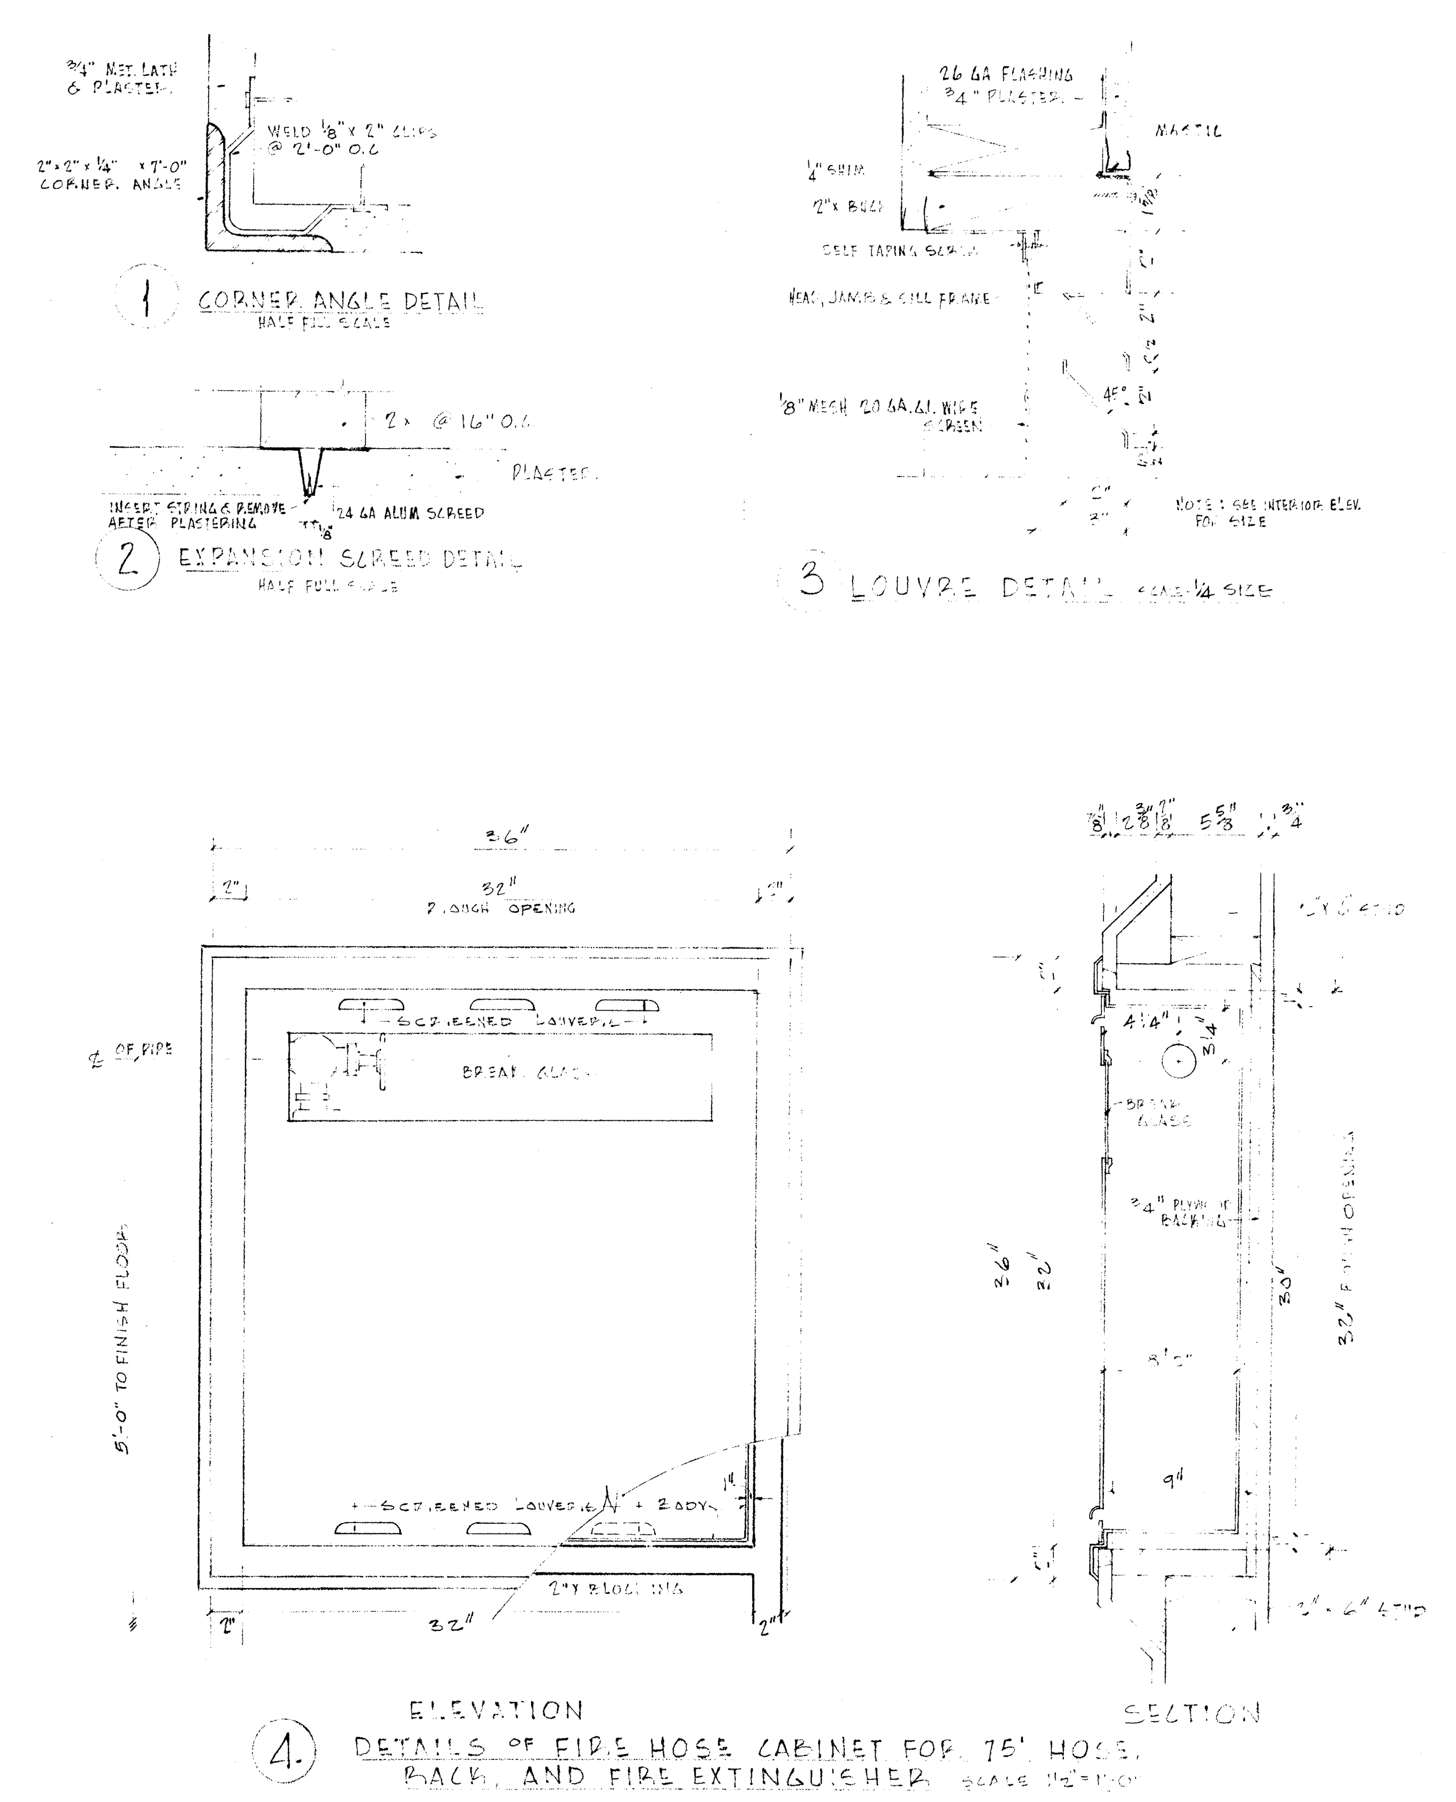

ROOM FINISH SCHEDULE & DETAILS

ADDITIONS & ALTERATIONS TO HORACE MANN ELEM. SCHOOL
2710 NILES STREET
BAKERSFIELD CALIFORNIA

APPROVED | DATE

ERNEST L. McCOY A.I.A. ARCHITECT
2811 H STREET BAKERSFIELD
PHONE 4-9851 CALIFORNIA

JOB No. 53-19
DATE 11-20-53
DRAWN CHOY
CHECKED
12 OF 12 SHTS.