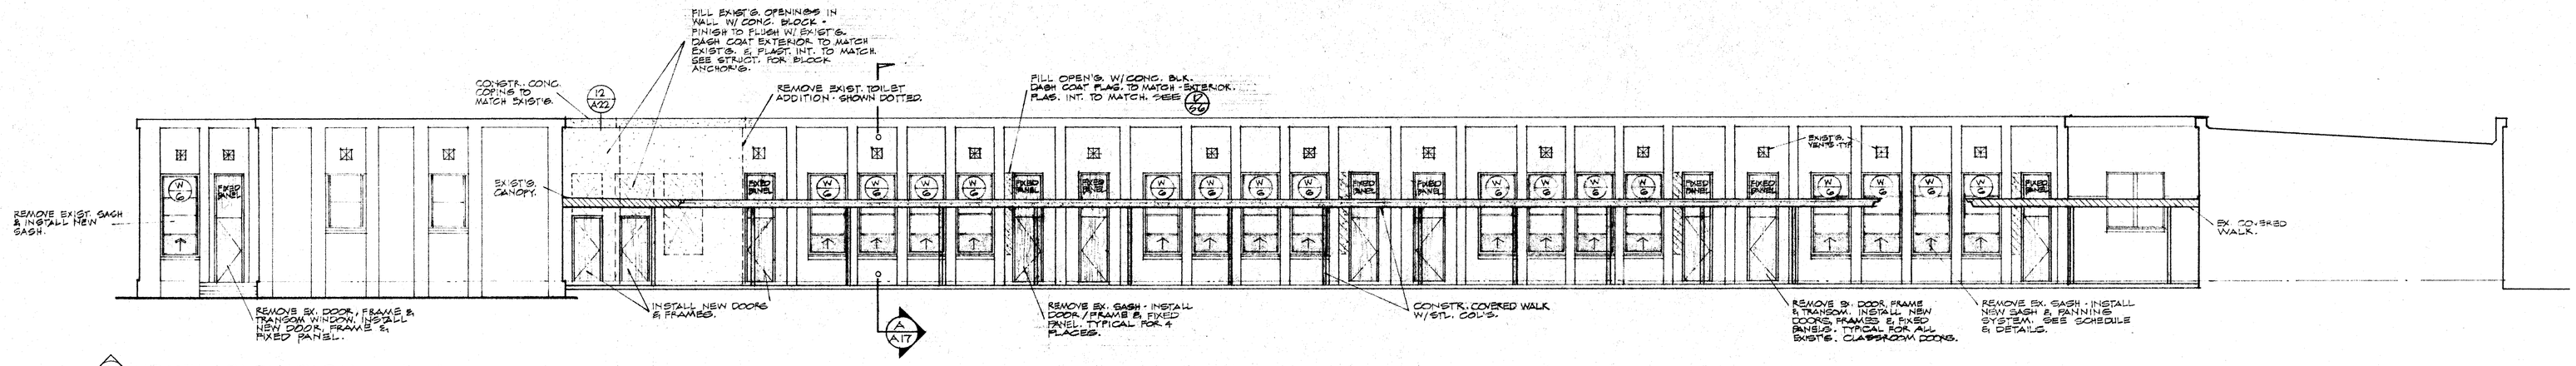

1 NORTH ELEVATION 1/8" = 1'-0"

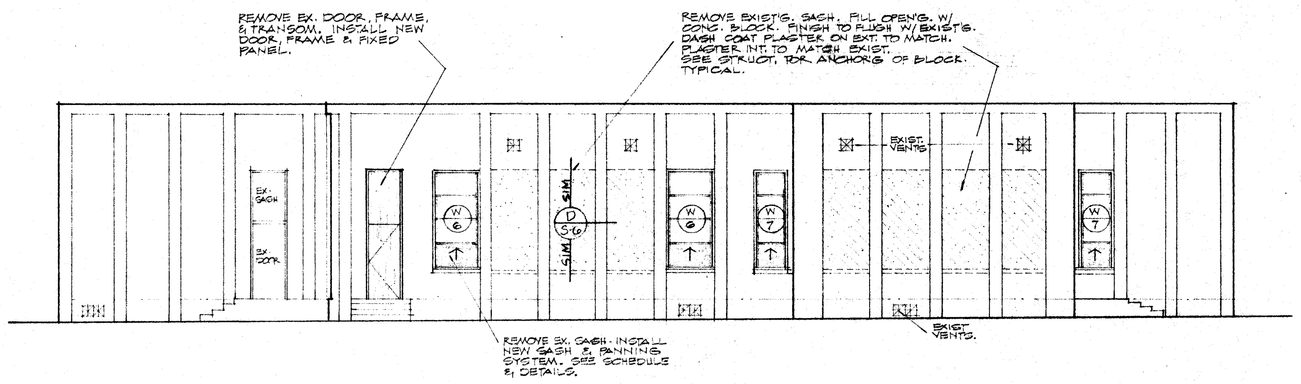

2 EAST ELEVATION 1/8" = 1'-0"

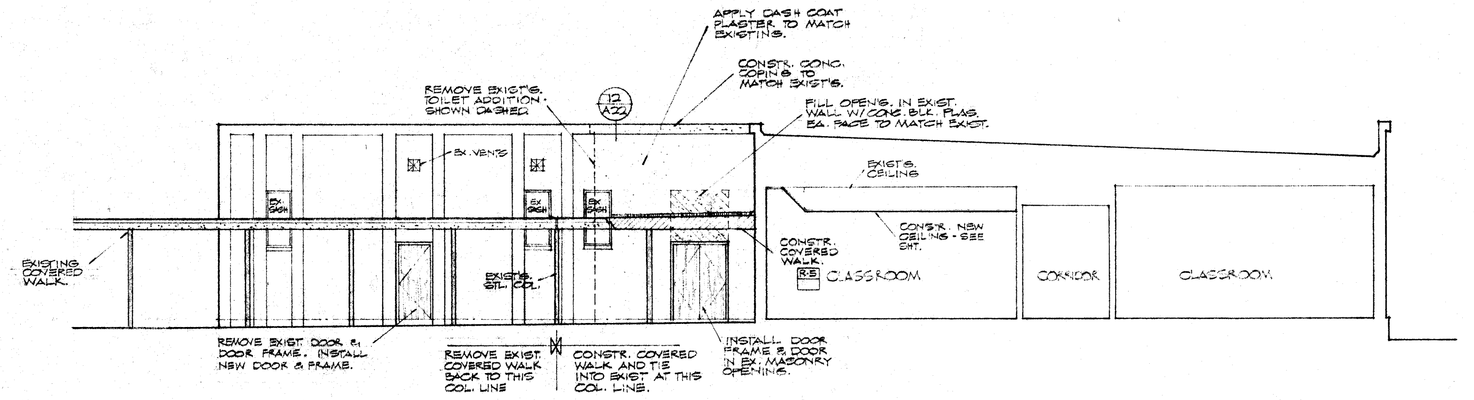

3 WEST ELEVATION 1/8" = 1'-0"

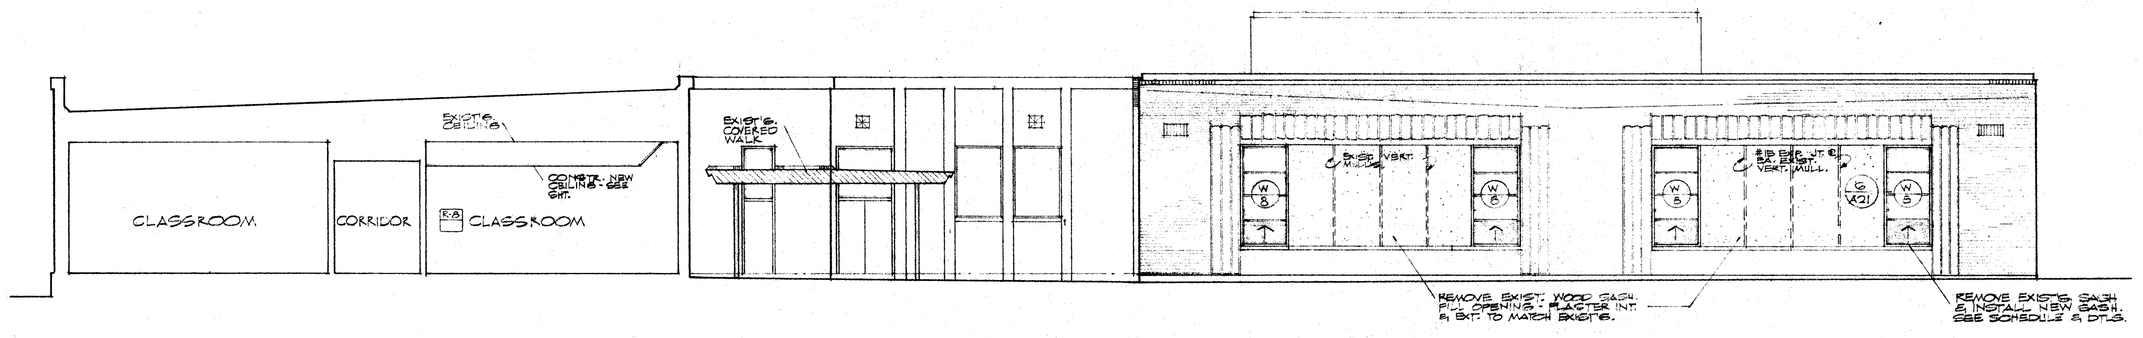

4 EAST ELEVATION 1/8" = 1'-0"

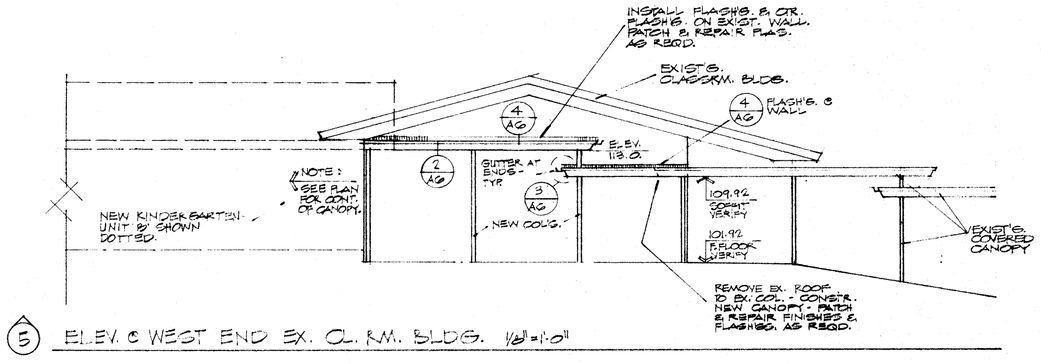

5 ELEV. @ WEST END EX. CL. RM. BLDG. 1/8" = 1'-0"

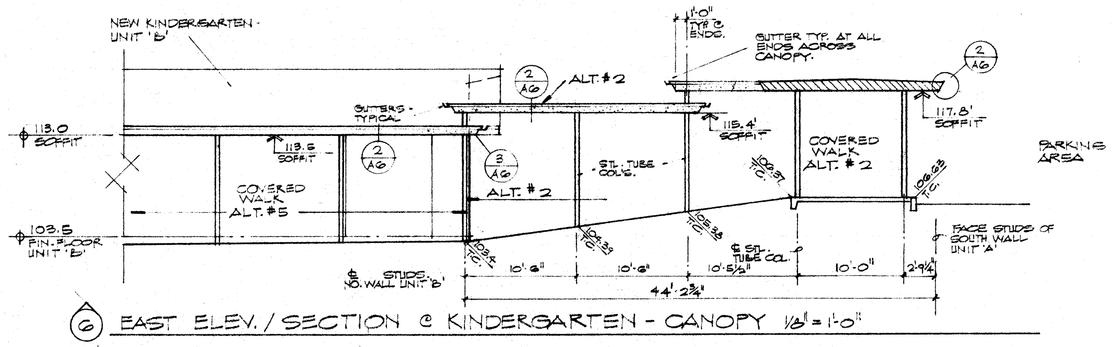
NEW KINDERGARTEN - UNIT 'B'
118.0 SOFFIT
103.5 FIN. FLOOR UNIT 'B'
EXIST'G. TYPICAL
118.5 SOFFIT
ALT. #2
ALT. #2
ALT. #2
GUTTER TYP. AT ALL ENDS ACROSS CANOPY.
118.4' SOFFIT
117.8' SOFFIT
EX. USE CONC.
COVERED WALK ALT. #5
COVERED WALK ALT. #2
PARKING AREA
EXIST'G. STUDS @ 16" O.C.
EXIST'G. STUDS @ 16" O.C.
EXIST'G. STUDS @ 16" O.C.