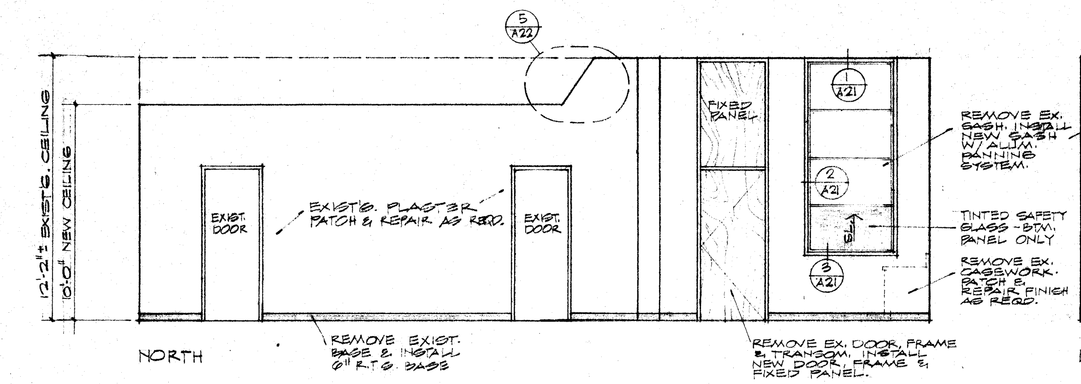

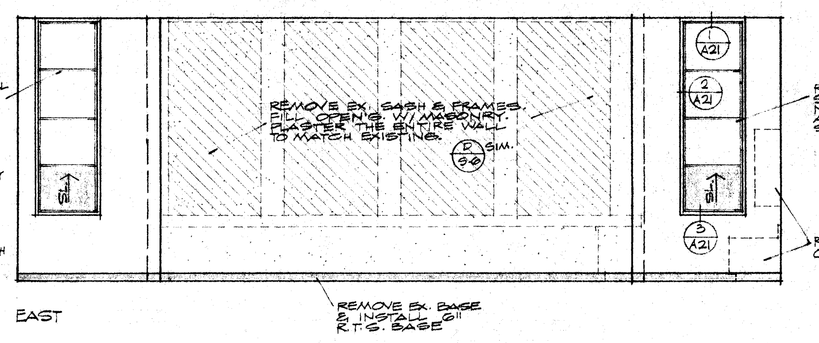

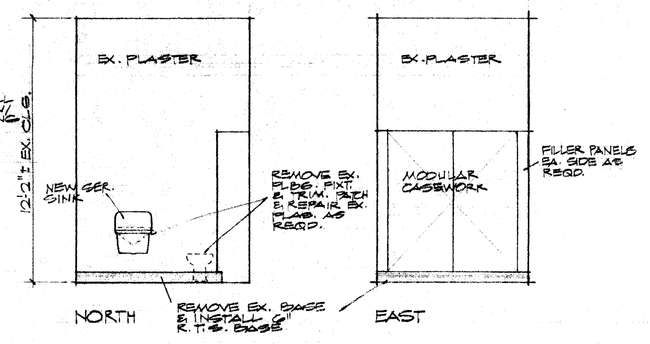

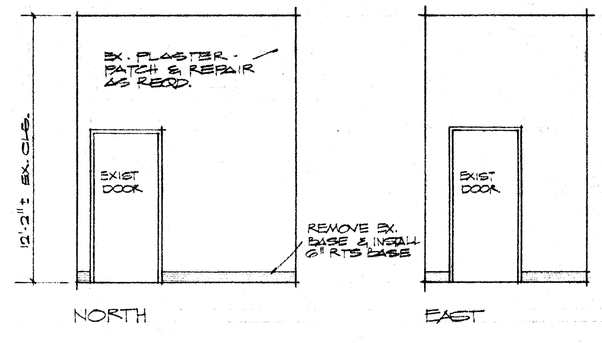

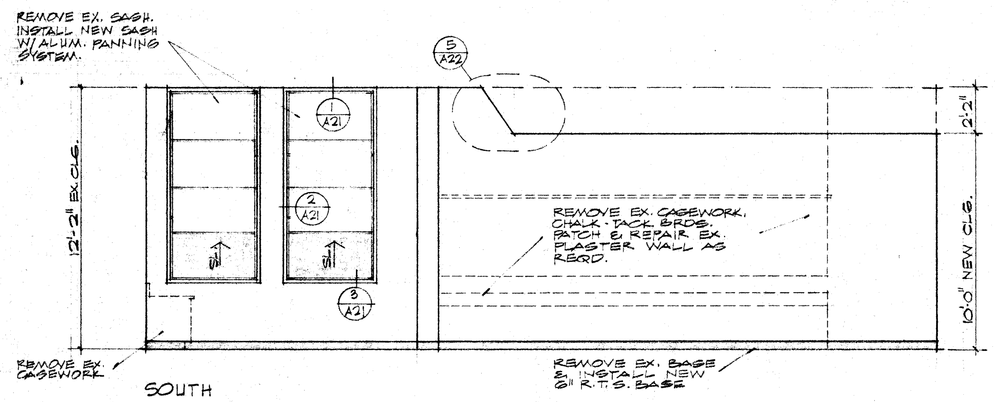

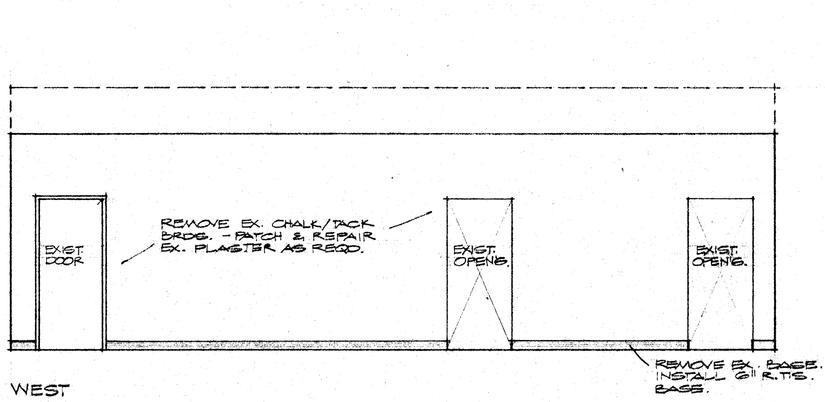

LIBRARY - EXIST'G. KINDERGARTEN R-1

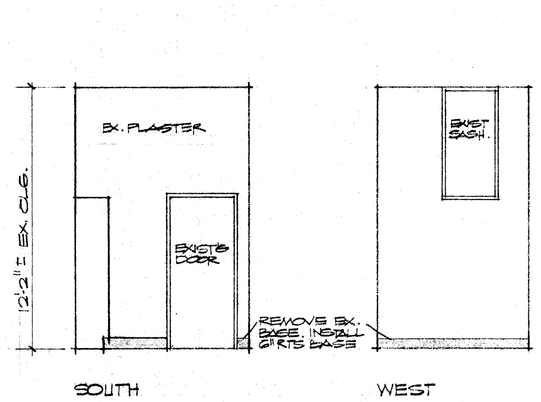

JANITOR - EXIST'G. TOILET R-F

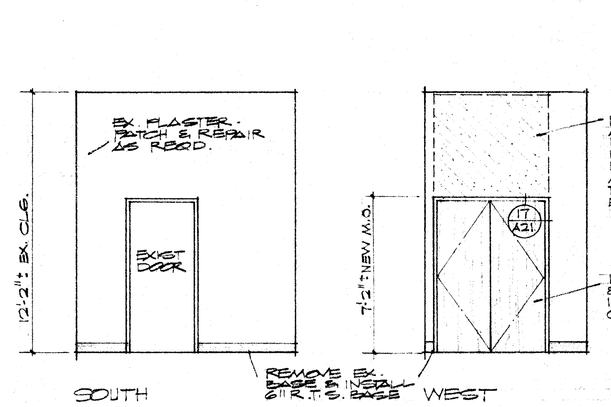

VESTIBULE R-6

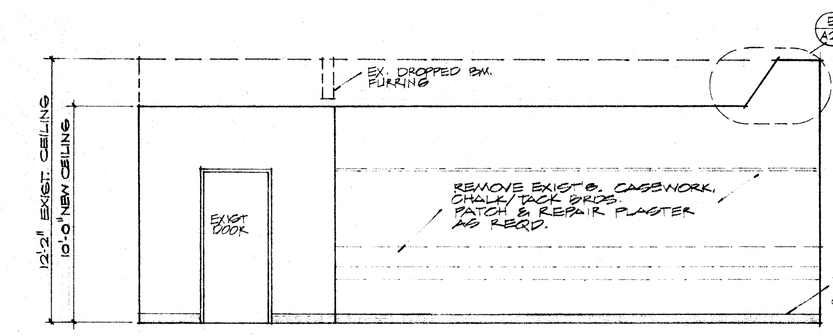

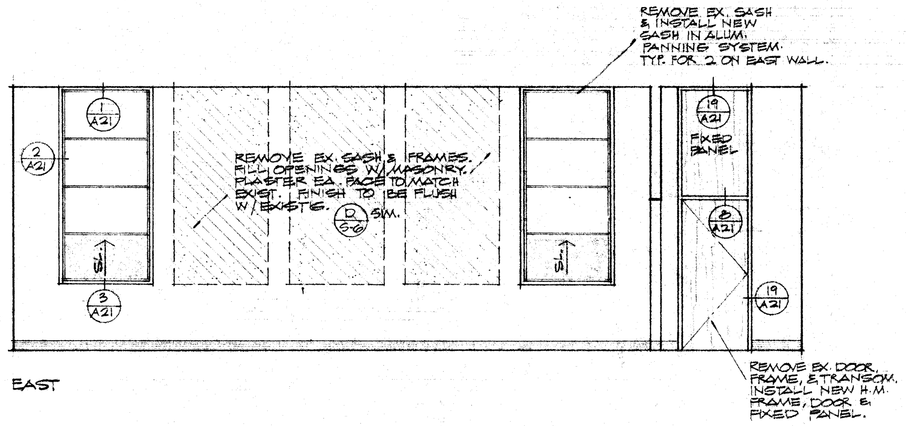

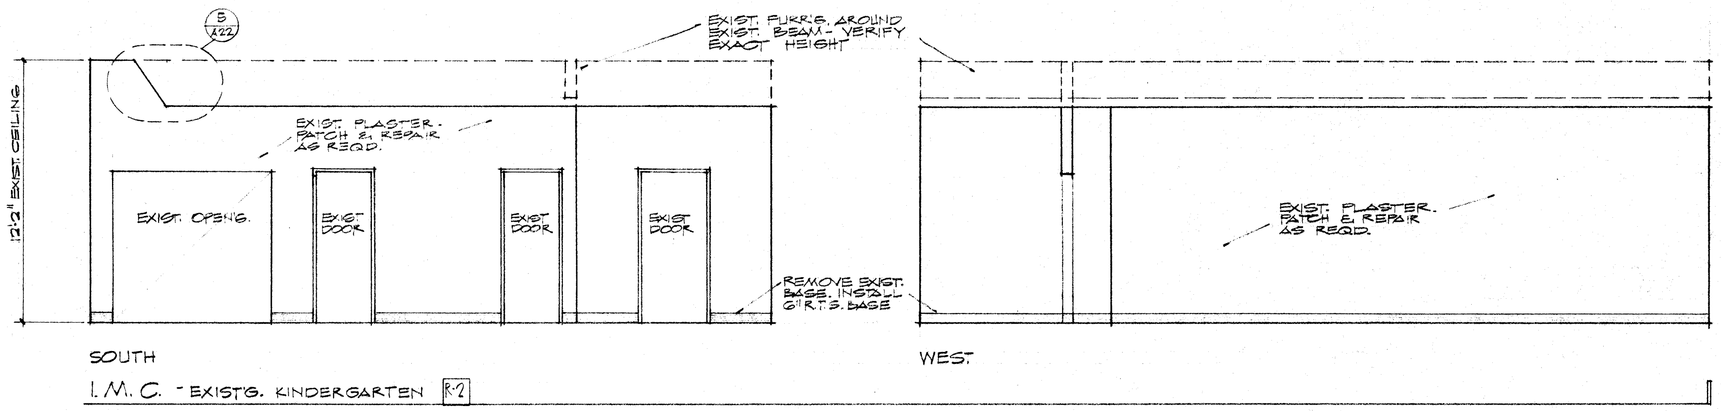

I. M. C. - EXIST'G. KINDERGARTEN R-2

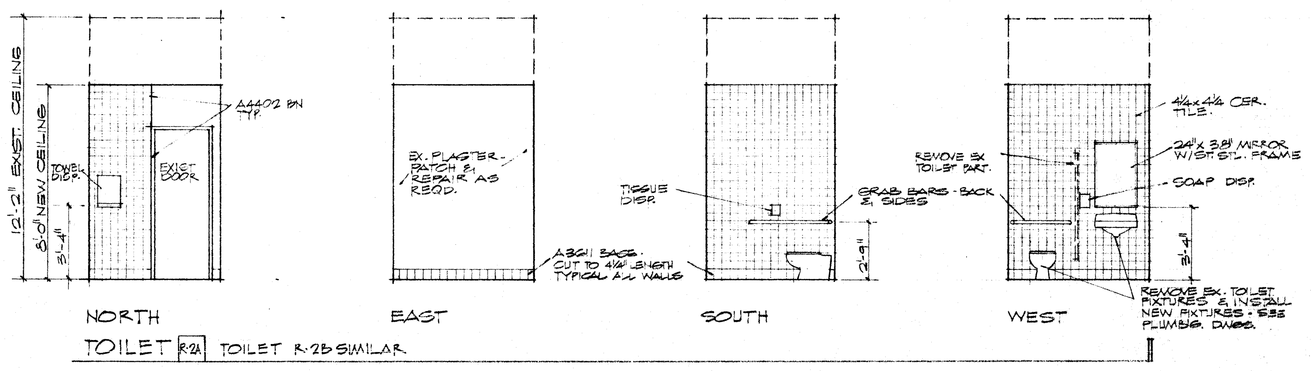

TOILET R-2A TOILET R-2B SIMILAR

THE ABOVE DRAWINGS AND SPECIFICATIONS AND IDEAS, DESIGNS AND ARRANGEMENTS REPRESENTED THEREBY ARE AND SHALL REMAIN THE PROPERTY OF THE ARCHITECTS AND NO PART THEREOF SHALL BE COPIED, DISCLOSED TO OTHERS OR USED IN CONNECTION WITH ANY WORK OR PROJECT OTHER THAN THE SPECIFIC PROJECT FOR WHICH THEY HAVE BEEN PREPARED AND DEVELOPED WITHOUT THE WRITTEN CONSENT OF THE ARCHITECTS. VISUAL CONTACT WITH THESE DRAWINGS AND SPECIFICATIONS SHALL CONSTITUTE CONCLUSIVE EVIDENCE OF ACCEPTANCE OF THESE RESTRICTIONS.
WRITTEN DIMENSIONS ON THESE DRAWINGS SHALL HAVE PRECEDENCE OVER SCALED DIMENSIONS. CONTRACTORS SHALL VERIFY AND BE RESPONSIBLE FOR ALL DIMENSIONS AND CONDITIONS ON THE JOB, AND THE ARCHITECTS MUST BE NOTIFIED OF ANY VARIATIONS FROM THE DIMENSIONS AND CONDITIONS SHOWN BY THESE DRAWINGS. SHOULD MUST BE SUBMITTED TO THIS OFFICE FOR APPROVAL BEFORE PROCEEDING WITH FABRICATION.

8/74 DIETERICH-POST CLEARPRINT 1000H

APPROVED
STATE OF CALIFORNIA
DEPARTMENT OF EDUCATION
SACRAMENTO
APPLICATION NO. 44-306
APPROVED
DATE 7-7-78
PER DEPARTMENT OF EDUCATION

DATE	PRINTS ISSUED FOR :	MARK	DATE	REVISIONS
2-8-78	DSA	1		
		2		
		3		
		4		
		5		

DRAWN CE
DATE 4/12/78
JOB NO. 77-91-1
CHECK'D

ROBERT H. EDDY C-895
WILLIAM H. PAYNTER C-1654
RONALD W. RENFRO C-5283

ALTERNATE # 4

UNIT 'R' - INTERIOR ELEVATIONS IMC / LIBRARY

ADDITIONS & ALTERATIONS HORACE MANN SCHOOL
BAKERSFIELD CITY SCHOOL DISTRICT
BAKERSFIELD, CALIFORNIA

A 16
OF 22 SHEETS

EDDY · PAYNTER · RENFRO & ASSOCIATES
A.I.A. ARCHITECTS - 5405 STOCKDALE HWY. BAKERSFIELD, CALIFORNIA 93309 - (805) 832-1105