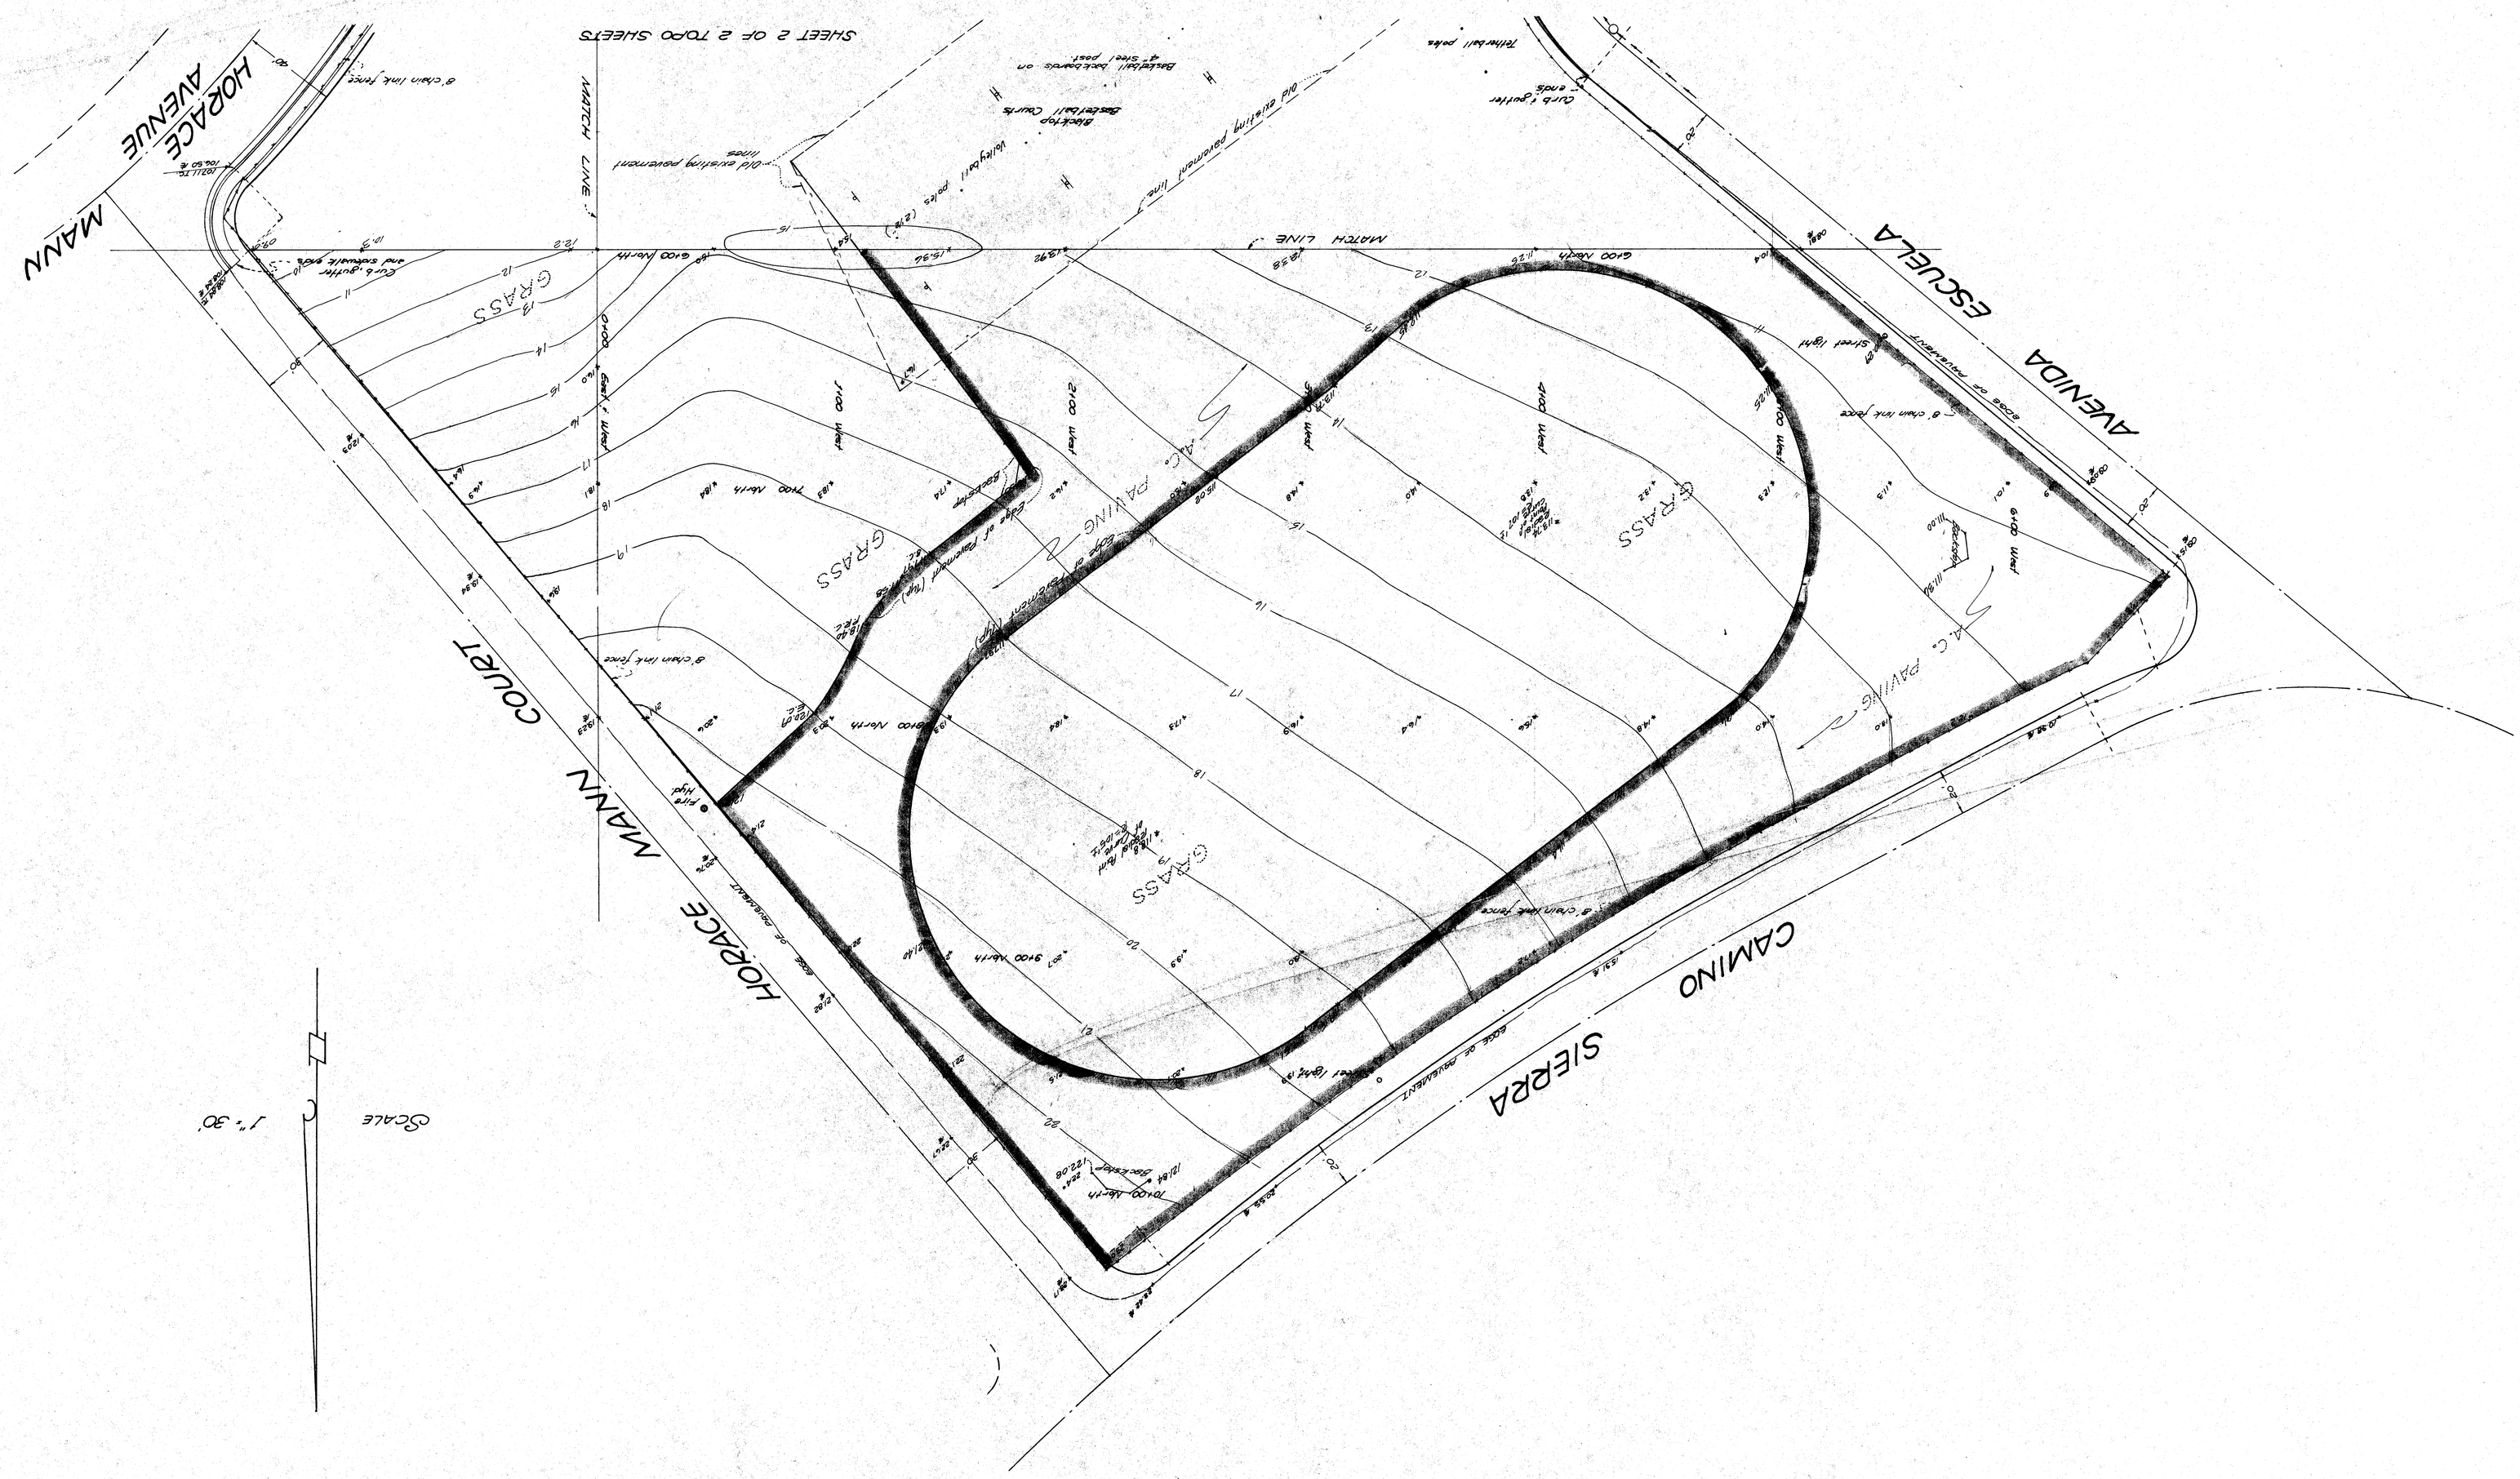

EDDY · PAYNTER · RENFRO & ASSOCIATES

A.I.A. ARCHITECTS - 5405 STOCKDALE HWY. BAKERSFIELD, CALIFORNIA 93309 - (805) 832-1105

SITE SURVEY

ADDITIONS & ALTERATIONS, HORACE MANN SCHOOL
BAKERSFIELD CITY SCHOOL DISTRICT
BAKERSFIELD, CALIFORNIA

DATE	PRINTS ISSUED FOR:	MARK	DATE	REVISIONS	DRAWN
2-8-78	OSA	1			DATE 4/12/78
		2			JOB NO. 77-71-1
		3			
		4			
		5			CHE

APPROVED
APR 7 1978
A41366 APPROVED MR-7-78
DATE
DIRECTOR BY
W.H.
DATE
12-6-77

BUTLER, CHAMBERS & HUGHES
CIVIL ENGINEERING - LAND SURVEYING - LAND PLANNING
641 "H" STREET - BAKERSFIELD, CA 93301 - PH 327-6291
DRAWN BY
CHECKED BY
W.H.
DATE
12-6-77

TOPO OF
HORACE MANN SCHOOL

SHEET 2 OF 2

A 3B

OF 22 SHEETS