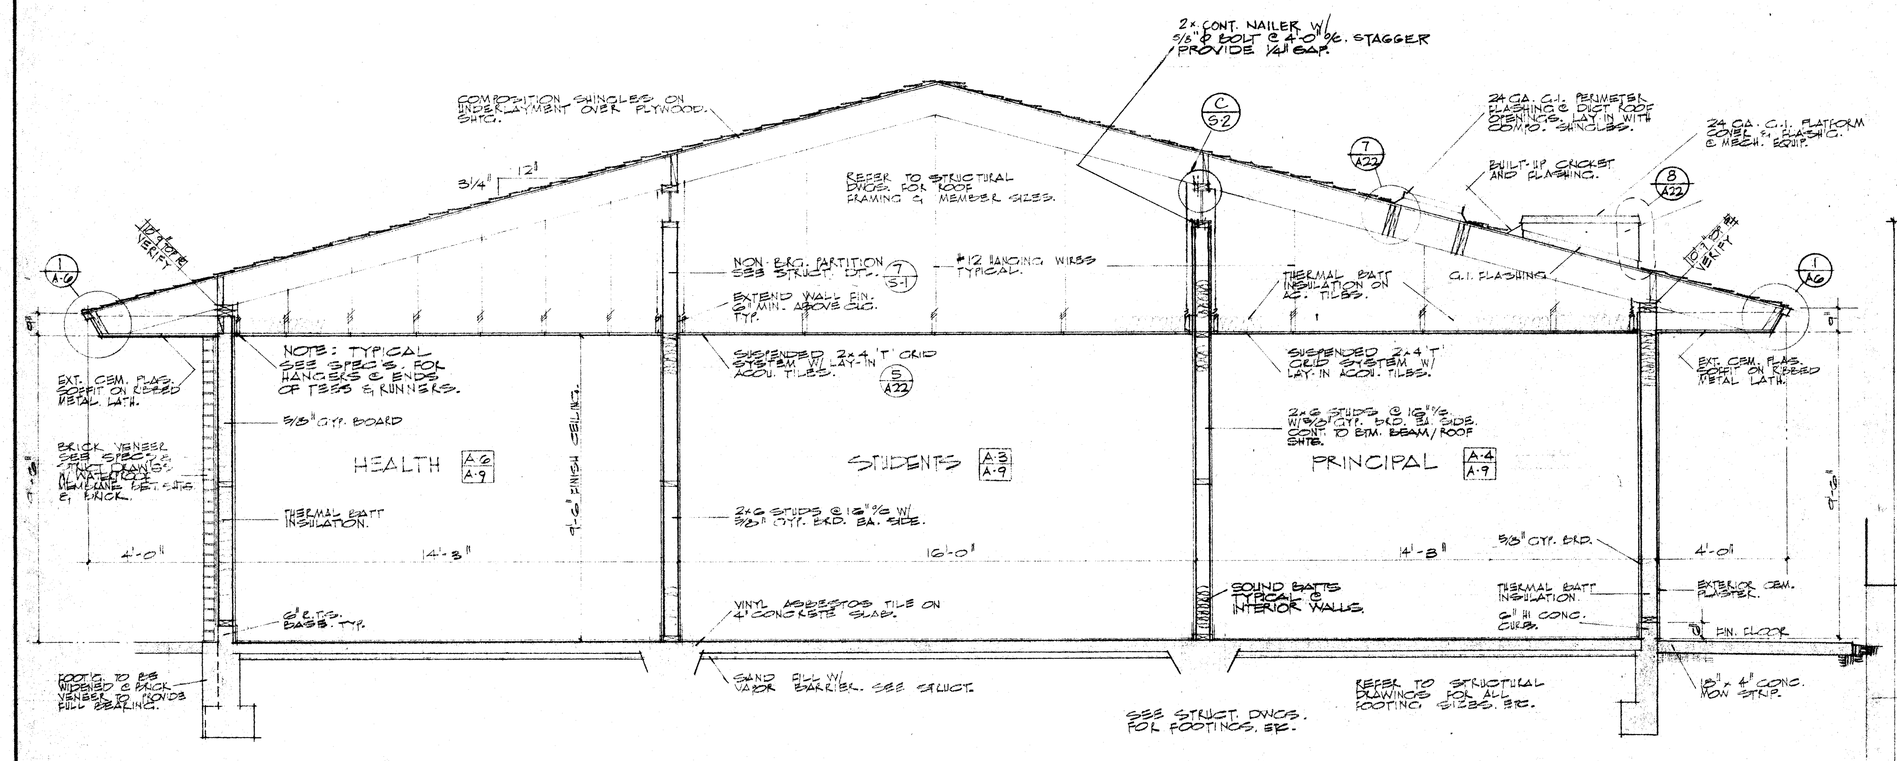

A — TYPICAL CROSS SECTION ADMINISTRATION - UNIT 'A' 3/8" = 1'-0"

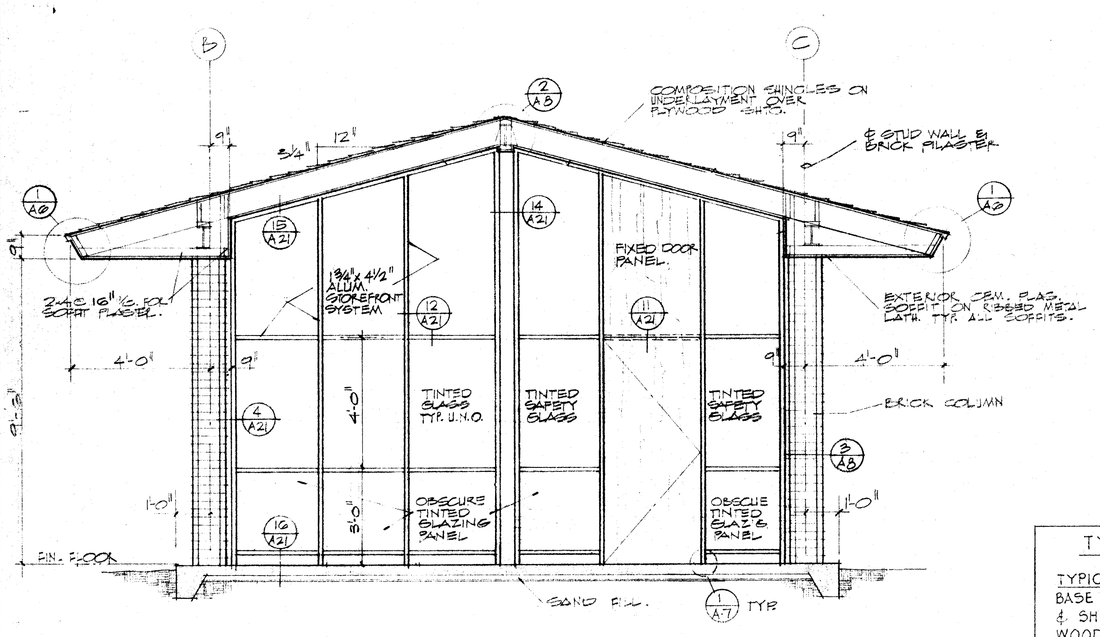

B — TYPICAL CROSS SECTION - CANOPY 3/8" = 1'-0"

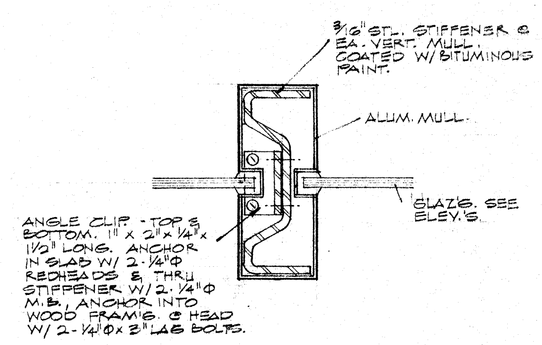

1 ANCHOR DTL. VERT. MULL. 1/2" = 1'

TYPICAL ALL BUILDINGS

TYPICAL ANCHORAGE OF CABINETS & SHELVES: BASE CABINETS, UPPER CABINETS, TALL CABINETS & SHELVES: TO BE SECURED TO WALL W/ #8 WOOD SCREWS (MIN. 1 1/2" PENT.) @ 2'-0" o.c. TOP & BOTTOM AND MIDDLE OF CABINETS.

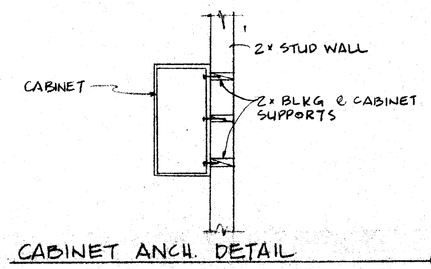

CABINET ANCH. DETAIL 2

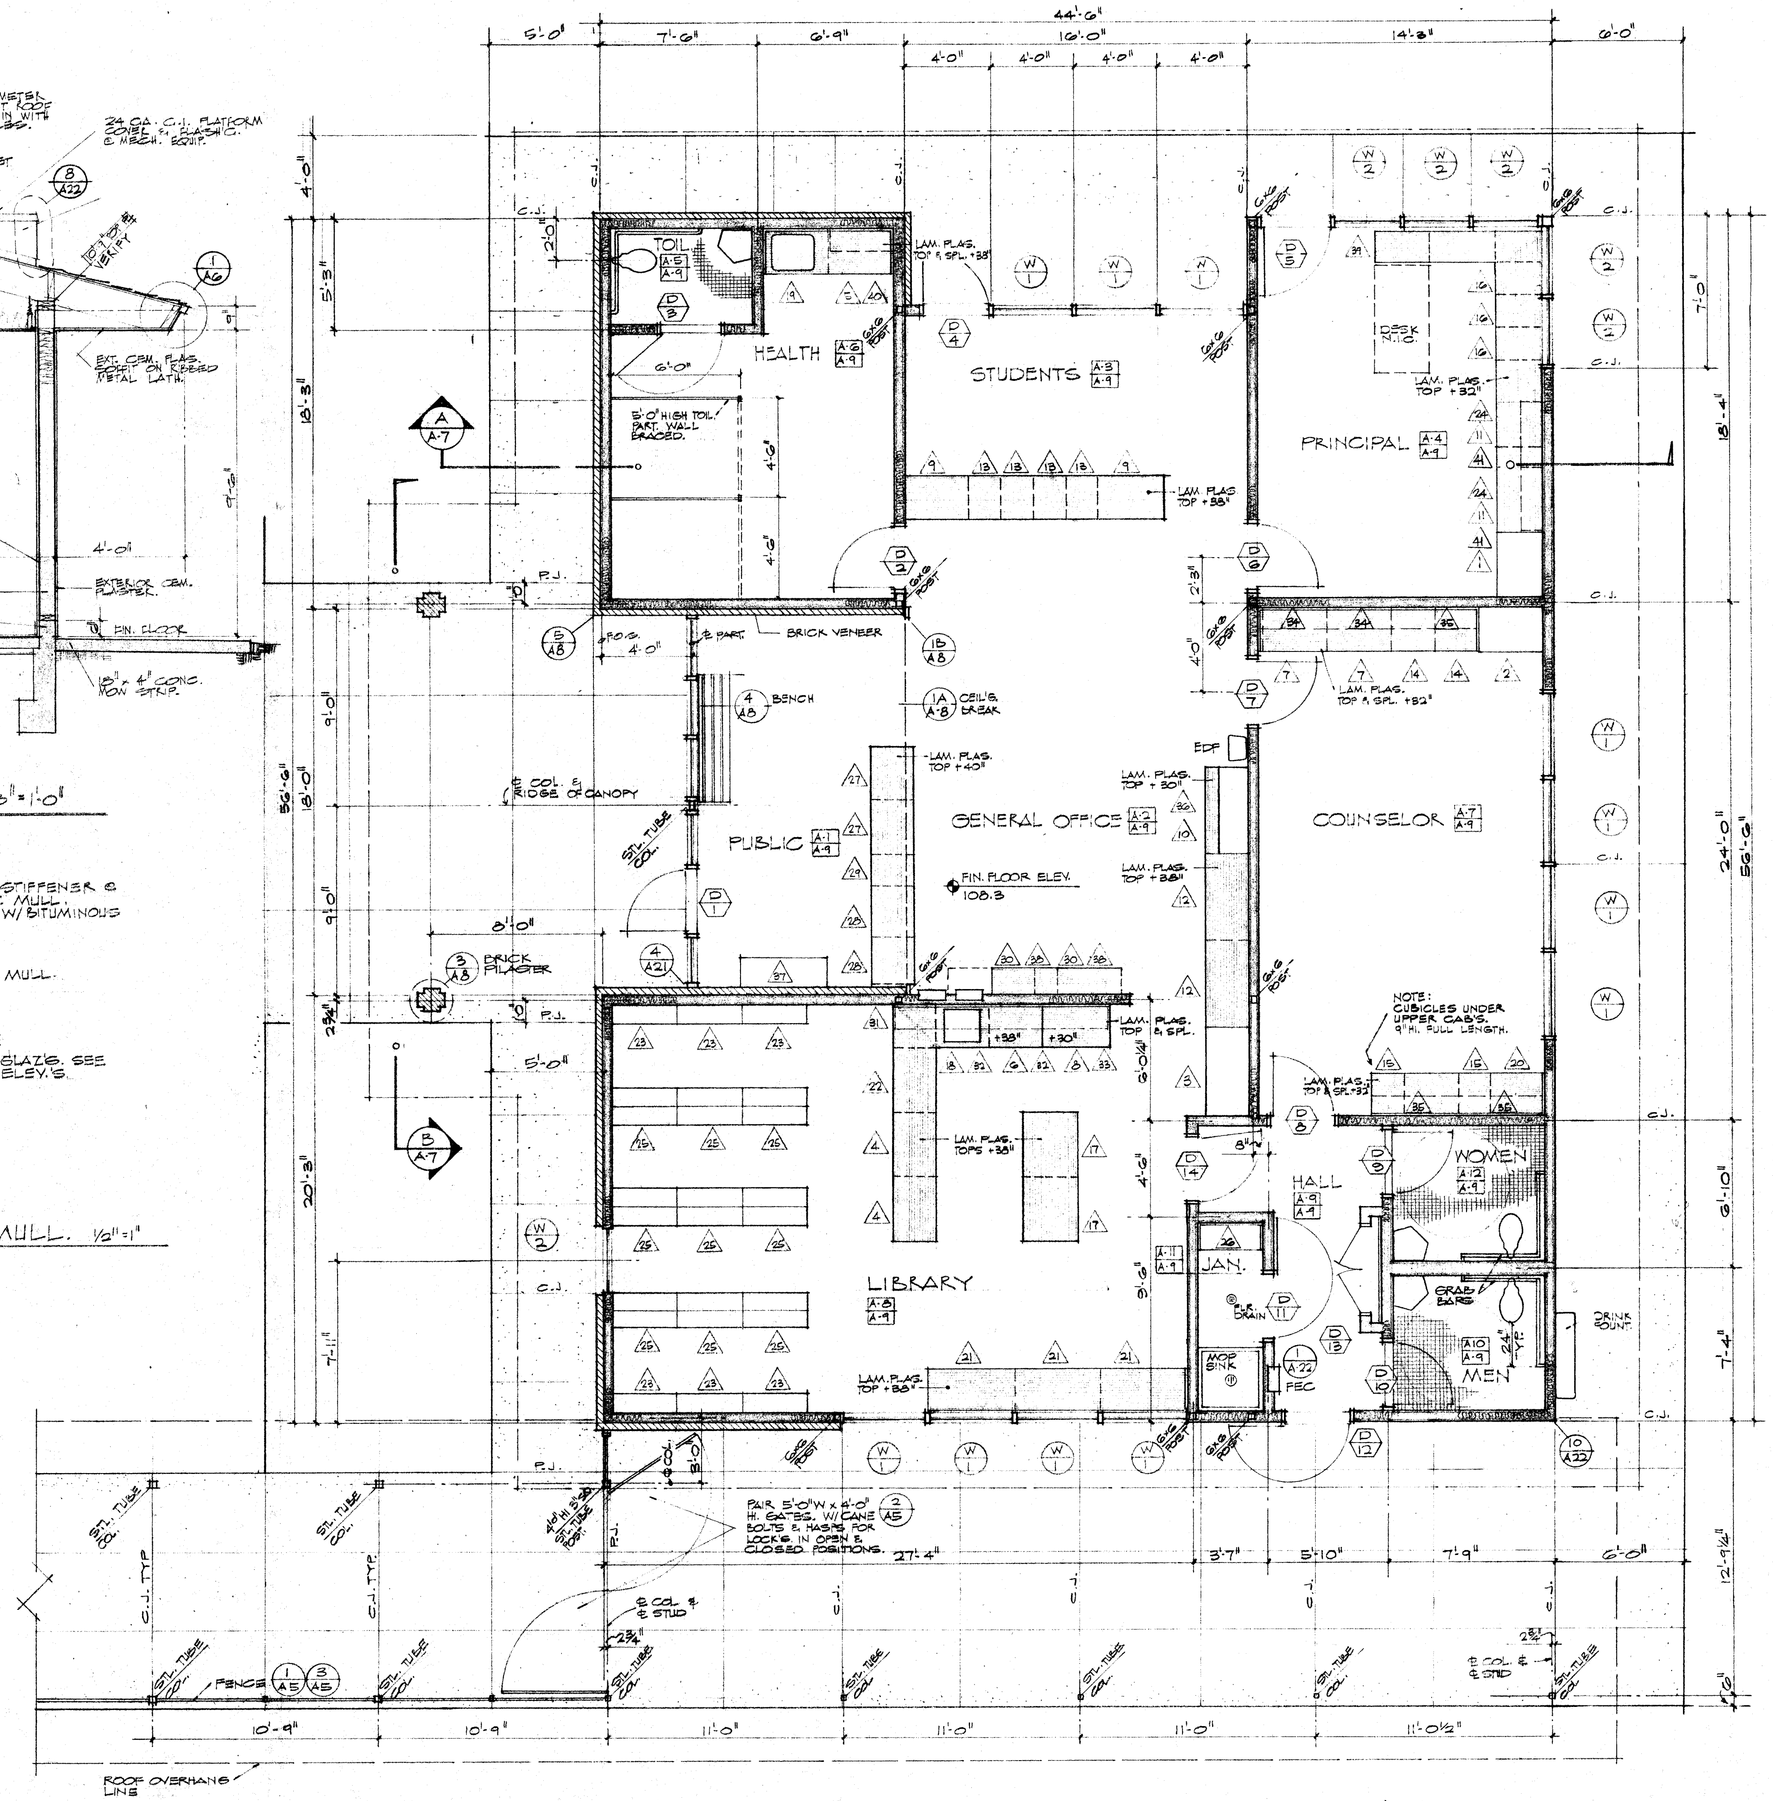

FLOOR PLAN - ADMINISTRATION BLDG. - UNIT 'A' 1/4" = 1'-0"

ALTERNATE #2

THE ABOVE DRAWINGS AND SPECIFICATIONS AND ISSUE, DESIGNS AND ARRANGEMENTS REPRESENTED THEREBY ARE AND SHALL REMAIN THE PROPERTY OF THE ARCHITECT; AND NO PART THEREOF SHALL BE USED FOR ANY PURPOSE NOT SPECIFIED HEREIN, ADDITIONS TO OR ALTERATIONS IN PROJECT OTHER THAN THE SPECIFIED PROJECT FOR WHICH THEY HAVE BEEN PREPARED AND DEVELOPED WITHOUT THE WRITTEN CONSENT OF THE ARCHITECT. VISUAL CONTACT WITH THESE DRAWINGS OR SPECIFICATIONS SHALL CONSTITUTE CONCLUSIVE EVIDENCE OF ACCEPTANCE OF THESE RESTRICTIONS.

DIMENSIONS OF THESE DRAWINGS SHALL HAVE PRECEDENCE OVER SCALED DIMENSIONS. CONTRACTORS SHALL VERIFY AND BE RESPONSIBLE FOR ALL DIMENSIONS AND CONDITIONS ON THE JOB AND THIS OFFICE MUST BE NOTIFIED OF ANY VARIATIONS FROM THE DIMENSIONS AND CONDITIONS SHOWN BY THESE DRAWINGS. SHOP DETAILS MUST BE SUBMITTED TO THIS OFFICE FOR APPROVAL BEFORE PROCEEDING WITH FABRICATION.

APPROVED
PLANS AS SHOWN ON THIS DRAWING ARE STRUCTURALLY SOUND
ALL 306 APPROVED MAR - 7 '78
BY: [illegible] SOUTHERN DIVISION
BY: [illegible]

DATE	PRINTS ISSUED FOR:	MARK	DATE	REVISIONS	
2-8-78	OSA	1			DRAWN CE
		2			DATE 4/12/78
		3			JOB NO. 77-91-1
		4			CHECK'D
		5			

ROBERT H. EDDY C-895
WILLIAM H. PAYNTER C-1654
DONALD W. RENFRO C-6383

UNIT 'A' - FLOOR PLAN / SECTIONS

ADDITIONS & ALTERATIONS. HORACE MANN SCHOOL
BAKERSFIELD CITY SCHOOL DISTRICT
BAKERSFIELD, CALIFORNIA

A 7 OF 22 SHEETS

EDDY · PAYNTER · RENFRO & ASSOCIATES
A.I.A. ARCHITECTS - 5405 STOCKDALE HWY. BAKERSFIELD, CALIFORNIA 93309 - (805) 832-1105

8/74 DIETERICH-POST CLEARPRINT 1000H