


NORTH ELEVATION 1/8" = 1'-0"

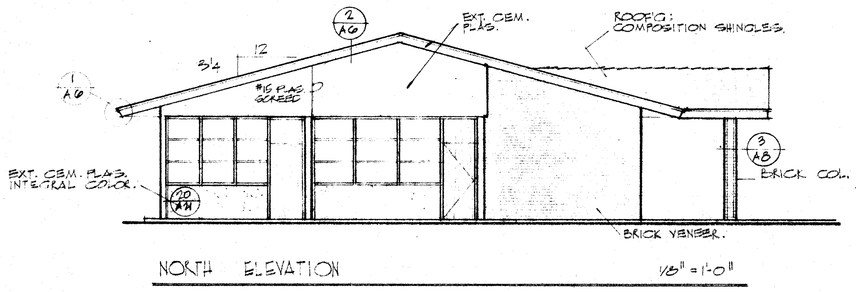


EAST ELEVATION 1/8" = 1'-0"




SOUTH ELEVATION 1/8" = 1'-0"

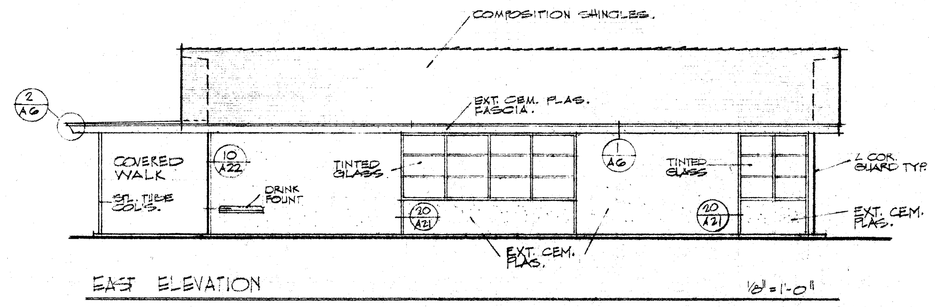


WEST ELEVATION 1/8" = 1'-0"

# EXTERIOR ELEVATIONS - UNIT 'A'

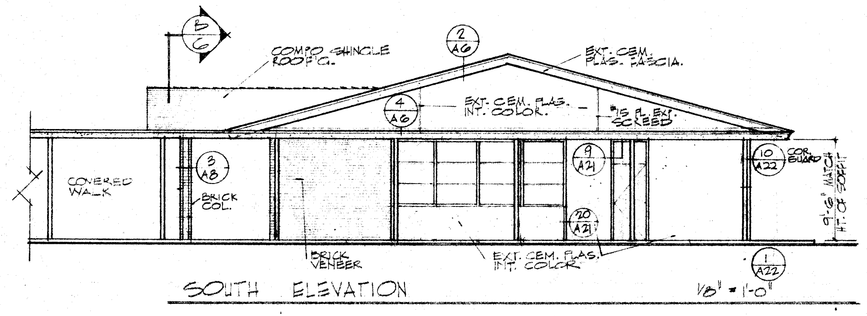


(A) HEAD

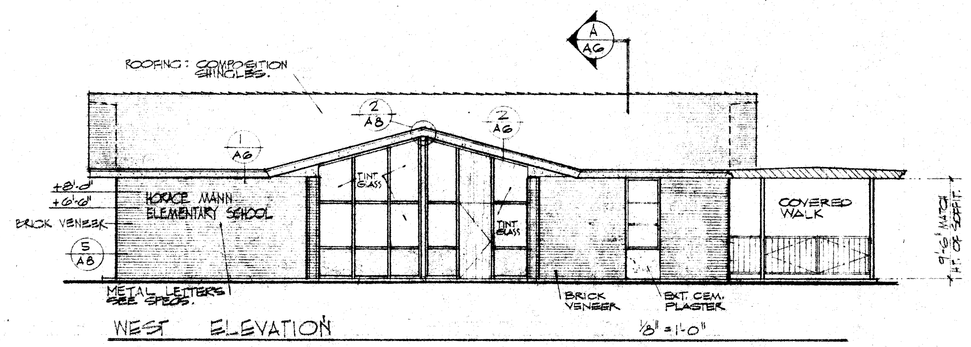(B) JAMB

(1) CEILING TRIM DTL. 3" = 1'-0"

(2) NDOE BEAM DETAIL 3" = 1'-0"

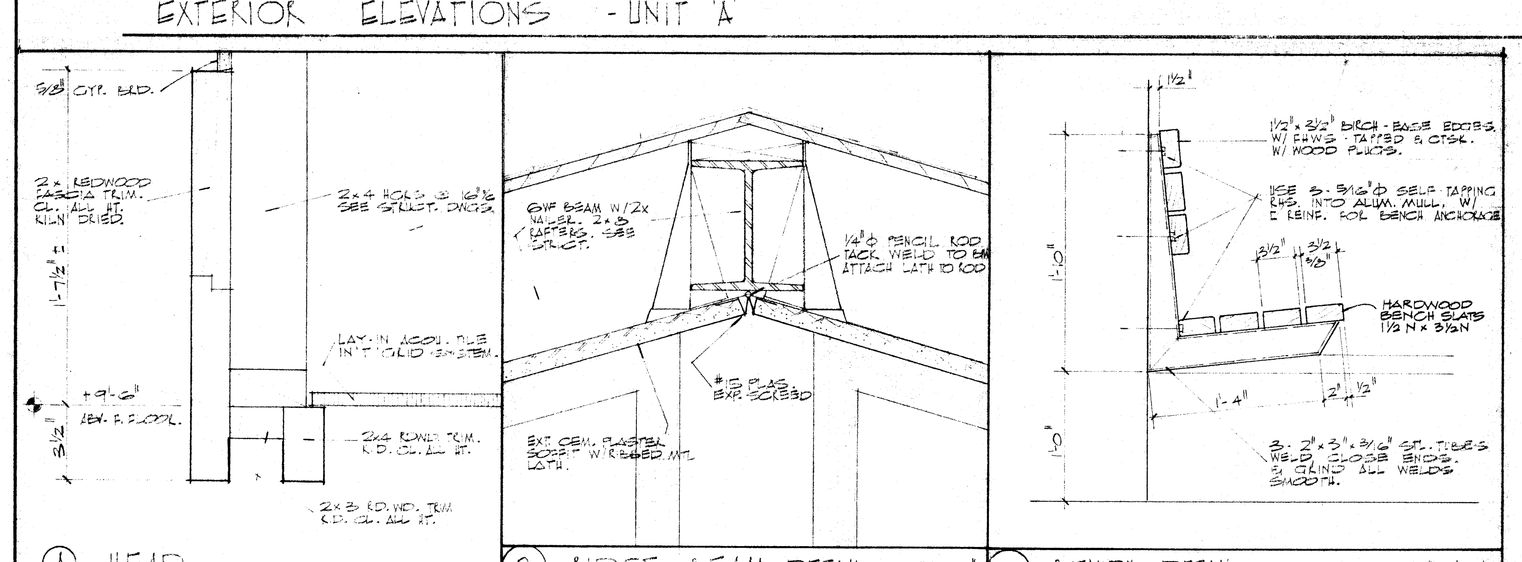(3) BRICK COL. DETAIL 3" = 1'-0"

(4) BENCH DETAIL 1½" = 1'-0"

(5) BRICK VENEER DETAIL 3" = 1'-0"




REFLECTED CEILING PLAN - UNIT 'A' 1/8" = 1'-0"

SEE SUSPENDED T-BAR CEILING NOTE SHT. (A1)

THE ABOVE DRAWINGS AND SPECIFICATIONS AND IDEAS, DESIGNS AND ARRANGEMENTS REPRESENTED THEREBY ARE AND SHALL REMAIN THE PROPERTY OF THE ARCHITECT, AND NO PART THEREOF SHALL BE COPIED, DISCLOSED TO OTHERS OR USED IN CONNECTION WITH ANY WORK OR OTHER PROJECT OTHER THAN THE SPECIFIC PROJECT FOR WHICH THEY HAVE BEEN PREPARED AND DEVELOPED WITHOUT THE WRITTEN CONSENT OF THE ARCHITECT. VISUAL CONTACT WITH THESE DRAWINGS OR SPECIFICATIONS SHALL CONSTITUTE CONCLUSIVE EVIDENCE OF ACCEPTANCE OF THESE RESTRICTIONS.
WRITTEN DIMENSIONS ON THESE DRAWINGS SHALL HAVE PRECEDENCE OVER SCALED DIMENSIONS. CONTRACTOR SHALL VERIFY AND BE RESPONSIBLE FOR ALL DIMENSIONS AND CONDITIONS ON THE JOB AND THE OFFICE MUST BE NOTIFIED OF ANY VARIATIONS FROM THE DIMENSIONS AND CONDITIONS SHOWN BY THESE DRAWINGS. SHOP DETAILS MUST BE SUBMITTED TO THIS OFFICE FOR APPROVAL BEFORE PROCEEDING WITH FABRICATION.

8/74 DIETERICH-POST CLEARPRINT 1000H

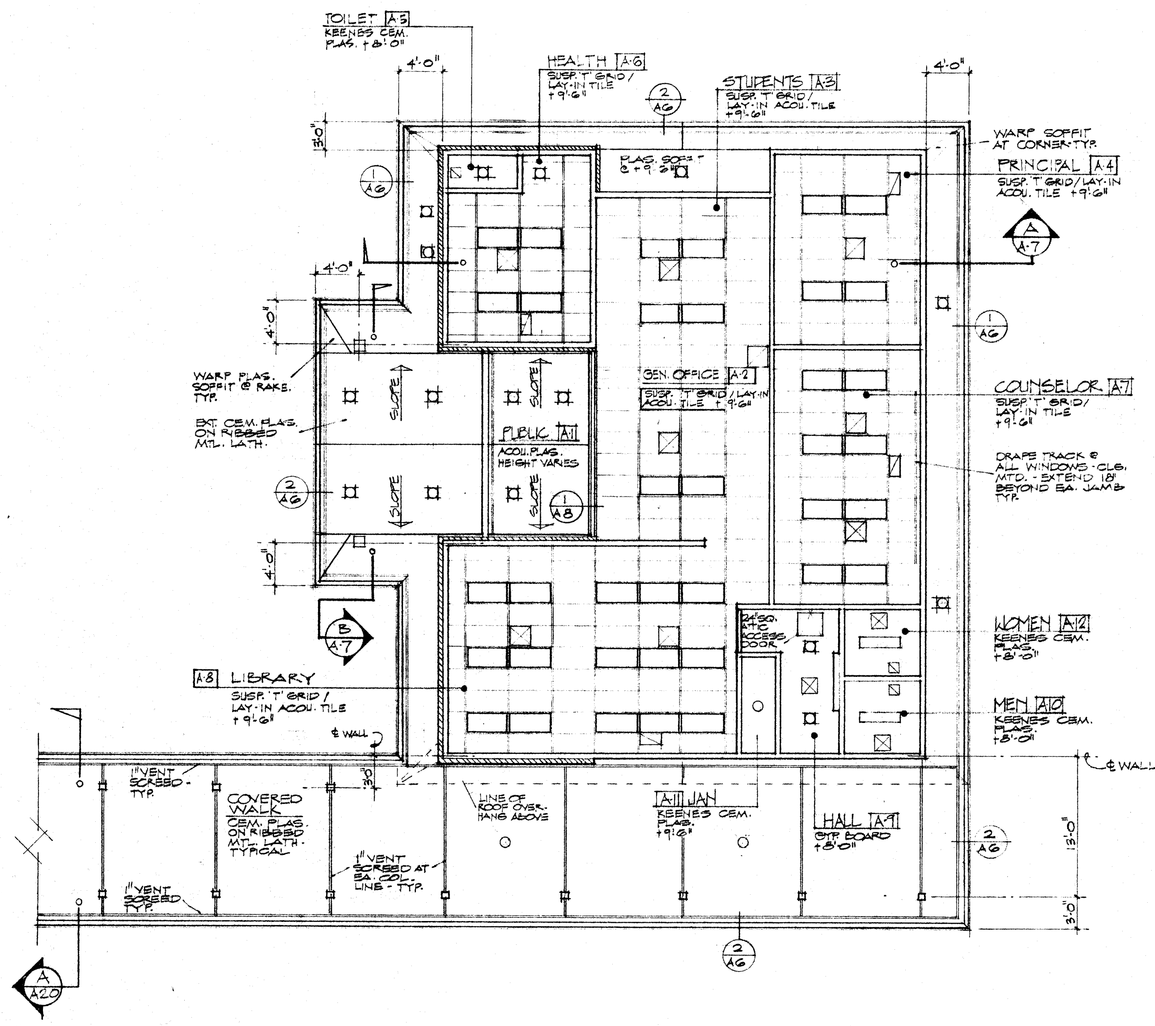APPROVED

DIVISION OF THE STATE ARCHITECT
1 APPROVED AS NOTED
DATE 7-7-78
APPLICATION NO. D.S. NAVARRO 1(c)(1)
FIELD REPRESENTATIVE

| DATE | PRINTS ISSUED FOR: | MARK | DATE | REVISIONS |
|---|---|---|---|---|
| 2-8-78 | DSA | 1 | | |
| | | 2 | | |
| | | 3 | | |
| | | 4 | | |
| | | 5 | | |

DRAWN CB/GRO
DATE 4/12/78
JOB NO. 77-91-1
CHECK'D

ROBERT H. EDDY C-895
WILLIAM H. PAYNTER C-1654
DONALD W. RENFRO C-5283

ALTERNATE #2

UNIT 'A' - EXT. ELEV. / REFL. CLG. PLAN

ADDITIONS & ALTERATIONS, HORACE MANN SCHOOL
BAKERSFIELD CITY SCHOOL DISTRICT
BAKERSFIELD, CALIFORNIA

A8
OF 32 SHEETS

EDDY · PAYNTER · RENFRO & ASSOCIATES
A.I.A. ARCHITECTS - 5405 STOCKDALE HWY. BAKERSFIELD, CALIFORNIA 93309 - (805) 832-1105