8/4 DIETZGEN/HOFCRT CLEARPRINT 3000H

THE ABOVE NOTICE AND PROVISIONS HAS BEEN ADOPTED FOR USE IN CONNECTION WITH THE PLANS AND SPECIFICATIONS FOR THE PROJECT TO WHICH THEY APPLY. THEY ARE NOT INTENDED TO BE ALL INCLUSIVE AND THE OMISSION OF ANY APPLICABLE STATUTORY REQUIREMENT SHALL NOT RELIEVE THE CONTRACTOR OF HIS OBLIGATION TO COMPLY WITH THE SAME. NEITHER THE OWNER NOR THE ARCHITECT SHALL BE RESPONSIBLE FOR ANY CONTRACTOR'S FAILURE TO CARRY OUT HIS WORK IN ACCORDANCE WITH THE CONTRACT DOCUMENTS. ANY ACTION SHOWN OR DESCRIBED ONLY ON A DETAIL DRAWING SHALL BE CONSIDERED TO APPLY TO ALL SIMILAR CONDITIONS EVEN THOUGH NOT SPECIFICALLY INDICATED ON THE DRAWINGS.

APPROVED
Date 4/4/79
Kern County Planning Dept.

Consulting Electrical Engineer
30 Civic Center Plaza
Santa Ana, California 92701

DATE | PRINTS ISSUED FOR: | MARK | DATE | REVISIONS | DRAWN | CHECK'D
2-8-78 | OSA | 1 | | | | |
	2				
	3				
	4				
	5				
JOB NO. 77-91-1
DATE 4/13/78

ROBERT H. BOOY C-8855
WILLIAM H. PAYNTER C-1654
DONALD W. RENZO E-5383

ADDITIONS & ALTERATIONS HORACE MANN SCHOOL
BAKERSFIELD CITY SCHOOL DISTRICT
BAKERSFIELD, CALIFORNIA

UNIT A LIGHTING, POWER & SIGNAL PLANS

SHEETS 02 03

EDDY · PAYNTER · RENFRO & ASSOCIATES
A.I.A. ARCHITECTS - 5405 STOCKDALE HWY. BAKERSFIELD, CALIFORNIA 93309 - (805) 832-1105

LIGHTING PLAN-UNIT "A"

SCALE: 1/4"=1'-0"

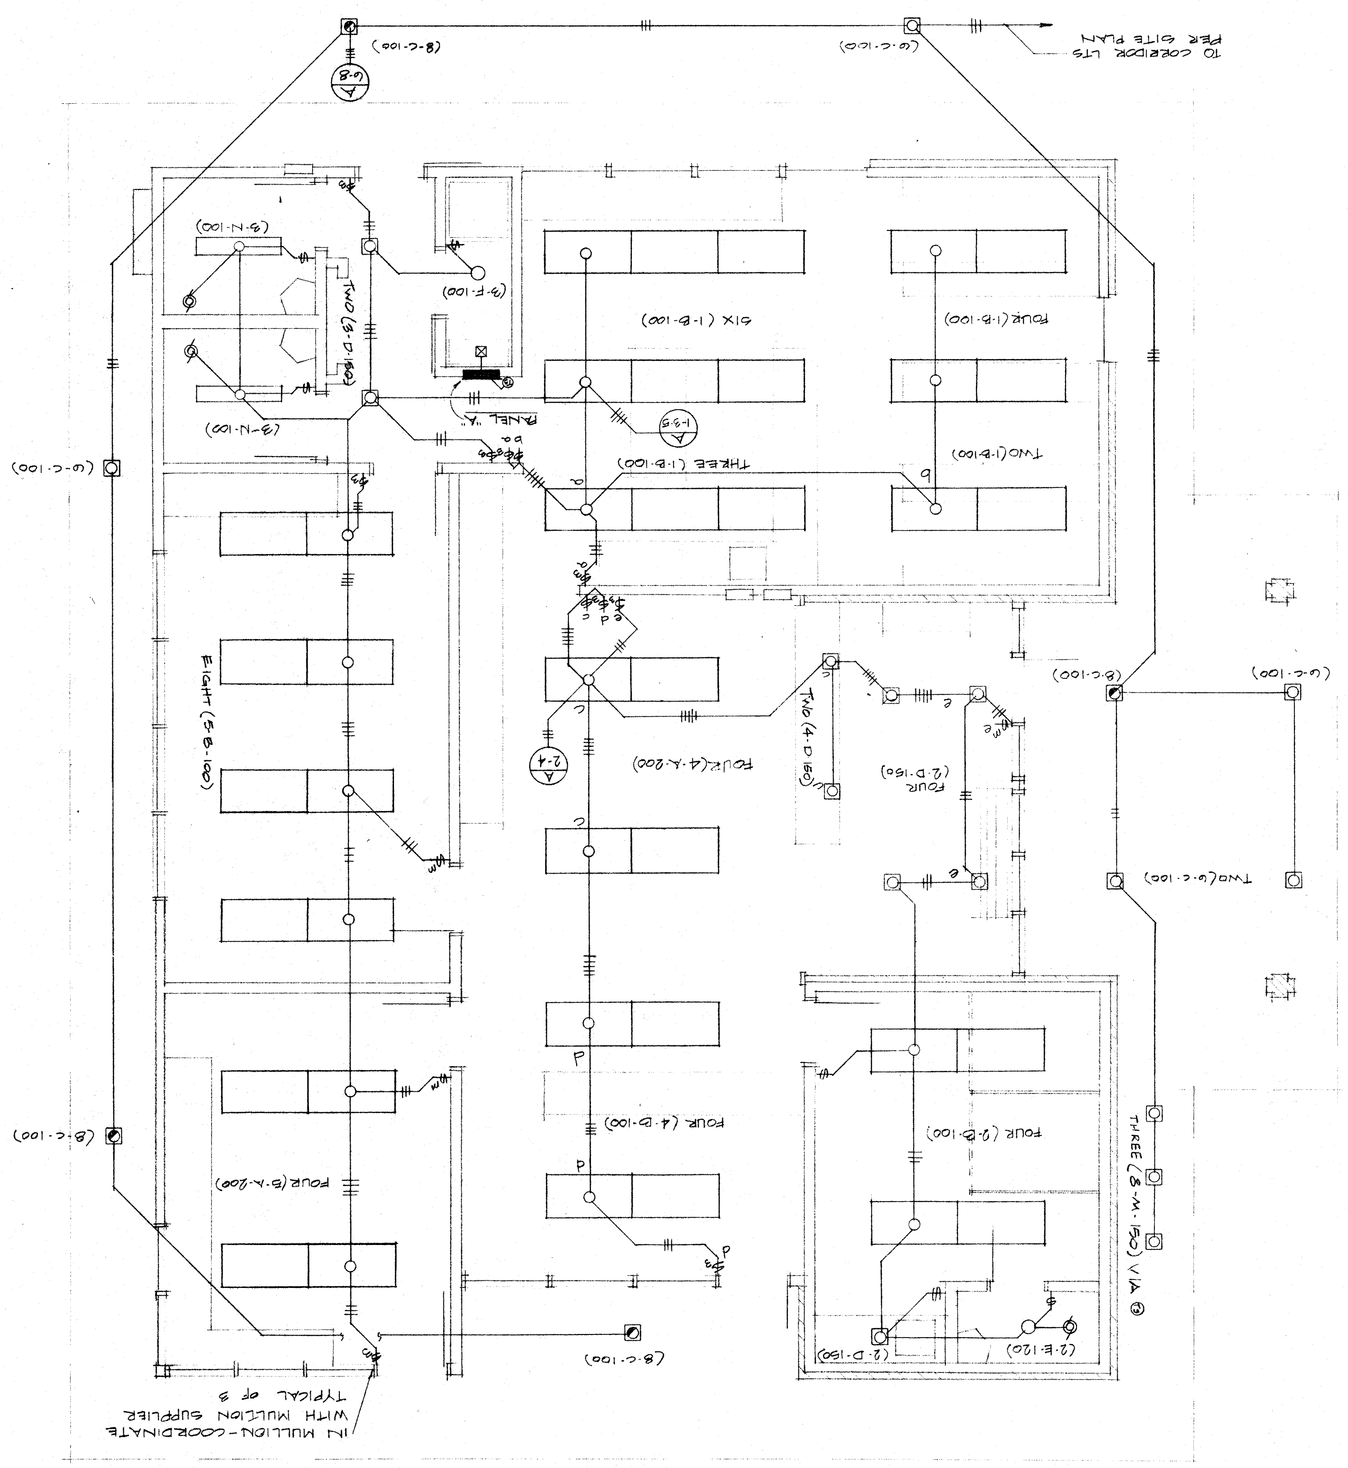

POWER & SIGNALS PLAN-UNIT "A"

SCALE: 1/4"=1'-0"

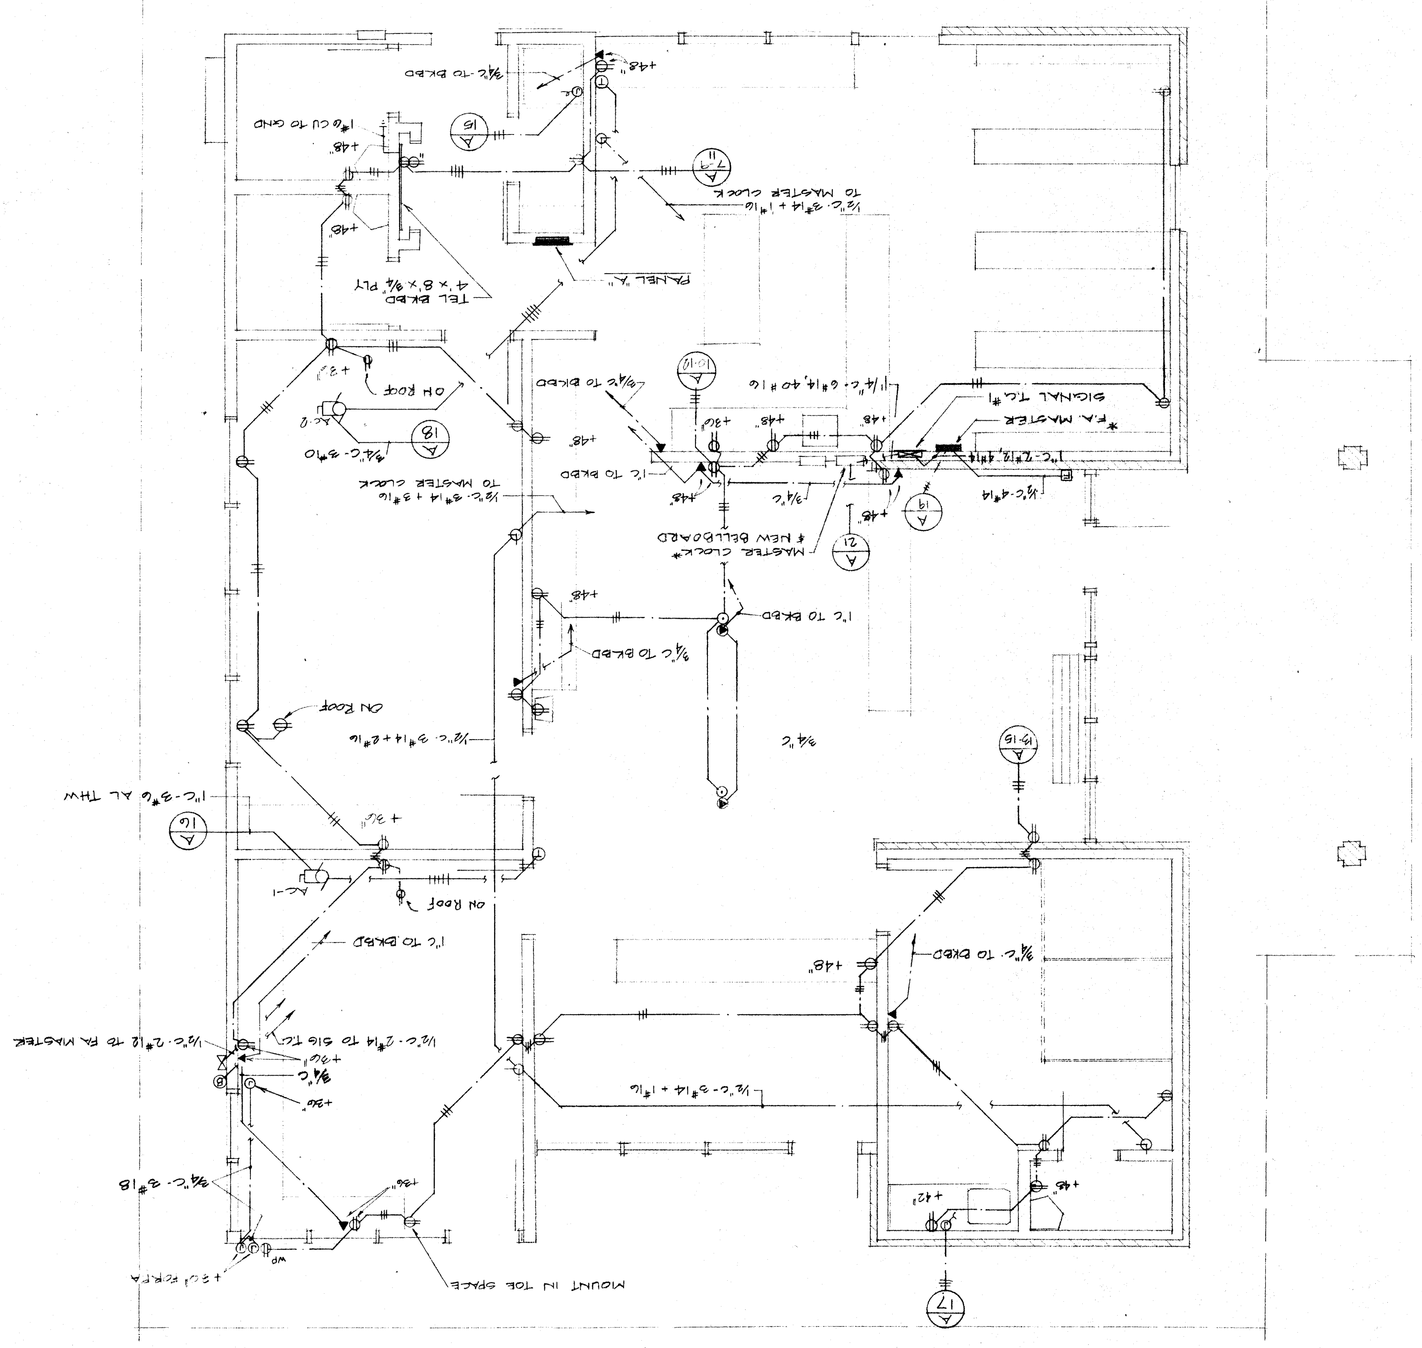
RELOCATED FROM EXISTG ADMIN.
PANEL "A"
TBL BKBD 4'X 8'X ¾" PLY
½"C.-3#14+1#12 TO MASTER CLOCK
1"C. TO BKBD
¾"C. TO BKBD
¾"C.-4#14
1"C.-6#14, 4#12
FA MASTER
SIGNAL TC-#1
MASTER CLOCK & NEW BELLBOARD
1"C. TO BKBD
¾"C.-3#10
MASTER CLOCK
OH ROOF
¾"C. TO BKBD
¾"C.-3#14+2#12
CH ROOF
1"C.-3#12 ALL THW
1"C. TO BKBD
¾"C. TO BKBD
¾"C.-3#14+1#12
¾"C.-2#14 TO SIG TC.
¾"C.-2#12 TO FA MASTER
¾"C.-3#14+1#12
¾"C.-3#18
MOUNT IN TOE SPACE
1"C. TO BKBD
1"C. TO BKBD
1"C. TO BKBD