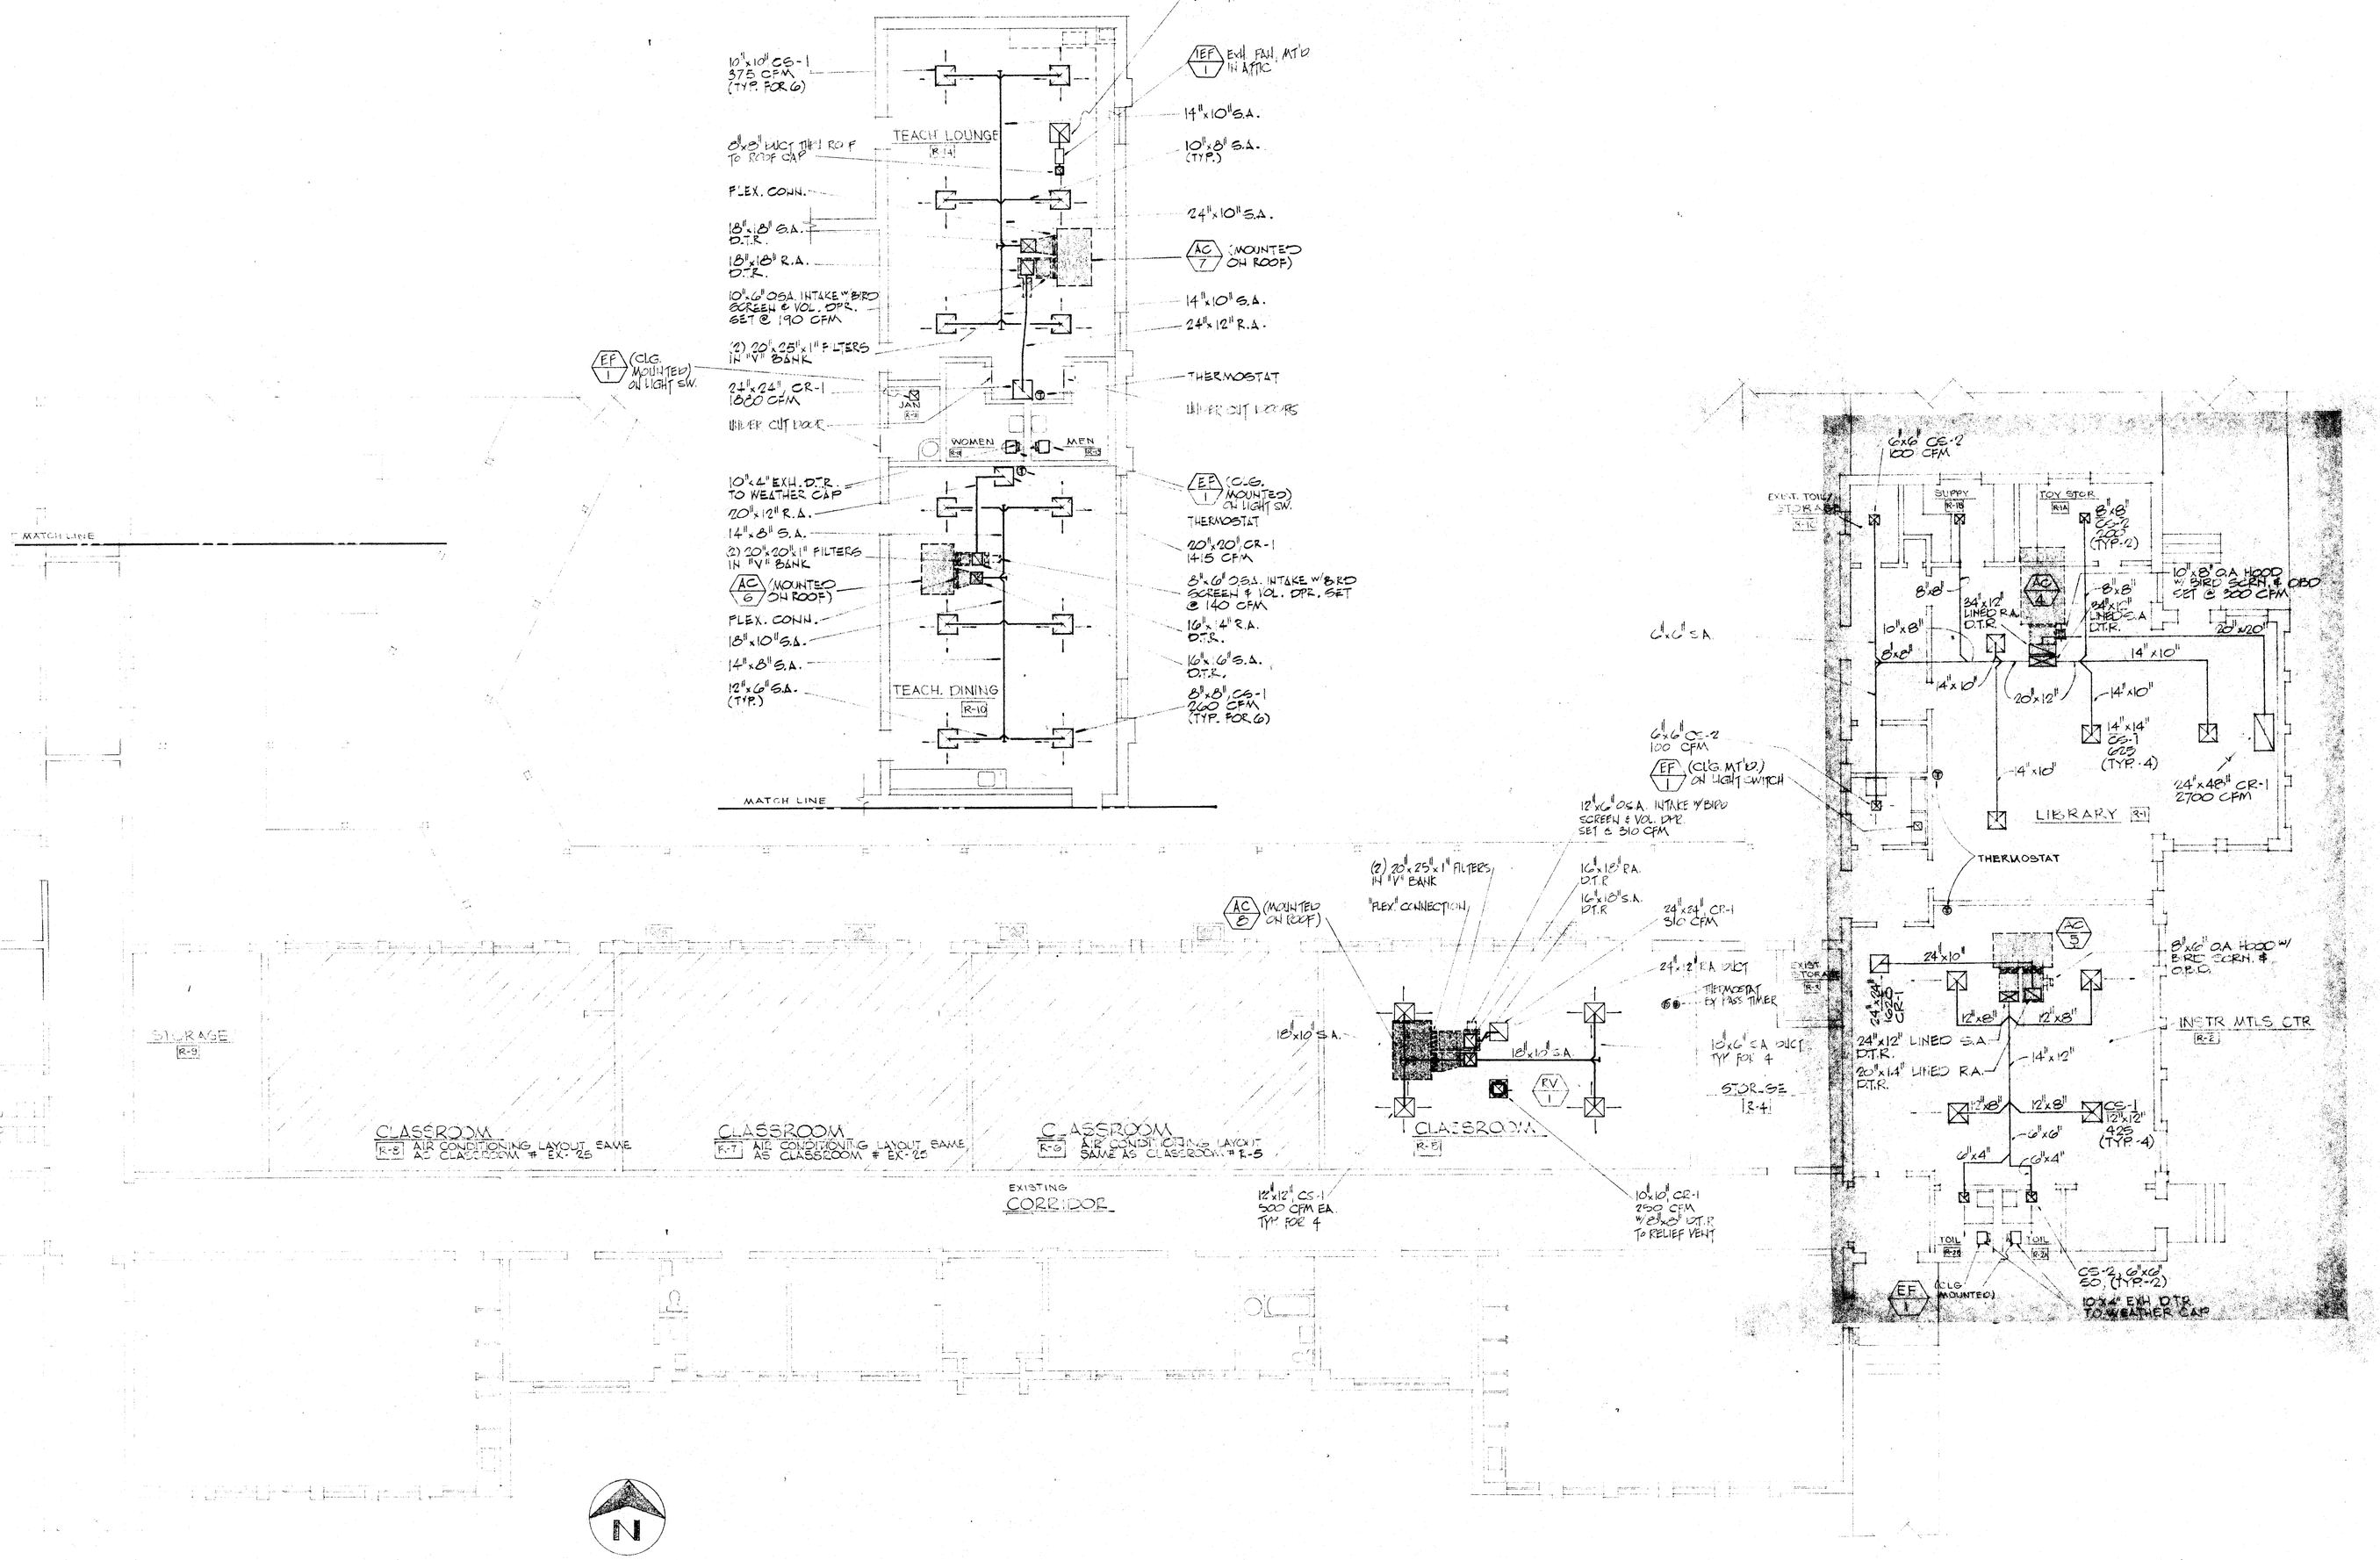

AIR CONDITIONING FLOOR PLAN — ADMINISTRATION (EXISTING BUILDING) UNIT "R"

1/8" (1)

GENERAL NOTES:
1. DUCT RANGES SHALL BE AS SPECIFIED UNDER EACH OPENING.

NOTE:
Air Conditioning/Plumbing
This building has a new T-bar ceiling w/an existing ceiling space → for Typ. Detail see 4/A-17

THE ABOVE DRAWINGS AND SPECIFICATIONS AND IDEAS, DESIGNS AND ARRANGEMENTS REPRESENTED THEREBY ARE AND SHALL REMAIN THE PROPERTY OF THE ARCHITECT AND NO PART THEREOF SHALL BE COPIED, DISCLOSED TO OTHERS OR USED IN CONNECTION WITH ANY WORK OR PURPOSE WITHIN THE RESPECTIVE PROJECT FOR WHICH THEY WERE PREPARED AND PUBLISHED. WRITTEN PERMISSION MUST BE OBTAINED BEFORE ANY SUCH USE. VISUAL CONTACT WITH THESE DRAWINGS OR SPECIFICATIONS SHALL CONSTITUTE CONCLUSIVE EVIDENCE OF ACCEPTANCE OF THESE RESTRICTIONS.

CONTRACTOR SHALL CHECK ON THESE DRAWINGS SHALL HAVE PRECEDENCE OVER SCALED DIMENSIONS. CONTRACTOR SHALL VERIFY AND BE RESPONSIBLE FOR ALL DIMENSIONS AND CONDITIONS ON THE JOB AND THIS OFFICE MUST BE NOTIFIED OF ANY VARIATIONS FROM THE DIMENSIONS AND CONDITIONS SHOWN BY THESE DRAWINGS. SHOP DETAILS MUST BE SUBMITTED TO THIS OFFICE FOR APPROVAL BEFORE PROCEEDING WITH FABRICATION.

8/74 DIETERICH-POST CLEARPRINT 2000H

APPROVED
APR 7 1978
FIRE MARSHAL
SOUTHERN REGION

OFFICE OF THE STATE ARCHITECT
STRUCTURAL SAFETY SECTION
A 41 306 APPROVED APR - 7 '78
APPLICATION NO. DATE
By

E. H. WILKERSON - Mechanical Engr. and ASSOCIATES
12 Monterey St. 327-2546
Bakersfield, California 93305
ME 3329

DATE	PRINTS ISSUED FOR :	MARK	DATE	REVISIONS
		1		
		2		
		3		
		4		
		5		

DRAWN R.B.&G.S.
DATE 4-12-78
JOB NO. 77-91-1
CHECK'D E.H.W.

ROBERT M. EDDY C-895
WILLIAM N. PAYNTER C-1634
DONALD W. RENFRO C-2583

AIR CONDITIONING FLOOR PLAN
ADDITIONS & ALTERATIONS HORACE MANN SCHOOL
BAKERSFIELD CITY SCHOOL DISTRICT
BAKERSFIELD, CALIFORNIA

M 1
OF 2 SHEETS

EDDY · PAYNTER · RENFRO & ASSOCIATES
A.I.A. ARCHITECTS - 5405 STOCKDALE HWY. BAKERSFIELD, CALIFORNIA 93309 - (805) 832-1105