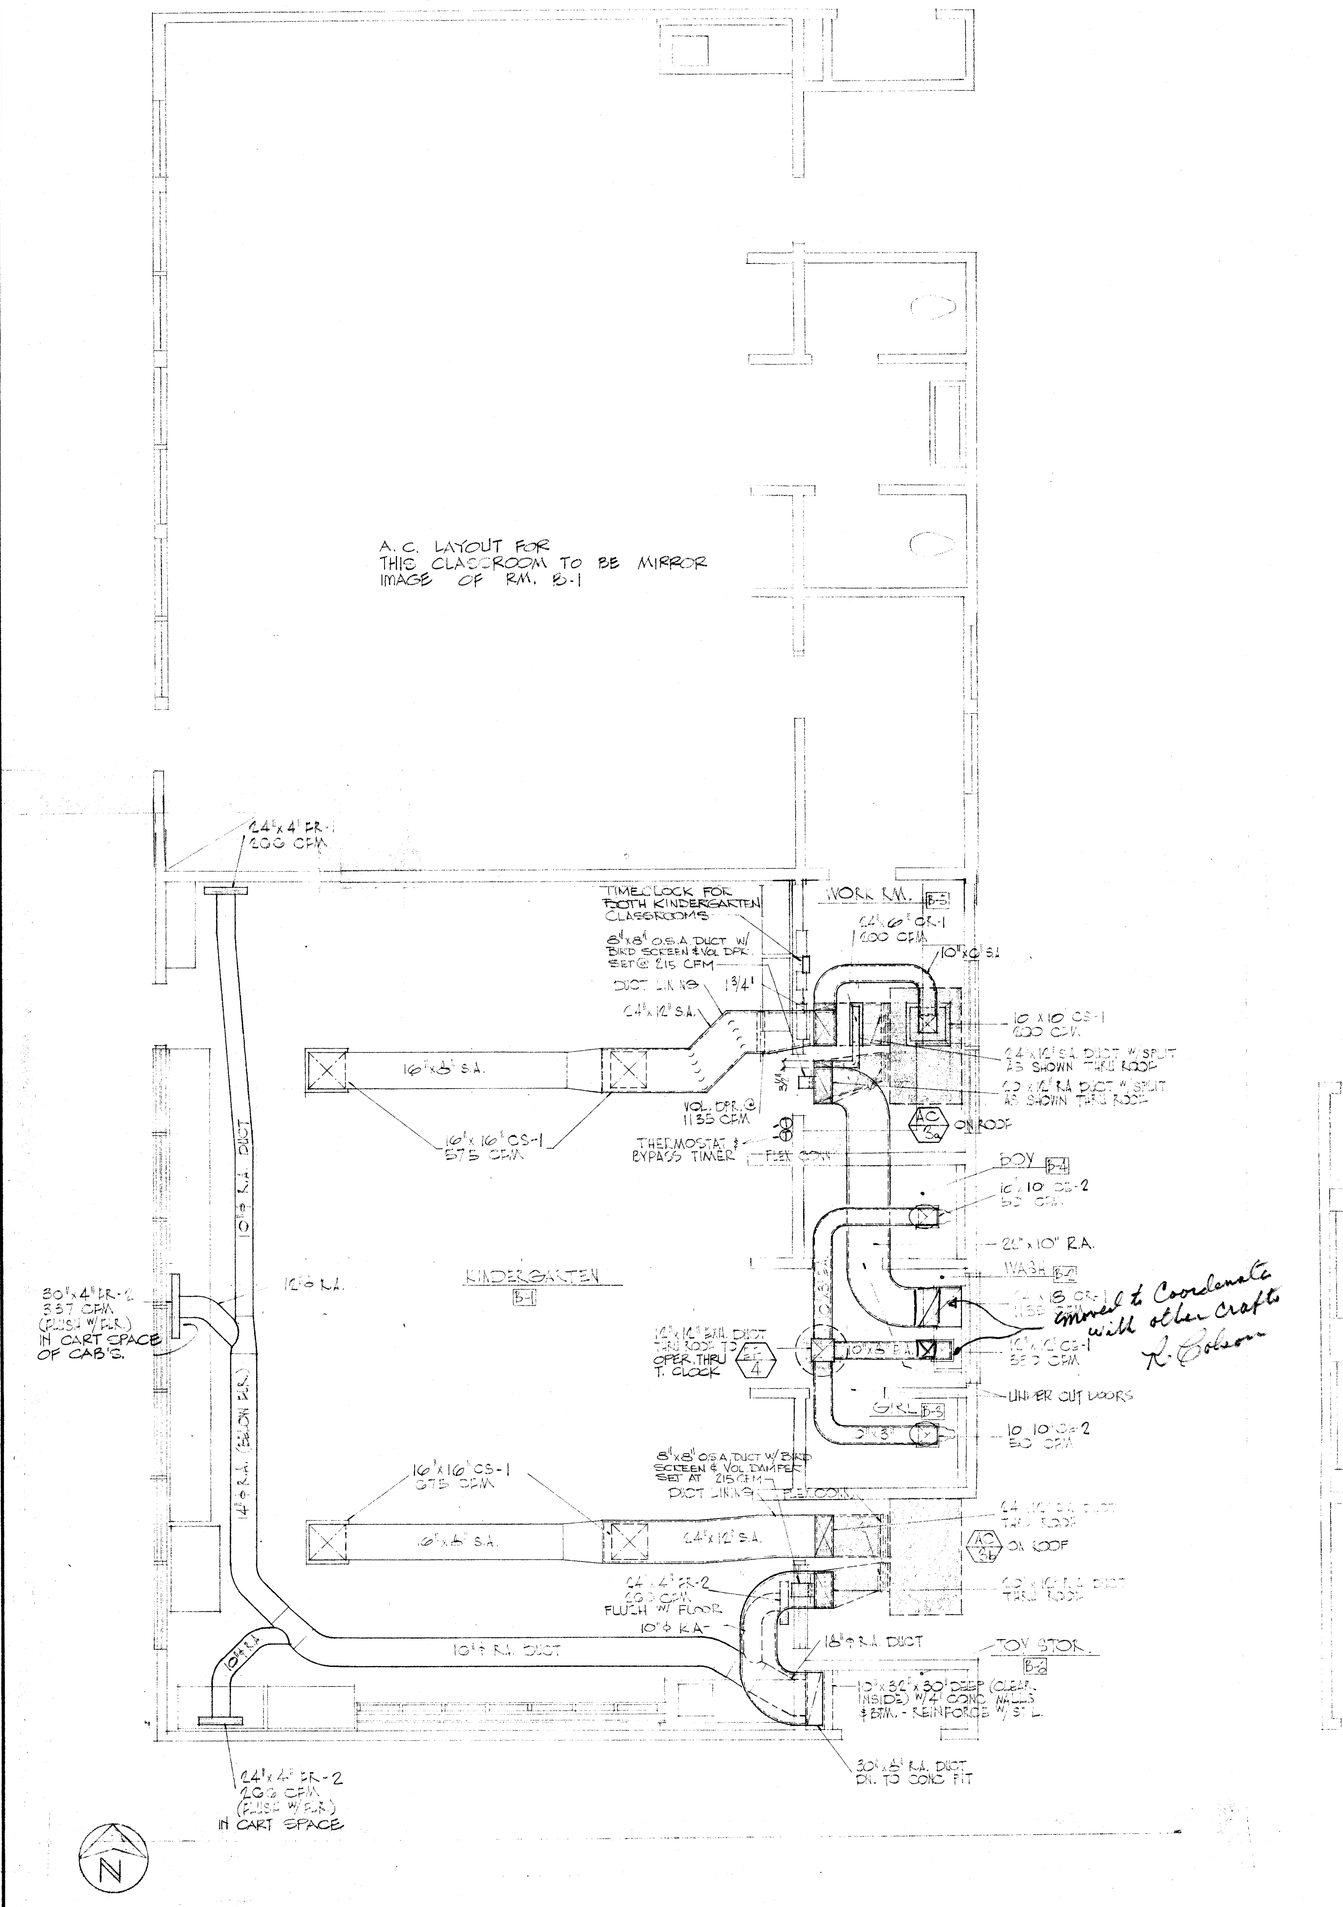

AIR CONDITIONING FLOOR PLAN – KINDERGARTEN UNIT "B" 1/4" (1)

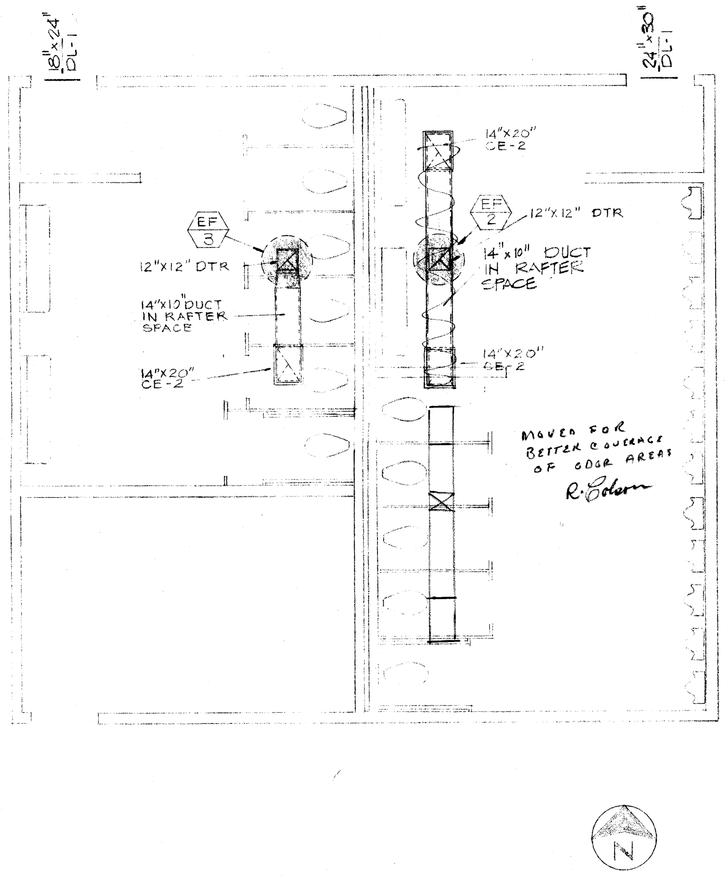

VENTILATION PLAN – RESTROOMS – UNIT "C" 1/4" (2)

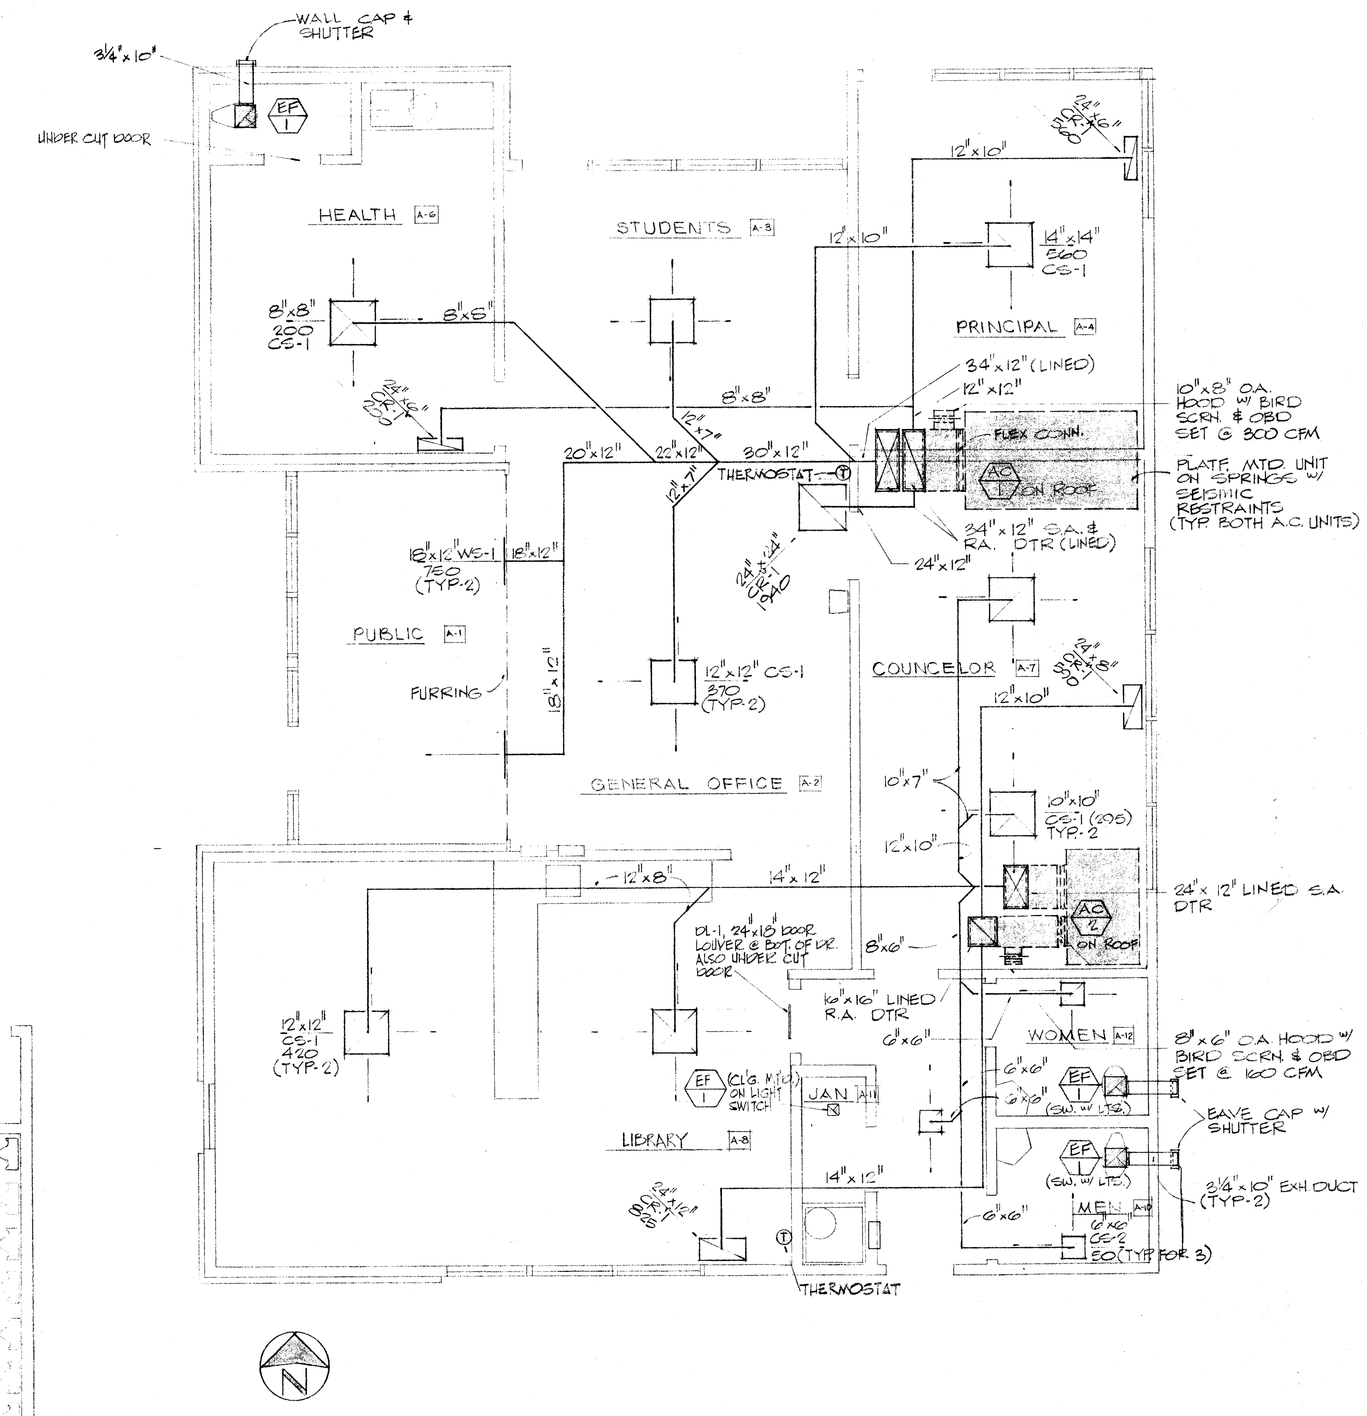

AIR CONDITIONING FLOOR PLAN – ADMINISTRATION (NEW) UNIT "A" 1/4" (3)

RECEIVED
FEB 13 1979
Eddy, Paynter, Renfro & Assoc.

THE ABOVE DRAWINGS AND SPECIFICATIONS AND IDEAS, DESIGNS AND ARRANGEMENTS REPRESENTED THEREBY ARE AND SHALL REMAIN THE PROPERTY OF THE ARCHITECT AND NO PART THEREOF SHALL BE COPIED, DISCLOSED TO OTHERS OR USED IN CONNECTION WITH ANY WORK OR PROJECT OTHER THAN THE SPECIFIC PROJECT FOR WHICH THEY HAVE BEEN PREPARED AND DEVELOPED WITHOUT THE WRITTEN CONSENT OF THE ARCHITECT. VISUAL CONTACT WITH THESE DRAWINGS OR SPECIFICATIONS SHALL CONSTITUTE CONCLUSIVE EVIDENCE OF ACCEPTANCE OF THESE RESTRICTIONS.
WRITTEN DIMENSIONS ON THESE DRAWINGS SHALL HAVE PRECEDENCE OVER SCALED DIMENSION. CONTRACTORS SHALL VERIFY AND BE RESPONSIBLE FOR ALL DIMENSIONS AND CONDITIONS ON THE JOB AND THIS OFFICE MUST BE NOTIFIED OF ANY VARIATIONS FROM THE DIMENSIONS AND CONDITIONS SHOWN ON THESE DRAWINGS. SHOP DETAILS MUST BE SUBMITTED TO THIS OFFICE FOR APPROVAL BEFORE PROCEEDING WITH FABRICATION.

APPROVED
OFFICE OF THE STATE ARCHITECT
STRUCTURAL SAFETY SECTION
A41-306 APPROVED

E. M. WILKERSON - Mechanical Engr. and ASSOCIATES
72 Mesmer St 327-2546
Bakersfield, California 93305

DATE	PRINTS ISSUED FOR:	MARK	DATE	REVISIONS
		1		
		2		
		3		
		4		
		5		

DRAWN RB & LM.
DATE 4-12-79
JOB NO. 77-91-1
CHECK'D E.W.

ROBERT N. EDDY C-895
WILLIAM H. PAYNTER C-1654
Ronald W. Renfro
DONALD W. RENFRO C-5383

AIR CONDITIONING FLOOR PLAN
ADDITIONS & ALTERATIONS. HORACE MANN SCHOOL
BAKERSFIELD CITY SCHOOL DISTRICT
BAKERSFIELD, CALIFORNIA

M 2 OF SHEETS

EDDY · PAYNTER · RENFRO & ASSOCIATES
A.I.A. ARCHITECTS - 5405 STOCKDALE HWY. BAKERSFIELD, CALIFORNIA 93309 - (805) 832-1105