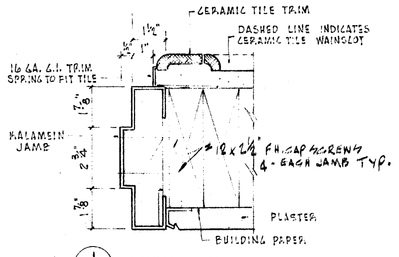

1 DOOR JAMB
SCALE 3"=1'-0"

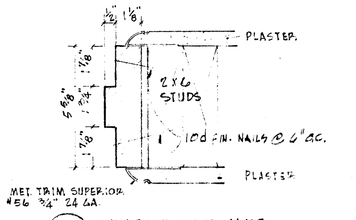

5 INTERIOR DOOR JAMB
SCALE 3"=1'-0"

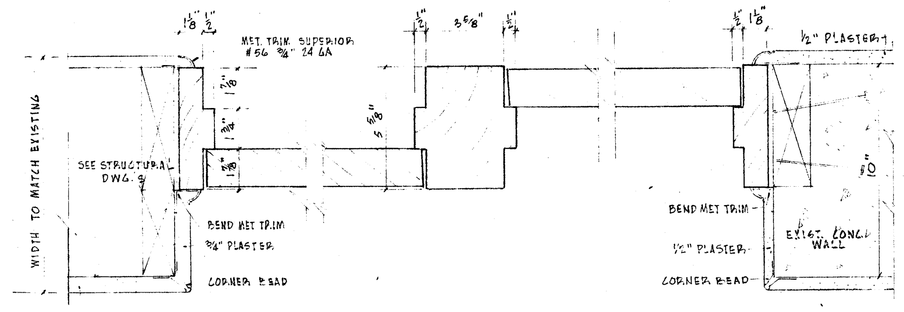

6 DOOR JAMBS BETWEEN SERVING & EXIST. CAFETORIUM.
SCALE 3"=1'-0"

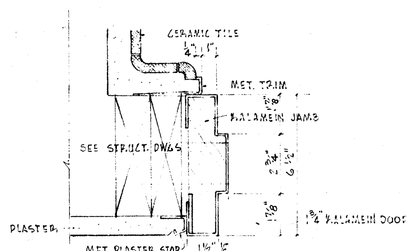

2 DOOR JAMB
SCALE 3"=1'-0"

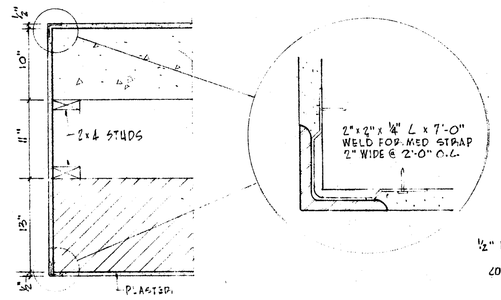

JAMB

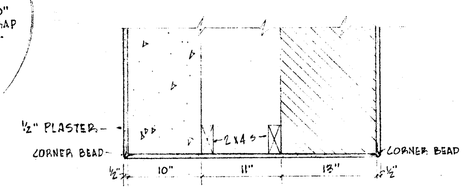

HEAD

7 AP.CH-WAY DETAILS SCALE 1"=1'-0"

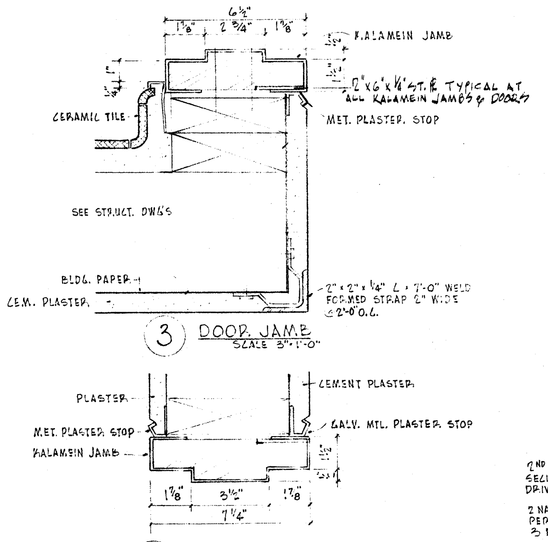

3 DOOR JAMB
SCALE 3"=1'-0"

4 DOOR JAMB
SCALE 3"=1'-0"
DOOR 4/6 REC. ROOM B-6

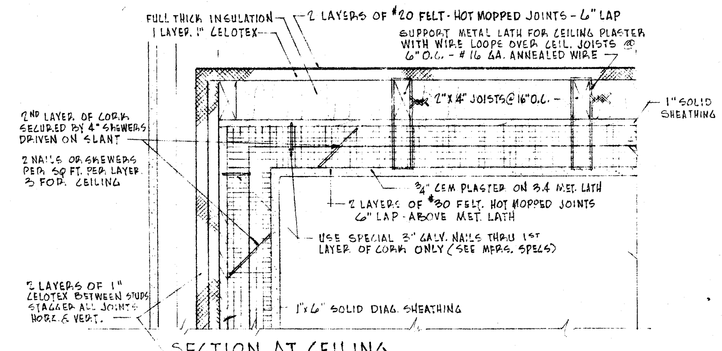

SECTION AT CEILING

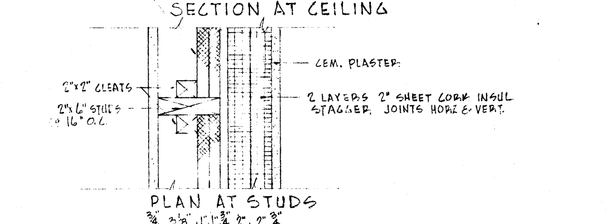

PLAN AT STUDS

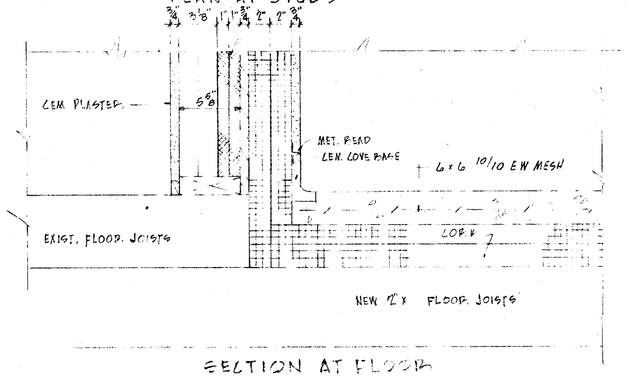

SECTION AT FLOOR

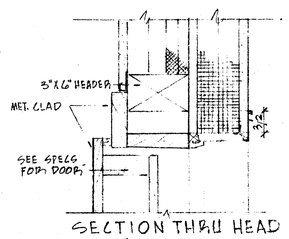

SECTION THRU HEAD

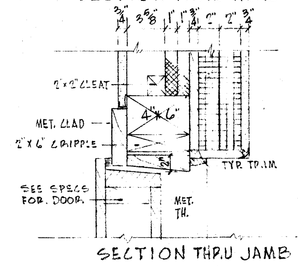

SECTION THRU JAMB

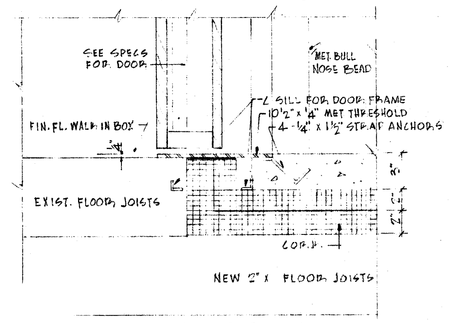

SECTION THRU THRESHOLD

8 WALK-IN BOX DETAILS SCALE 1½"=1'-0"

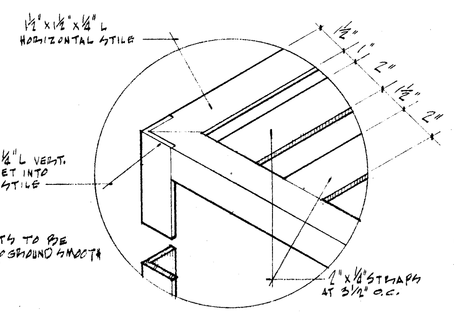

DETAIL 'A' NO SCALE

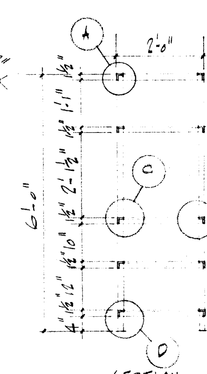

SECTION

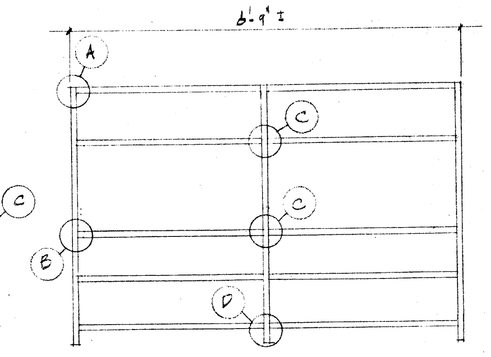

ELEVATION

SCALE ½"=1'-0"

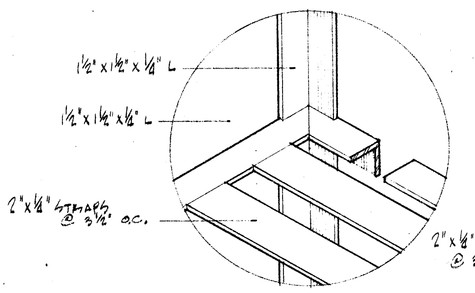

DETAIL 'B' NO SCALE

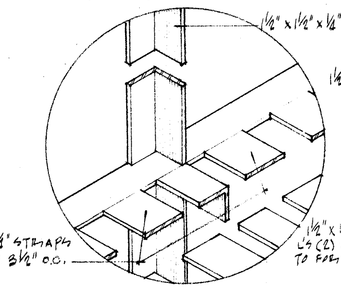

DETAIL 'C' NO SCALE

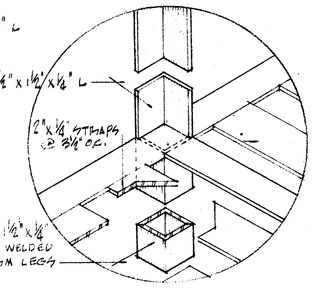

DETAIL 'D' NO SCALE

9 DETAILS OF GALVANIZED METAL EACH, FOR WALK IN BOX SCALE AS NOTED

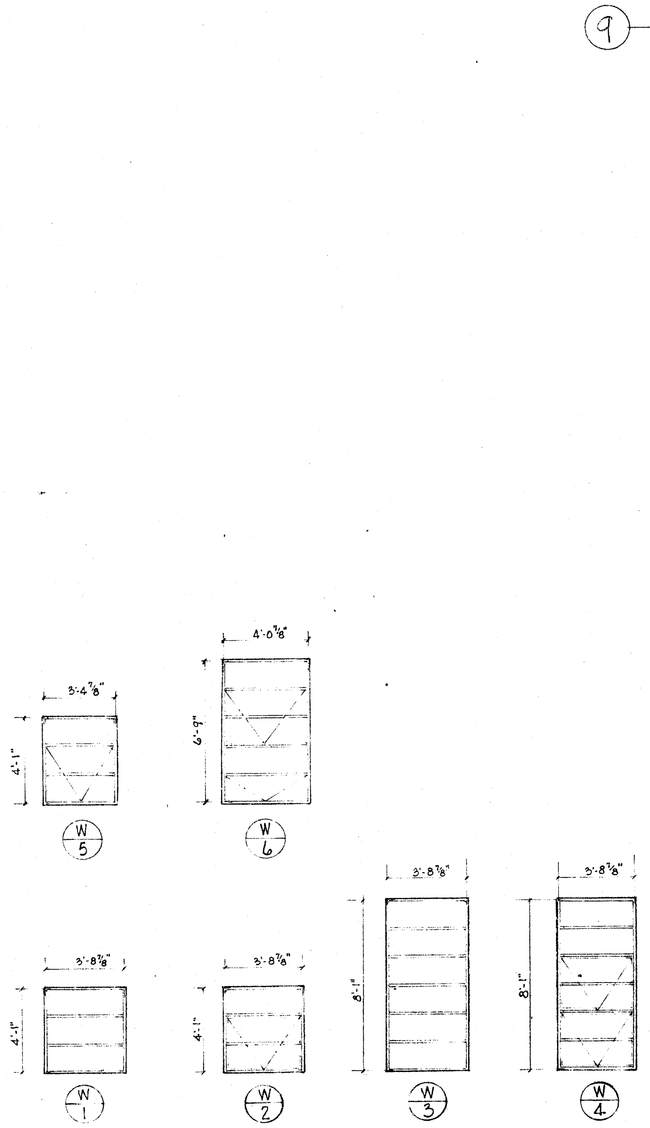

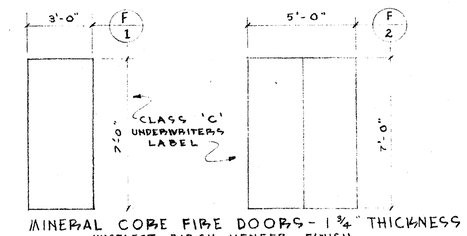

MINERAL CORE FIRE DOORS - 1¾" THICKNESS
UNSELECT BIRCH VENEER FINISH

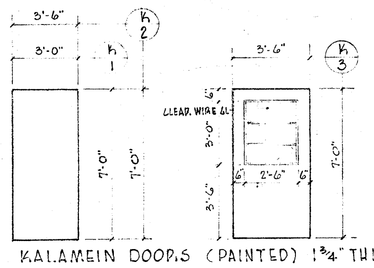

KALAMEIN DOORS (PAINTED) 1¾" THICKNESS

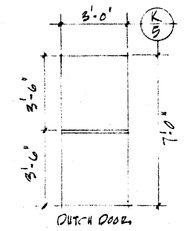

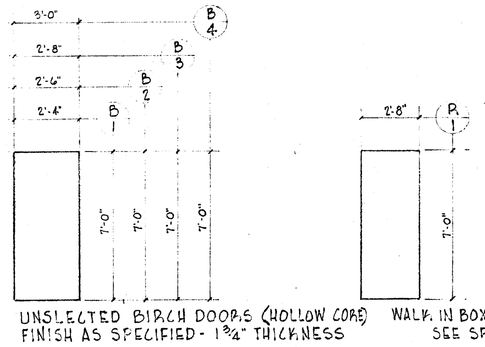

UNSELECTED BIRCH DOORS (HOLLOW CORE) FINISH AS SPECIFIED - 1¾" THICKNESS

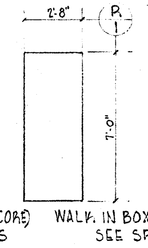

WALK IN BOX DOOR, SEE SPECS

NOTE FOR KALAMEIN WORK

EXPOSED SURFACES OF ALL DOORS, FRAMES, TRIM, AND STOPS TO BE COVERED WITH 24 GA. G.I. ALL METAL TO RECEIVE SOLID WOOD BACKING. CONTRACTOR TO SUBMIT COMPLETE SHOP DRAWINGS BEFORE FABRICATION. ALL KALAMEIN DOORS & JAMBS TO HAVE 3/16" REINFORCEMENT PLATES TAPPED TO RECEIVE MACH. SCREWS FOR ALL BUTTS.

DOOR & WINDOW SCHEDULE & DETAILS.

CHECK AND VERIFY ALL DIMENSIONS AND CONDITIONS AT JOB SITE BEFORE PROCEEDING WITH THE WORK. REPORT ANY DISCREPANCIES TO THE ARCHITECT.

OFFICE OF SUPERINTENDENT OF SCHOOLS
APPROVED
DATE

STATE OF CALIFORNIA
DEPARTMENT OF PUBLIC WORKS
DIVISION OF ARCHITECTURE

STATE OF CALIFORNIA—DEPARTMENT OF PUBLIC WORKS DIVISION OF ARCHITECTURE
APPLICATION NO. 11536
APPROVED
SUPERVISING STRUCTURAL ENGINEER

BAKERSFIELD CITY SCHOOLS
1600 K ST. BAKERSFIELD CALIF.
BOARD OF EDUCATION

APPROVED
DATE

ADDITIONS & ALTERATIONS TO
HORACE MANN ELEM. SCHOOL
2710 NILES STREET
BAKERSFIELD, CALIFORNIA

Ernest L. McCoy
C-335
JOB No. 58-19
ERNEST L. McCOY A.I.A. ARCHITECT
2811 H STREET
BAKERSFIELD
PHONE 4-9851
CALIFORNIA

DATE 11-20-58
DRAWN EBL
CHECKED

SHEET No. 10 OF 12 SHTS.