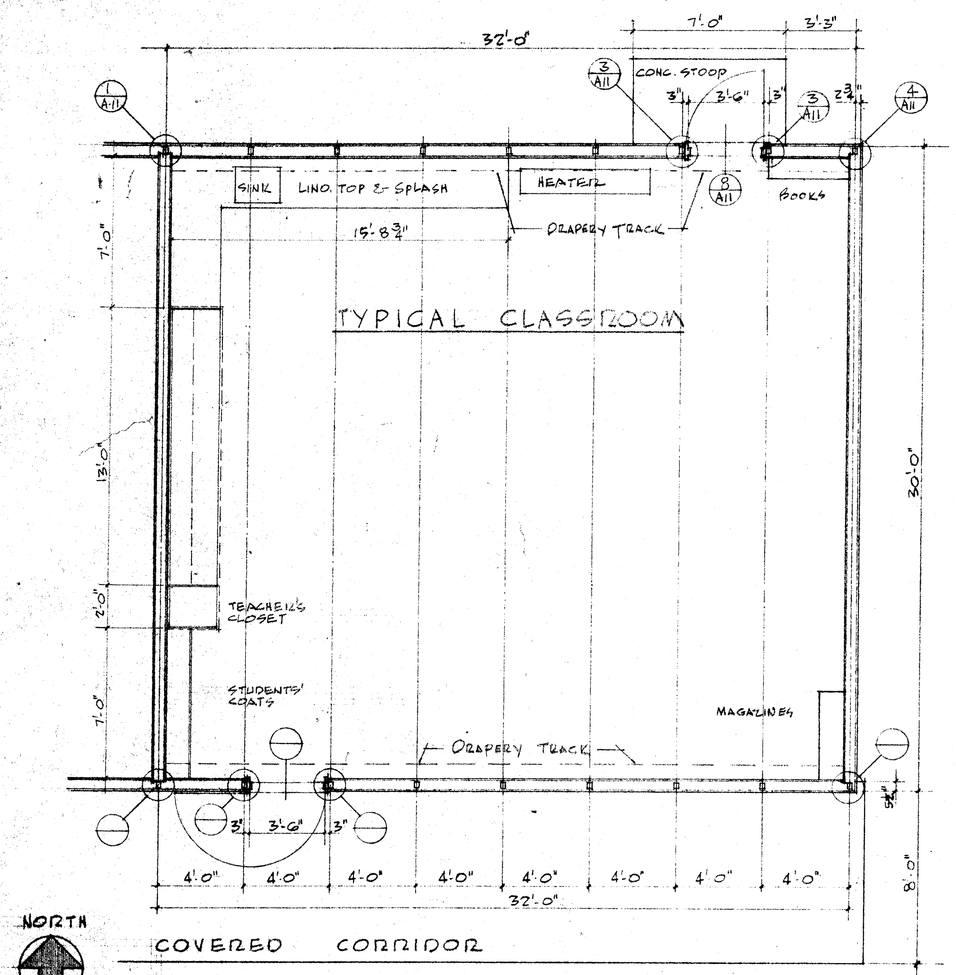

NORTH

PRIMARY CLASSROOM FLOOR PLAN SCALE ¼" = 1'-0"

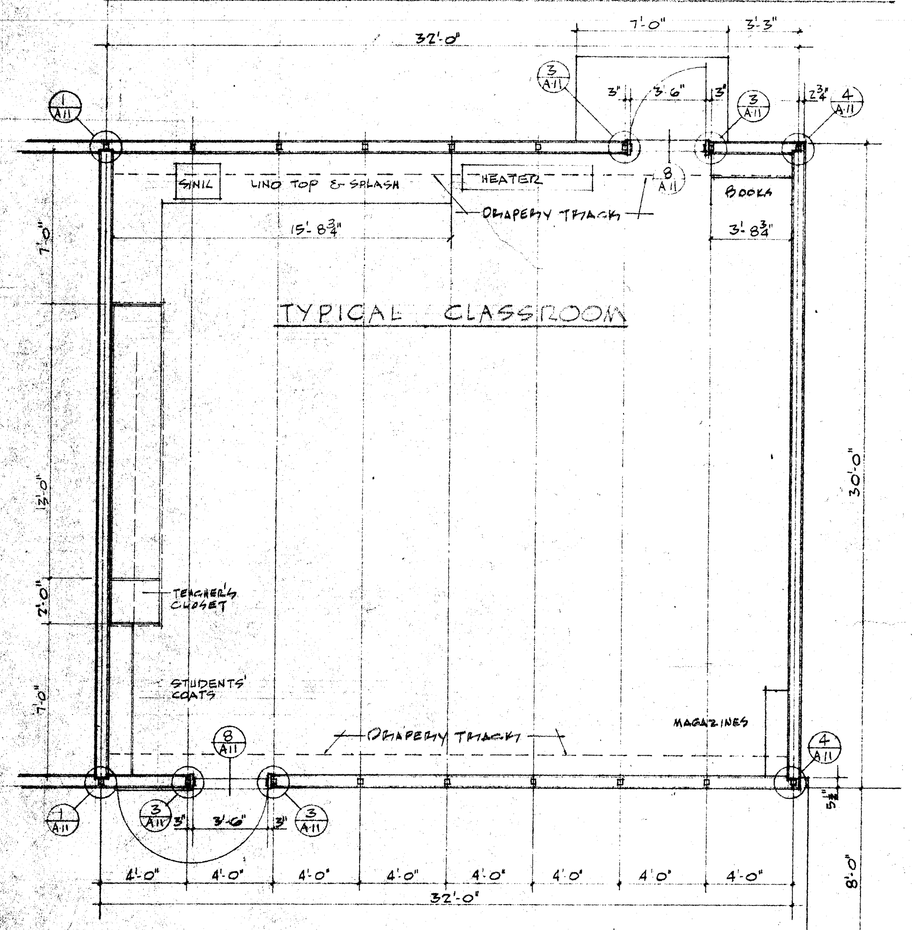

INTERMEDIATE CLASSROOM FLOOR PLAN SCALE ¼" = 1'-0"

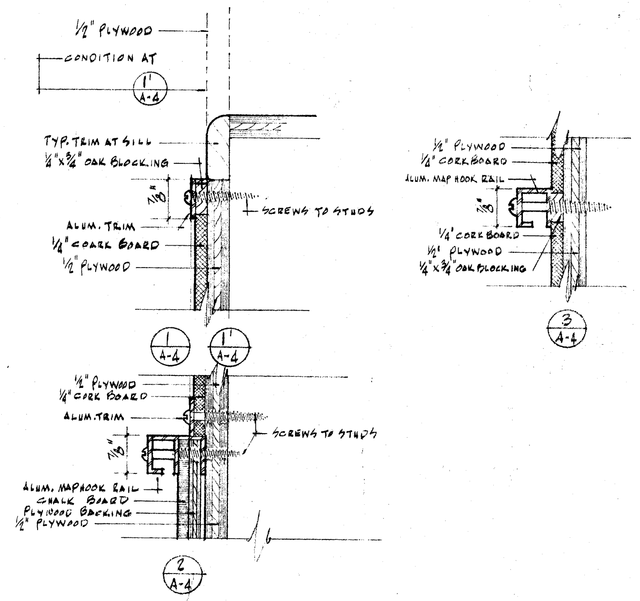

CHALK & CORK BOARD TRIM DETAILS

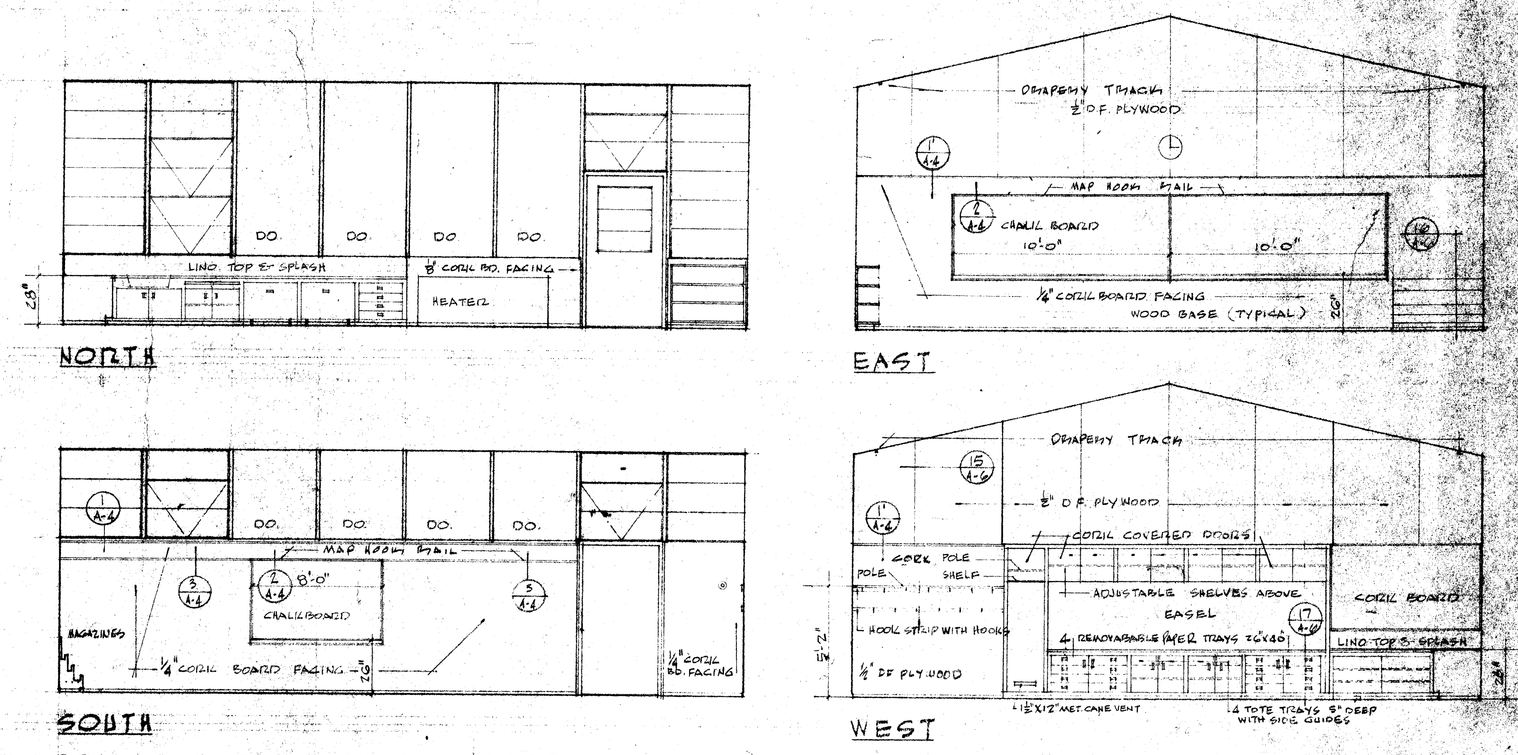

PRIMARY CLASSROOM INTERIOR ELEVATIONS SCALE ¼" = 1'-0"

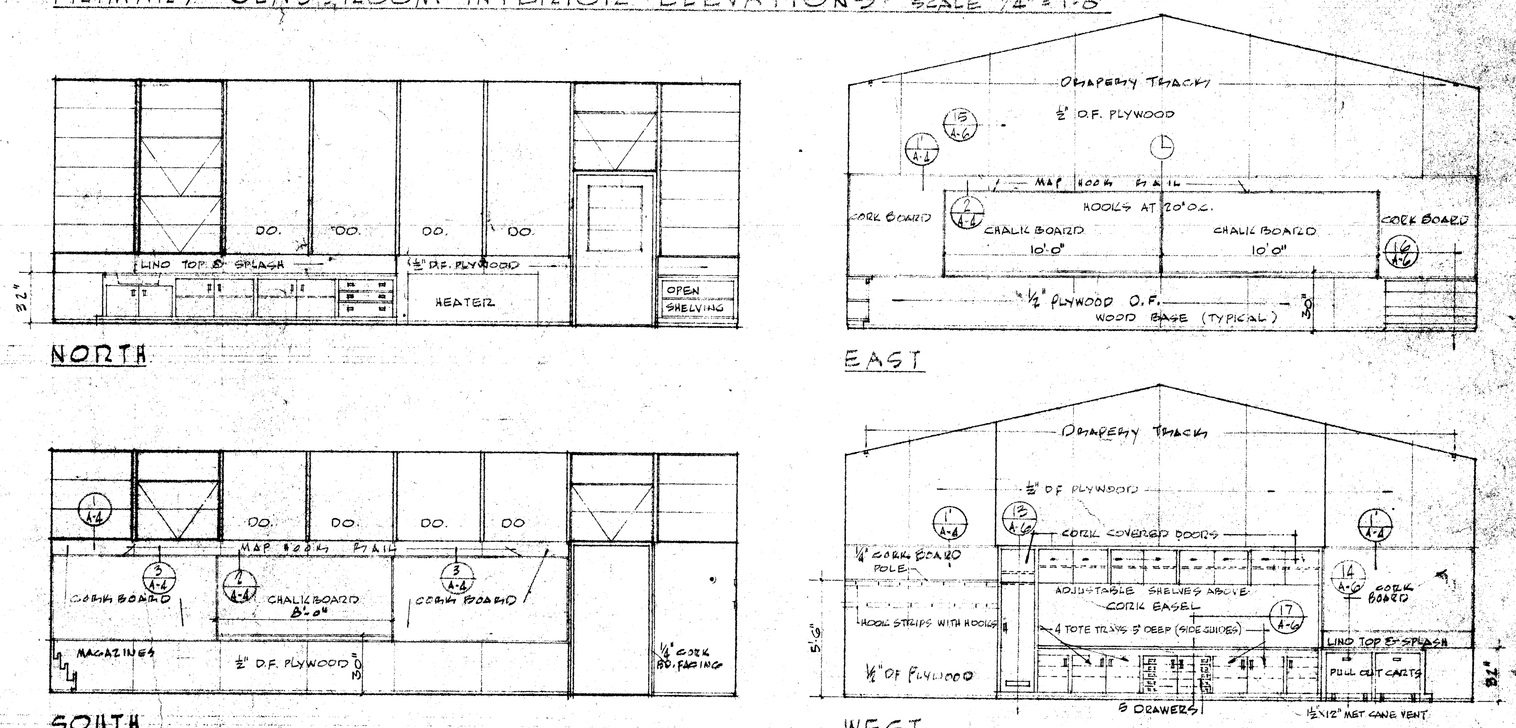

INTERMEDIATE CLASSROOM INTERIOR ELEVATIONS SCALE ¼" = 1'-0"

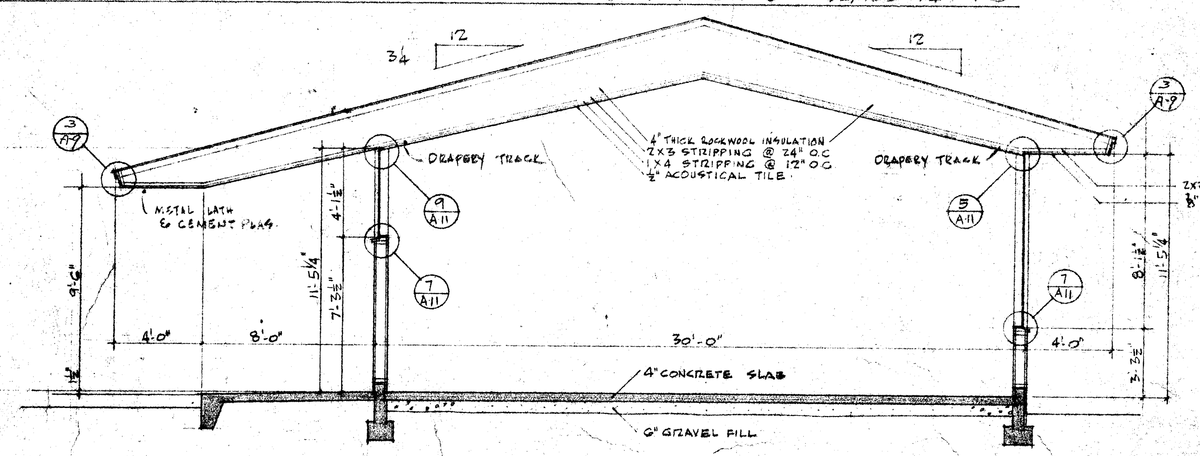

SECTION THRU CLASSROOM SCALE ¼" = 1'-0"

TYPICAL CLASSROOM

CHECK AND VERIFY ALL DIMENSIONS AND CONDITIONS AT JOB SITE BEFORE PROCEEDING WITH THE WORK. REPORT ANY DISCREPANCIES TO THE ARCHITECT.

	OFFICE OF SUPERINTENDENT OF SCHOOLS APPROVED DATE	STATE OF CALIFORNIA DEPARTMENT OF PUBLIC WORKS DIVISION OF ARCHITECTURE	STATE OF CALIFORNIA—DEPARTMENT OF PUBLIC WORKS DIVISION OF ARCHITECTURE APPLICATION NO. 11363 APPROVED NOV 1 6 1953 P. SUPERVISING STRUCTURAL ENGINEER	BAKERSFIELD CITY SCHOOLS 1600 K ST. BAKERSFIELD, CALIF. BOARD OF EDUCATION	APPROVED DATE	ADDITIONS & ALTERATIONS TO HORACE MANN ELEM. SCHOOL 2710 NILES STREET BAKERSFIELD CALIFORNIA	ERNEST L. McCOY A.I.A. ARCHITECT 2011 H STREET BAKERSFIELD C-335 JOB No. 53-19 PHONE 4-9831 CALIFORNIA	DATE 11-20-53 DRAWN CROY CHECKED SHEET NO. 4 OF 12 SHEETS