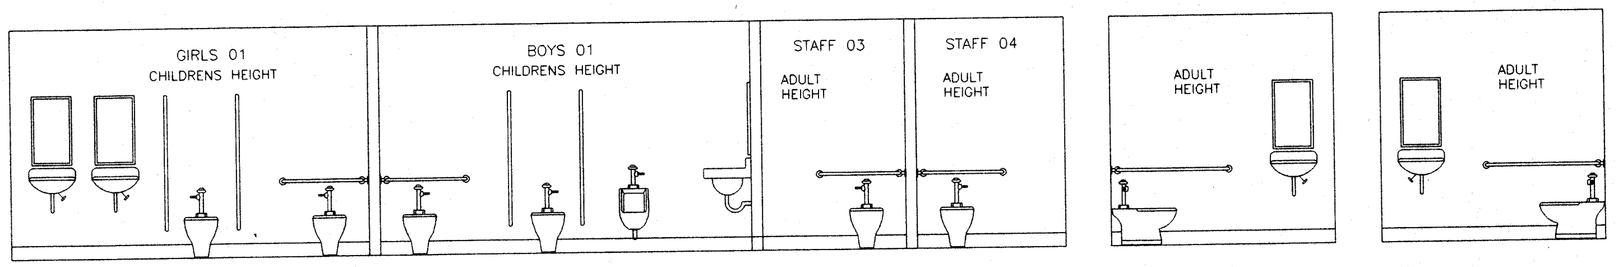

4/4 ELEVATION (C) ALT. 3

1/4" = 1'-0"

RECOMMENDED DIMENSION FOR ACCESSIBILITY IN TOILET FACILITIES FOR CHILDREN

FIXTURE TYPE	ADULT (AGE 12 AND OVER) DIMENSION	ELEMENTARY DIMENSION	
TOILET CENTERLINE FROM WALL	18"	15"	
TOILET SEAT HEIGHT (TO TOP OF SEAT)	17"-19"	15"	
GRAB BAR HEIGHT	33"	27"	
TOILET PAPER IN FRONT OF TOILET	12" MAX.	8" MAX.	
NAPKIN DISPOSEL IN FRONT OF TOILET	12" MAX.	N/A	
DISPENSER OR MIRROR HEIGHT	40" MAX.	36" MAX.	
LAVATORY/SINK TOP HEIGHT	34" MAX.	29" MAX.	
LAVATORY/SINK KNEE CLEARANCE	29" MIN.	24" MIN.	
URINAL LIP HEIGHT	17" MAX.	15" MAX.	
URINAL FLUSH HANDLE HEIGHT	44" MAX.	36" MAX.	
DRINKING FOUNTAIN BUBBLER HEIGHT	36" MAX.	31" MAX.	
DRINKING FOUNTAIN KNEE CLEARANCE	27" MIN.	24" MIN.	
RAMP/STAIR HANDRAIL HEIGHT	34"-38"	27"	

* = ABOVE SEAT

** = DEVIATES FROM CODE REQUIREMENTS AND REQUIRES A WRITTEN FINDING OF UNREASONABLE HARDSHIP

DOOR SCHEDULE

DOOR NO.	OPENING SIZE	DOOR TYPE	DOOR THK.	DOOR MAT'L	FRAME MAT'L	GLAZING	RATING
1	3'-0"X6'-8"	A	1 3/4"	H.M	H.M	N/A	N/A
2	3'-0"X6'-8"	A	1 3/4"	H.M	H.M	N/A	N/A
3	3'-0"X6'-8"	A	1 3/4"	H.M	H.M	N/A	N/A
4	3'-0"X6'-8"	A	1 3/4"	H.M	H.M	N/A	N/A
5	2'-0"X6'-8"	B	1 3/4"	H.M	H.M	N/A	N/A

DOOR TYPES

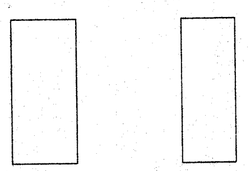

FINISH SCHEDULE

ROOM NO.	ROOM NAME	FLOOR	BASE	WALLS NORTH	WALLS EAST	WALLS SOUTH	WALLS WEST	CEILING	MISC.	CLG. HT.	REMARKS
01	MEN RESTROOM	F3	B2	W2	W2	W2	W2	C1	N/A	8-6	N/A
02	WOMEN RESTROOM	F3	B2	W2	W2	W2	W2	C1	N/A	8-6	N/A
03	GIRLS RESTROOM	F3	B1	W2	W2	W2	W2	C1	N/A	8-6	N/A
04	BOYS RESTROOM	F3	B1	W2	W2	W2	W2	C1	N/A	8-6	N/A
05	PLUMBING CHASE	N/A	N/A	N/A	N/A	N/A	N/A	N/A	N/A	N/A	

FINISHES

FLOOR FINISHES
- F1 VINYL COMPOSITION TILE
- F2 CARPETING
- F3 SHEET VINYL

BASE FINISHES
- B1 RUBBER COVE BASE
- B2 COVED SHT. VINYL

REMARKS
- 1 SEE PLAN FOR LOCATION OF FLOOR FINISHES

WALL FINISHES
- W1 1/2" VINYL WRAPPED SOUND BOARD OVER 1/2" GYPSUM BD.
- W2 1/8" FRP 1/2" GYPSUM BOARD

CEILING FINISHES
- C1 SUSPENDED LAY-IN FISSURED ACOUSTIC TILE MINABOARD

MISCELLANEOUS FINISHES

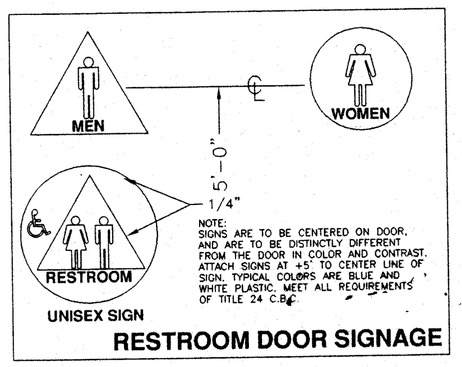

UNISEX SIGN

RESTROOM DOOR SIGNAGE

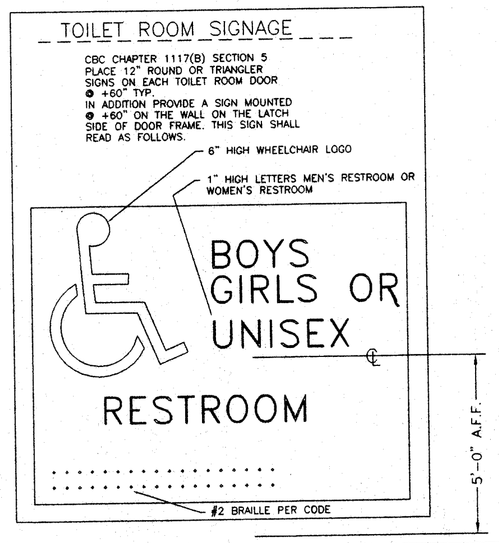

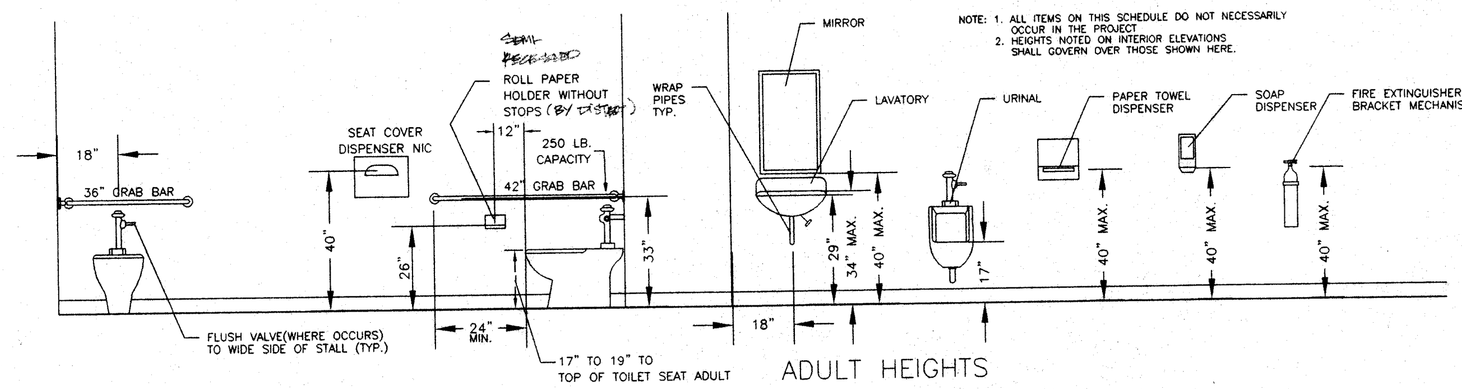

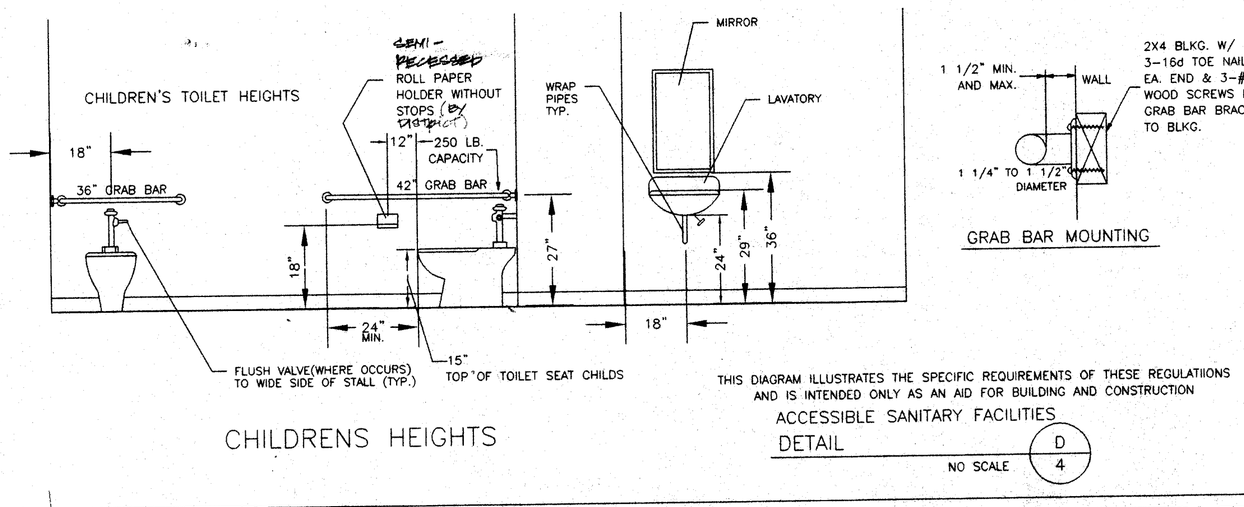

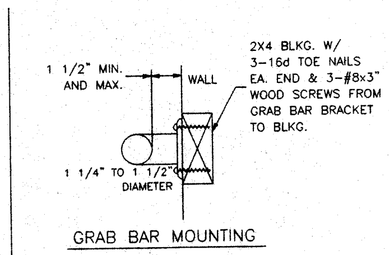

THIS DIAGRAM ILLUSTRATES THE SPECIFIC REQUIREMENTS OF THESE REGULATIIONS AND IS INTENDED ONLY AS AN AID FOR BUILDING AND CONSTRUCTION

ACCESSIBLE SANITARY FACILITIES DETAIL D/4

NO SCALE

FIXTURE SCHEDULE

FIXTURE NO.	FIXTURE TYPE	MANUFACTURER	PART NO.	MOUNTING HEIGHT
1	H.C. WATER CLOSET	AMERICAN STD.	2257.103	17" TO 19" TO TOP OF SEAT
2	CHILDS WATER CLOSET	AMERICAN STD.	2257.103	15" TO TOP OF SEAT
3	PRE-SCH. WATER CLOSET	AMERICAN STD.	NOT USED	12" TO TOP OF SEAT
4	LAVATORY	AMERICAN STD.	0321.026	34" MAX TO TOP
5	H.C. URINAL	AMERICAN STD.	6541.132	17" TO LIP
6	URINAL	AMERICAN STD.	6541.132	24" TO LIP
7	GRAB BAR			
8	MIRROR			
9	SOAP DISPENSER			
10	PAPER TOWEL			
11	SEAT PROTECTOR			
#12	TOILET PAPER SIDE	BOBRICK	4380	
13				
14				
15				

* BY SCHOOL DISTRICT

THESE DRAWINGS AND / OR SPECIFICATIONS AND / OR CALCULATIONS FOR THE ITEMS LISTED BELOW HAVE BEEN PREPARED BY OTHER DESIGN PROFESSIONALS WHO ARE LICENSED AND AUTHORIZED TO PREPARE SUCH DRAWINGS IN THIS STATE. THESE DOCUMENTS HAVE BEEN EXAMINED AND HAVE BEEN FOUND TO MEET THE APPROPRIATE REQUIREMENTS OF TITLE 24, CALIFORNIA CODE OF REGULATIONS AND THE PROJECT SPECIFICATIONS.

THE ITEMS LISTED BELOW ARE ACCEPTABLE FOR INCORPORATION INTO THE CONSTRUCTION OF THIS PROJECT FOR WHICH I AM THE INDIVIDUAL DESIGNATED TO BE GENERALLY RESPONSIBLE (OR FOR WHICH I HAVE BEEN DELEGATED RESPONSIBILITY) FOR THIS PORTION OF THE WORK.

A LIST OF ITEMS HAS BEEN REVIEWED AND ACCEPTED. (FOR DRAWINGS, A LIST OF ALL ACCEPTED DRAWINGS ARE ATTACHED. SEE SHEET NO. 1).

LICENSED ARCHITECT ROBERT J. COLLINS, C-16098 EXPIRES 11-30-03 STATE OF CALIFORNIA

PREPARED BY: ROBERT J. COLLINS, AIA DATE

FILE NO.

IDENTIFICATION STAMP DIV. OF THE STATE ARCHITECT OFFICE OF REGULATION SERVICES

02-106605

AC. FLS. SS

DATE JUN 04 2003

BASED ON PC# 02-101741

12 X 40 RELOCATABLE

American Modular Systems

333 EAST CARNEGIE CT. MANTECA, CALIFORNIA 95337
PHONE (209) 825-1921 FAX. (209) 825-7018

LICENSED ARCHITECT RANDALL-REEVE CRANMER C-12531 8-31-05 RENEWAL DATE STATE OF CALIFORNIA

CUSTOMER:

BAKERSFIELD CITY SCHOOL DISTRICT

INTERIOR ELEVATIONS

DATE:	09-30-02
SCALE:	NONE
DRAWN BY:	Y.A.
CHECKED BY:	
CHECKED BY:	
SERIAL NO.	

REVISIONS

NO	DATE	DESCRIPTION	NO	DATE	DESCRIPTION
1			4		
2			5		
3			6		

PROJECT No.

SHEET No. 4