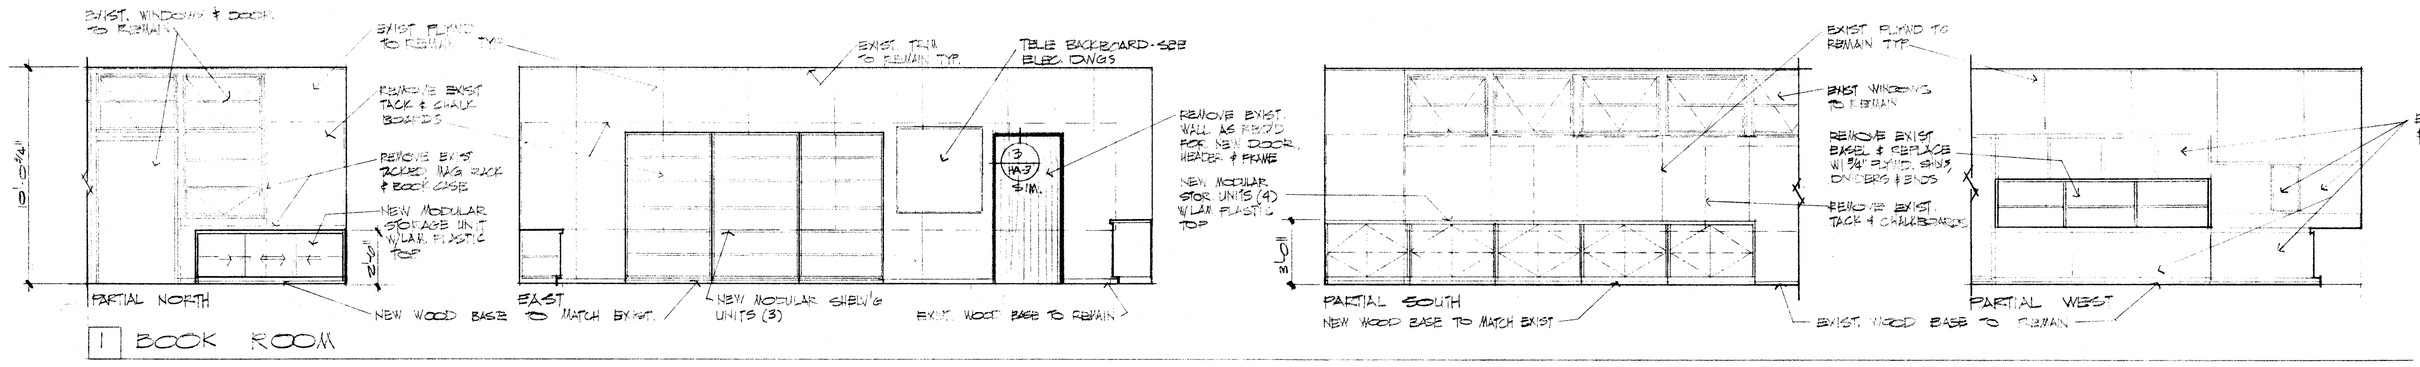

1 BOOK ROOM

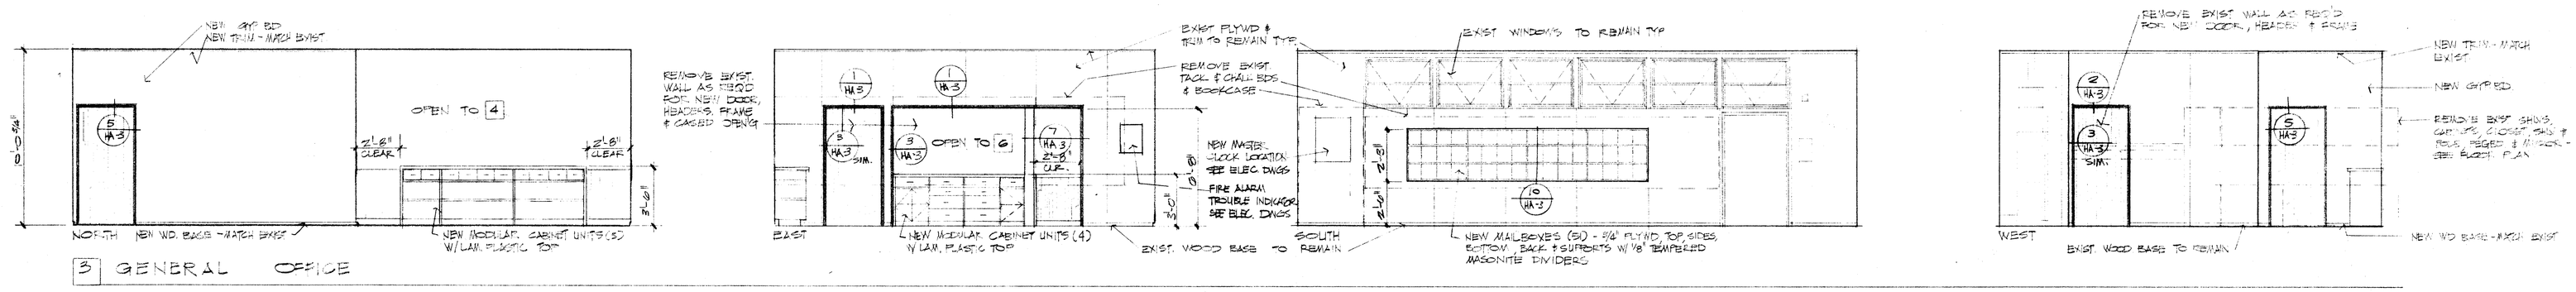

3 GENERAL OFFICE

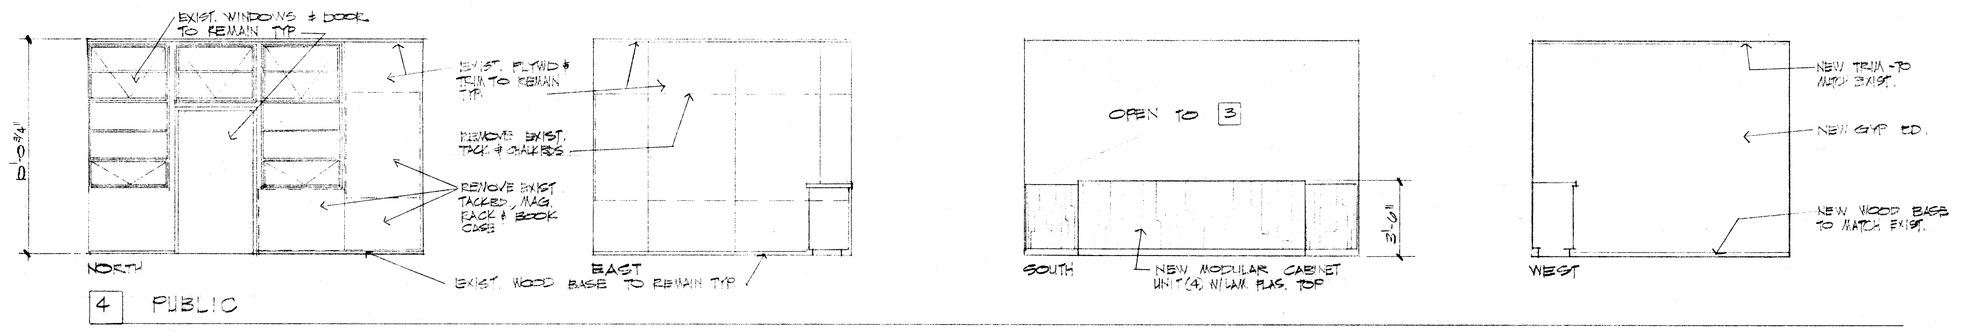

4 PUBLIC

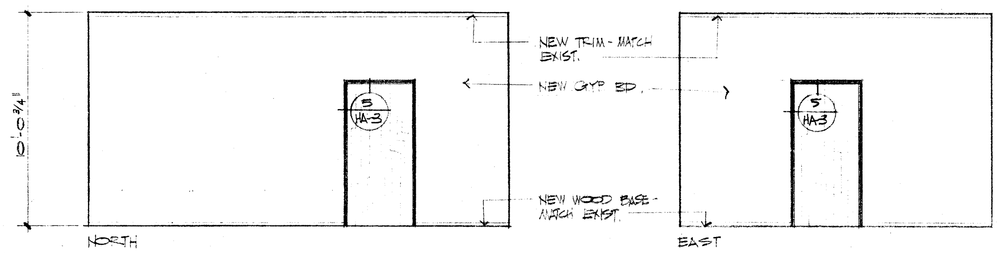

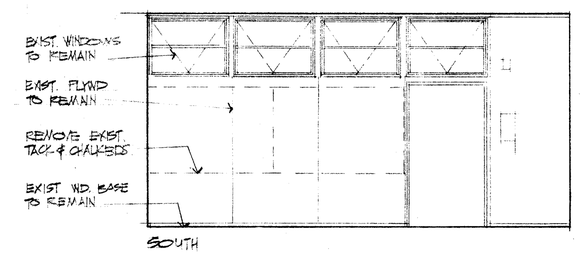

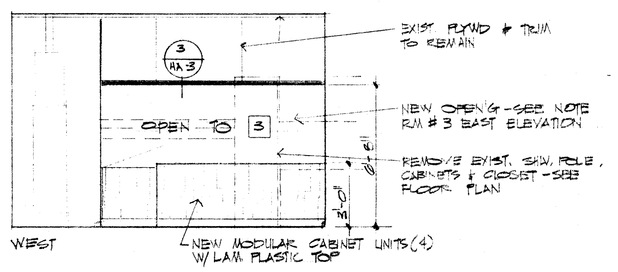

6 STUDENTS

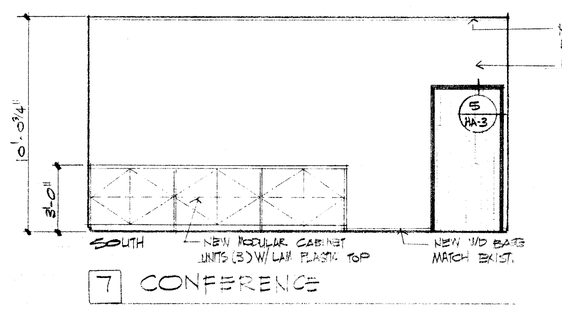

7 CONFERENCE

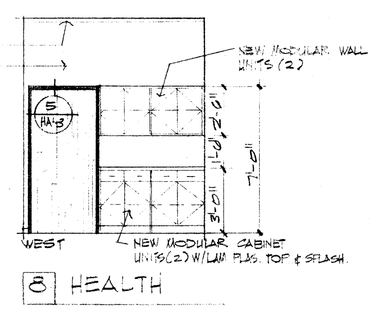

8 HEALTH

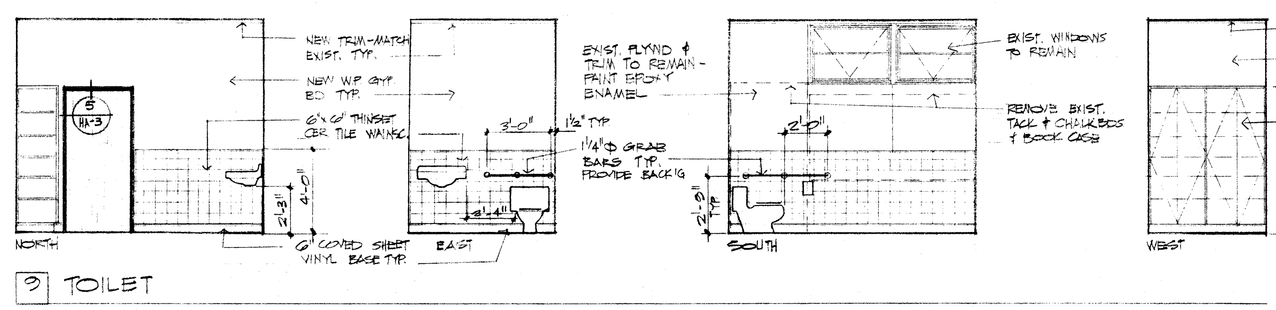

9 TOILET

INTERIOR ELEVATIONS

1/4" = 1'-0"

THESE PLANS AND SPECIFICATIONS ARE THE PROPERTY OF DONALD RENFRO AND ASSOCIATES AND SHALL NOT BE USED ON ANY OTHER WORK EXCEPT BY AGREEMENT WITH DONALD RENFRO AND ASSOCIATES. THEY ARE NOT TO BE LOANED, COPIED OR REPRODUCED WITHOUT THE WRITTEN CONSENT OF DONALD RENFRO AND ASSOCIATES. VISUAL CONTACT WITH THESE PLANS AND SPECIFICATIONS SHALL CONSTITUTE PRIMA FACIE EVIDENCE OF THE ACCEPTANCE OF THESE RESTRICTIONS.

REVISIONS

HORACE MANN SCHOOL
ALTERATIONS AND ADDITIONS FOR:
BAKERSFIELD CITY SCHOOL DISTRICT

DONALD RENFRO AND ASSOCIATES
ARCHITECTURE PLANNING ENGINEERING
4800 STOCKDALE HIGHWAY SUITE 304 BAKERSFIELD CALIFORNIA 93309 TEL. (805) 327-7075

PROJECT NO. 81-191-5 DATE 5-15-81
C 5283 DRAWN BY

SHEET NO
HA-2
OF 3 SHEETS