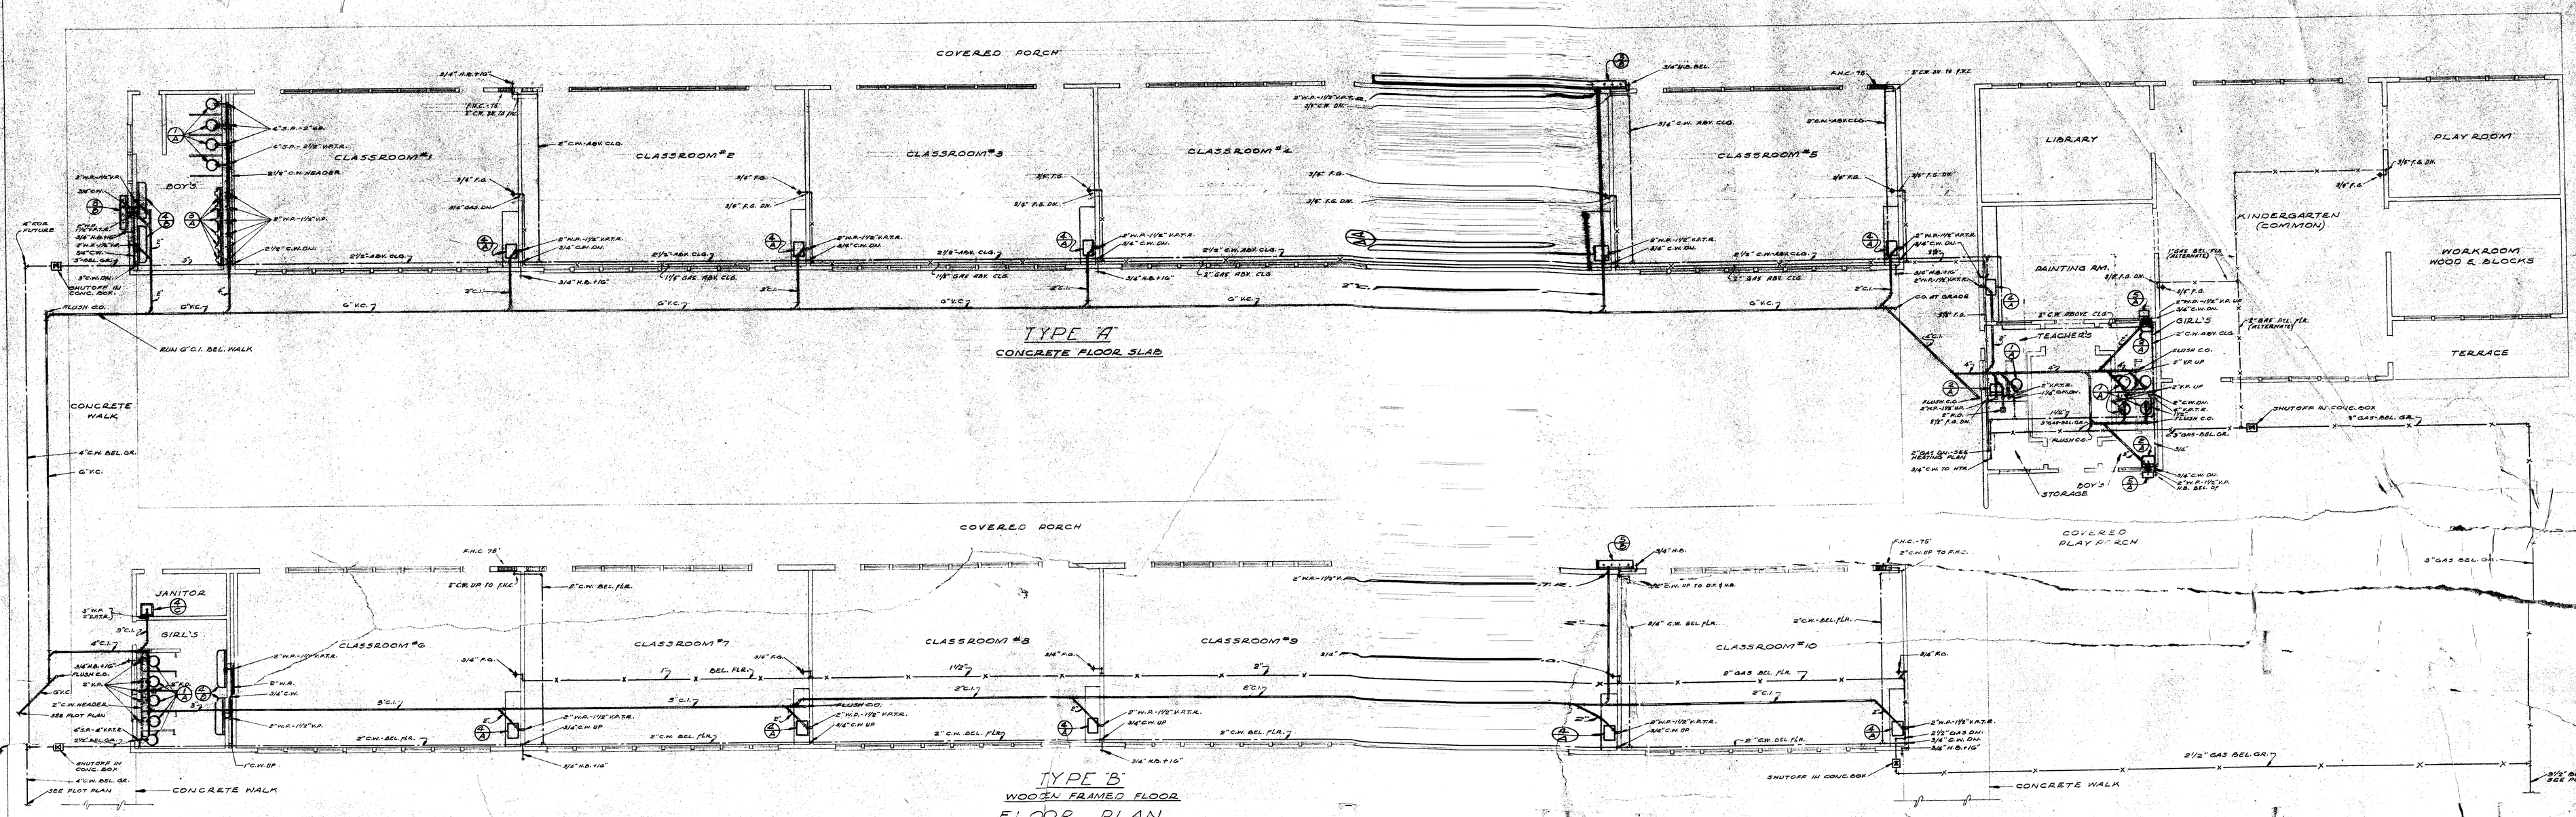

TYPE "A"
CONCRETE FLOOR SLAB

TYPE "B"
WOODEN FRAMED FLOOR
FLOOR PLAN
SCALE 1/8"=1'0"

SYMBOLS

	INDICATES	VENT PIPE BELOW FLOOR OR GRADE
		SOIL PIPE " " "
		FUEL GAS PIPE
V.P.T.E.		COLD WATER PIPE
C.L.G.		VENT PIPE THRU ROOF
ABV.		CEILING
R.C.		ABOVE
W.P.		WASTE PIPE
V.P.		VENT PIPE
S.P.		SOIL PIPE
T.R.C.		TOWEL ROD & RACK IN CABINET
H.D.		HOSE BIBB
F.G.		FUEL GAS OUTLET
C.W.		COLD WATER
V.C.		VITRIFIED CLAY
O.H.		OVERHEAD
C.O.		CLEANOUT
D.F.		DRINKING FOUNTAIN
FLR.		FLOOR

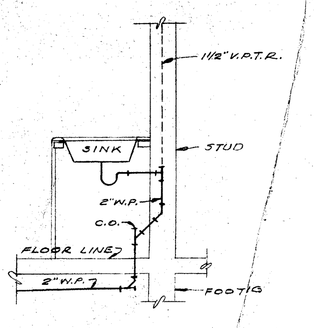

DETAIL-A
TYPICAL CLASSROOM W.C. CONNECTION
SCALE 1/2"=1'0"

STATE OF CALIFORNIA
DEPARTMENT OF PUBLIC WORKS
DIVISION OF ARCHITECTURE

STATE OF CALIFORNIA-DEPARTMENT OF PUBLIC WORKS
DIVISION OF ARCHITECTURE
APPLICATION NO. 5616
APPROVED 5-5-48
Harry A. Brill
CHIEF DEPUTY AND STATE ARCHITECT

BAKERSFIELD CITY SCHOOL DISTRICT
SUPERINTENDENT OF CITY SCHOOLS
RECOMMENDED FOR APPROVAL

Superintendent
Date

BAKERSFIELD CITY SCHOOL DISTRICT
BOARD OF EDUCATION
APPROVED

President
Secretary
Date

PLUMBING PL...
MOUNT V... L ADDITIONS
BAKERSFIELD CITY SCHOOL DISTRICT
Mount Vernon & Stockmen Districts
Bakersfield Kern County California

DATE 3/4/48
DRAWN WRIGHT