INTERIOR · FINISH · SCHEDULE

No	ROOM	FLOOR	TRIM	WAINSCOT MATERIAL	WAINSCOT FINISH	WAINSCOT HEIGHT	WALLS MATERIAL	WALLS FINISH	CEILING MATERIAL	CEILING FINISH	CEILING RGH HEIGHT	REMARKS
1	CLASS ROOM	WOOD	TYPICAL	PLY-WOOD	PAINT	3'-0½"	PLY-WOOD	PAINT	INSULATION BOARD	———	VARIES	SEE INTERIOR ELEVATIONS FOR TRIM.
2	CLASS ROOM	WOOD	TYPICAL	PLY-WOOD	PAINT	3'-0½"	PLY-WOOD	PAINT	INSULATION BOARD	———	VARIES	BLACKBOARD & CORKBOARD LAY-OUT
3	CLASS ROOM	WOOD	TYPICAL	PLY-WOOD	PAINT	3'-0½"	PLY-WOOD	PAINT	INSULATION BOARD	———	VARIES	〃
4	CLASS ROOM	WOOD	TYPICAL	PLY-WOOD	PAINT	3'-0½"	PLY-WOOD	PAINT	INSULATION BOARD	———	VARIES	
5	CLASS ROOM	WOOD	TYPICAL	PLY-WOOD	PAINT	3'-0½"	PLY-WOOD	PAINT	INSULATION BOARD	———	VARIES	
6	CLASS ROOM	WOOD	TYPICAL	PLY-WOOD	PAINT	3'-0½"	PLY-WOOD	PAINT	INSULATION BOARD	———	VARIES	
7	CLASS ROOM	WOOD	TYPICAL	PLY-WOOD	PAINT	3'-0½"	PLY-WOOD	PAINT	INSULATION BOARD	———	VARIES	
8	CLASS ROOM	WOOD	TYPICAL	PLY-WOOD	PAINT	3'-0½"	PLY-WOOD	PAINT	INSULATION BOARD	———	VARIES	
9	CLASS ROOM	WOOD	TYPICAL	PLY-WOOD	PAINT	3'-0½"	PLY-WOOD	PAINT	INSULATION BOARD	———	VARIES	
10	CLASS ROOM	WOOD	TYPICAL	PLY-WOOD	PAINT	3'-0½"	PLY-WOOD	PAINT	INSULATION BOARD	———	VARIES	〃
11	BOYS' TOILET	CEMENT	WOOD BATTENS	LINOLEUM	———	5'-6"	PLY-WOOD	PAINT	INSULATION BOARD	PAINT	VARIES	CEMENT BASE: SEE INT. ELEVATIONS
12	GIRLS' TOILET	CEMENT	WOOD BATTENS	LINOLEUM	———	5'-6"	PLY-WOOD	PAINT	INSULATION BOARD	PAINT	VARIES	CEMENT BASE: SEE INT. ELEVATIONS
13	PORCH	CEMENT	EXTERIOR TRIM	VERTICAL EXT. SIDING	PAINT	2'-7½"	EXTERIOR SIDING	PAINT	1"x6" SHIP-LAP	PAINT	VARIES	
14	PORCH	CEMENT	EXTERIOR TRIM	VERTICAL EXT. SIDING	PAINT	2'-7½"	EXTERIOR SIDING	PAINT	1"x6" SHIP-LAP	PAINT	VARIES	
15	PORCH	CEMENT	EXTERIOR TRIM	VERTICAL EXT. SIDING	PAINT	2'-7½"	EXTERIOR SIDING	PAINT	1"x6" SHIP-LAP	PAINT	VARIES	
16	PORCH	CEMENT	EXTERIOR TRIM	VERTICAL EXT. SIDING	PAINT	2'-7½"	EXTERIOR SIDING	PAINT	1"x6" SHIP-LAP	PAINT	VARIES	
17	PORCH	CEMENT	EXTERIOR TRIM	VERTICAL EXT. SIDING	PAINT	2'-7½"	EXTERIOR SIDING	PAINT	1"x6" SHIP-LAP	PAINT	VARIES	
18	PORCH	CEMENT	EXTERIOR TRIM	VERTICAL EXT. SIDING	PAINT	2'-7½"	EXTERIOR SIDING	PAINT	1"x6" SHIP-LAP	PAINT	VARIES	
19	PASSAGE	CEMENT	EXTERIOR TRIM	VERTICAL EXT. SIDING	PAINT	2'-7½"	EXTERIOR SIDING	PAINT	1"x6" SHIP-LAP	PAINT	9'-0½"	
20	PASSAGE	CEMENT	EXTERIOR TRIM	VERTICAL EXT. SIDING	PAINT	2'-7½"	EXTERIOR SIDING	PAINT	1"x6" SHIP-LAP	PAINT	9'-0½"	
21	HALL	WOOD	TYPICAL	PLY-WOOD	PAINT	3'-0½"	PLY-WOOD	PAINT	INSULATION BOARD	———	8'-1"	
22	OFFICE	WOOD	TYPICAL	PLY-WOOD	PAINT	3'-0½"	PLY-WOOD	PAINT	INSULATION BOARD	———	9'-0½"	
23	TEACHERS ROOM	WOOD	TYPICAL	PLY-WOOD	PAINT	3'-0½"	PLY-WOOD	PAINT	INSULATION BOARD	———	9'-0½"	
24	NURSES ROOM	WOOD	TYPICAL	PLY-WOOD	PAINT	3'-0½"	PLY-WOOD	PAINT	INSULATION BOARD	———	9'-0½"	
25	CLOSET	WOOD	WOOD BATTENS	———	———	———	PLY-WOOD	PAINT	PLY-WOOD	PAINT	9'-0½"	
26	CLOSET	WOOD	WOOD BATTENS	———	———	———	PLY-WOOD	PAINT	PLY-WOOD	PAINT	9'-0½"	
27	CLOSET	WOOD	WOOD BATTENS	———	———	———	PLY-WOOD	PAINT	PLY-WOOD	PAINT	9'-0½"	
28	STORAGE	WOOD	WOOD BATTENS	———	———	———	PLY-WOOD	PAINT	PLY-WOOD	PAINT	9'-0½"	
29	EQUIPMENT ROOM	WOOD	ASBESTOS BOARD BATTENS	———	———	———	ASBESTOS WALL BOARD	———	ASBESTOS WALL BOARD	———	8'-1½"	
30	TEACHERS TOILET	LINOLEUM	WOOD BATTENS	LINOLEUM	———	3'-3½"	PLY-WOOD	PAINT	PLY-WOOD	PAINT	9'-0½"	
31	NURSES TOILET	LINOLEUM	WOOD BATTENS	LINOLEUM	———	3'-3½"	PLY-WOOD	PAINT	PLY-WOOD	PAINT	9'-0½"	
32	SHOWER	PRE-FABRICATED	———	———	———	———	PRE-FABRICATED	BAKED ENAMEL	Cast Ceiling	PAINT	7'-0 ±	
33	SUPPLY ROOM	WOOD	WOOD BATTENS	———	———	———	PLY-WOOD	PAINT	PLY-WOOD	PAINT	9'-0½"	
34	KINDERGARTEN TOILET	CEMENT	WOOD BATTENS	LINOLEUM	———	3'-3½"	PLY-WOOD	PAINT	PLY-WOOD	PAINT	8'-1"	
35	KITCHEN	CEMENT	WOOD BATTENS	LINOLEUM	———	3'-3½"	PLY-WOOD	PAINT	PLY-WOOD	PAINT	8'-1"	
36	WOMENS' TOILET	CEMENT	WOOD BATTENS	LINOLEUM	———	3'-3½"	PLY-WOOD	PAINT	PLY-WOOD	PAINT	8'-1"	
37	MENS' TOILET	CEMENT	WOOD BATTENS	LINOLEUM	———	3'-3½"	PLY-WOOD	PAINT	PLY-WOOD	PAINT	8'-1"	
38	JANITOR	CEMENT	WOOD BATTENS	———	———	———	PLY-WOOD	PAINT	PLY-WOOD	PAINT	8'-1"	
39	STORAGE ROOM	CEMENT	WOOD BATTENS	———	———	———	PLY-WOOD	PAINT	PLY-WOOD	PAINT	8'-1"	
40	CHAIR STORAGE	CEMENT	WOOD BATTENS	———	———	———	PLY-WOOD	PAINT	PLY-WOOD	PAINT	8'-1"	
41	WORK ROOM	WOOD	TYPICAL	———	———	———	PLY-WOOD	PAINT	INSULATION BOARD	———	9'-0½"	
42	KINDERGARTEN PLAY ROOM	WOOD	TYPICAL	PLY-WOOD	PAINT	6'-0"	PLY-WOOD	PAINT	INSULATION BOARD	———	VARIES	
43	STORY ALCOVE	WOOD	TYPICAL	PLY-WOOD	PAINT	7'-1¾"	PLY-WOOD	PAINT	INSULATION BOARD	———	VARIES	
44	COAT ROOM	WOOD	TYPICAL	PLY-WOOD	PAINT	8'-1¾"	PLY-WOOD	PAINT	INSULATION BOARD	PAINT	VARIES	
45	ANTE ROOM	WOOD	TYPICAL	PLY-WOOD	PAINT	8'-1¾"	PLY-WOOD	PAINT	INSULATION BOARD	PAINT	VARIES	
46	EQUIPMENT ROOM	CEMENT	ASBESTOS WALL BOARD	———	———	———	ASBESTOS WALL BOARD	———	ASBESTOS WALL BOARD	———	VARIES	

DOOR · SCHEDULE

Scale ¼"= 1'-0"

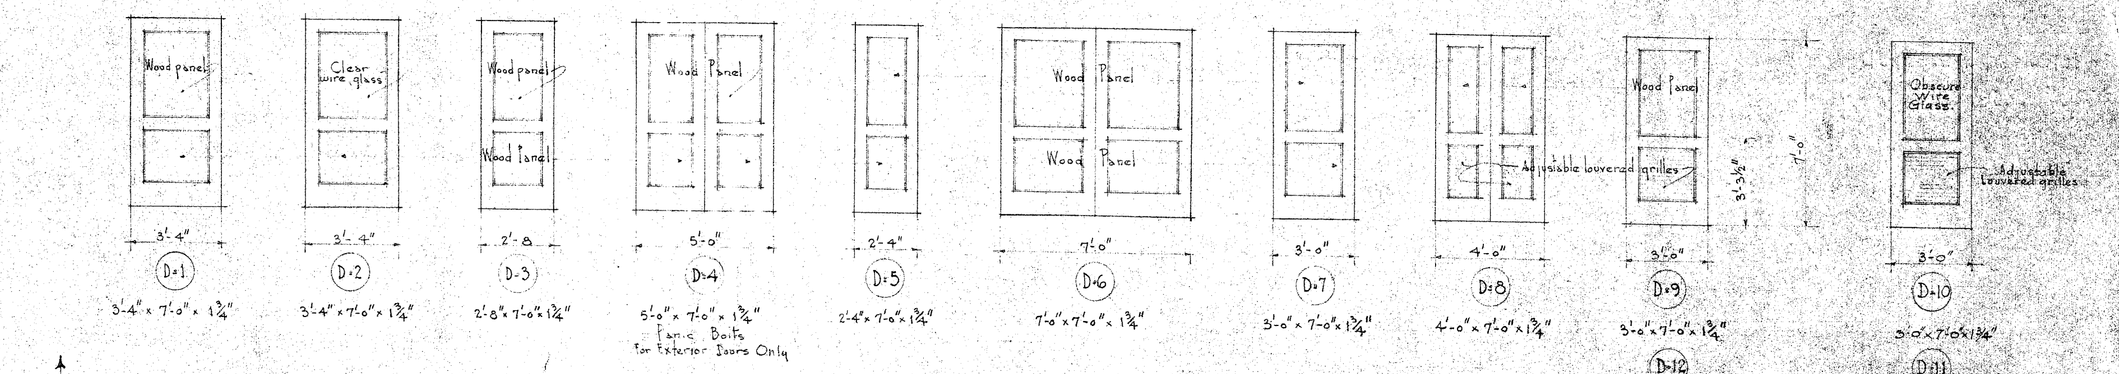

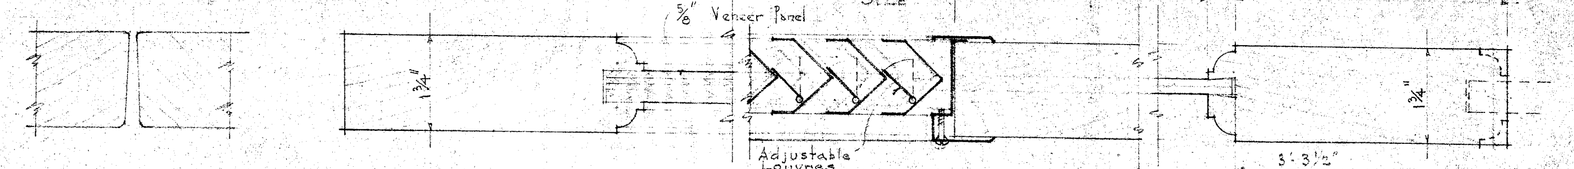

DOOR · DETAILS

One Half Full Size

GENERAL DOOR NOTES

Unless Otherwise Noted all doors are 1¾" Thick with 3½" Top and lock rails, 5½" Stiles & 11" Bottom rails. All glass doors shall have glass set in putty with wood Stops.

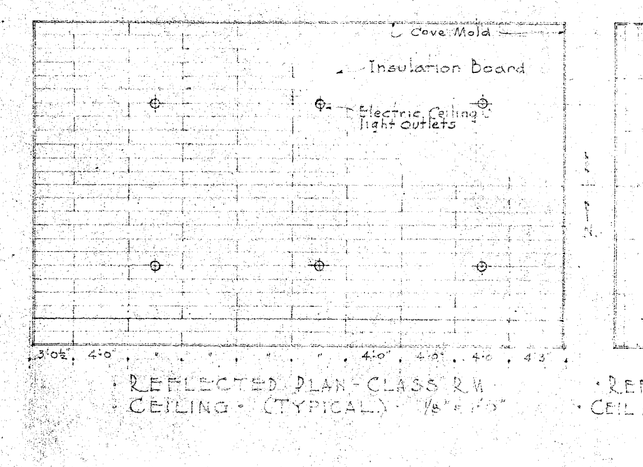

· REFLECTED PLAN · CLASS R.M. · CEILING · (TYPICAL) · 1/8"=1'-0"

· REFLECTED PLAN · CEILING FOR TOILETS #11 & 12 · 1/8"=1'-0"

· PART REFLECTED PLAN · CEILING FOR PLAY ROOM #42 · 1/8"=1'-0"

· REFLECTED PLAN · CEILING FOR WORK ROOM #41 · 1/8"=1'-0"

NOTE:- Rooms having Insulation board Ceilings shall have boards spaced from center each way towards side walls, same method to be used in panels of Play Room Ceiling

NOTE:- Ceilings in Rooms having Plywood Ceiling shall have Joints in Plywood Spaced so Battens over Joists shall line with wall battens where possible.

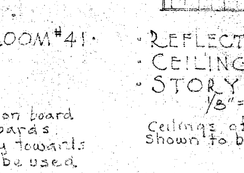

· REFLECTED PLAN · CEILING FOR · STORY ALCOVE #43 · 1/8"=1'-0"

Ceilings of rooms not Shown to be Similar.

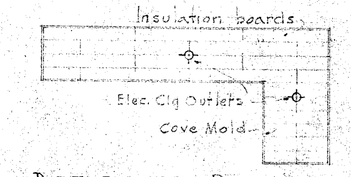

· REFLECTED PLAN · CEILING FOR HALL #21 · 1/8"=1'-0"

WINDOW · SCHEDULE

MARK	SIZE WINDOW	SIZE TRANSOM	SASH WINDOW	SASH TRANSOM	LIGHTS WINDOW	LIGHTS TRANSOM	GLASS	REMARKS
W-1	3'-4"x6'-0"x1⅜"	3'-4"x11⅛"x1⅜"	2	1	2	1	CLEAR	SCREENED (ALTERNATE TRANSOMS FIXED)
W-2	3'-4"x6'-0"x1⅜"	———	2	———	2	———	CLEAR	SCREENED
W-3	2'-0"x6'-0"x1⅜"	———	2	———	2	———	OBSCURE	SCREENED
W-4	3'-4"x5'-0"x1⅜"	———	2	———	2	———	CLEAR	SCREENED
W-5	3'-4"x3'-11⅛"x1⅜"	———	2	———	2	———	UPPER SASH CLEAR LOWER SASH OBSCURE	UPPER SASH ONLY SCREENED.
W-6	———	3'-4"x3'-0"x1⅜"	———	1	———	1	CLEAR	SCREENED
W-7	———	3'-4"x 11⅛"x⅜ UPPER 3'-4"x 1'-4⅝"x1⅜ LOWER	———	2	———	2	CLEAR	SCREENED LOWER SASH FIXED.
W-8	———	3'-4"x 1'-6"x1⅜"	———	1	———	1	OBSCURE	SCREENED
W-9	2'0"x6'-0"x1⅜"	———	2	———	2	———	CLEAR	SCREENED

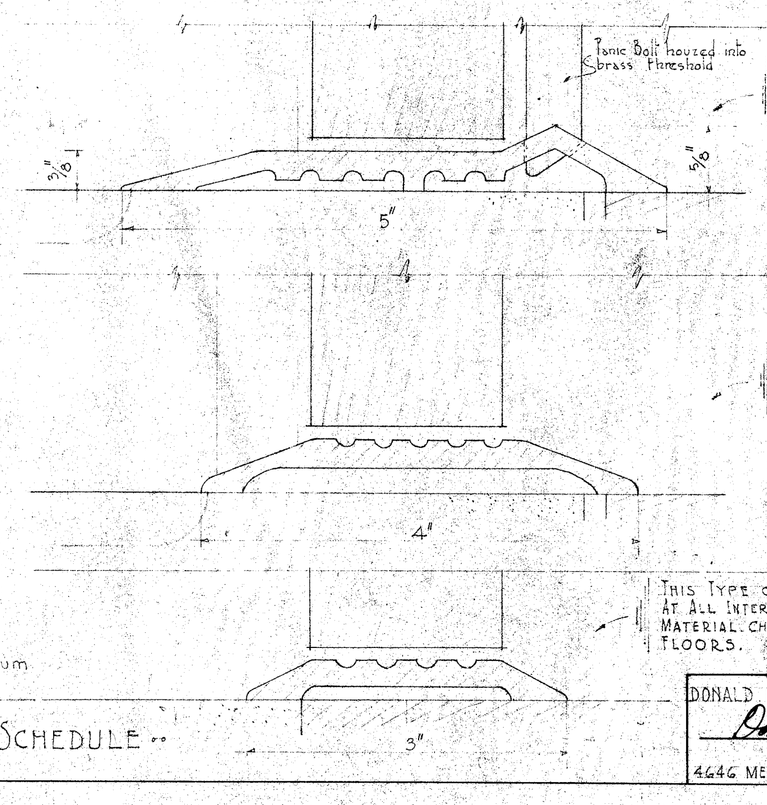

· THRESHOLD · SCHEDULE ·

DONALD F. SHUGART - STRUCTURAL ENGINEER
Donald F. Shugart
4446 MELBOURNE, AVE., LOS ANGELES, CALIF.

STATE OF CALIFORNIA
DEPARTMENT OF PUBLIC WORKS
DIVISION OF ARCHITECTURE

STATE OF CALIFORNIA DEPARTMENT OF PUBLIC WORKS DIVISION OF ARCHITECTURE
REGISTERED STRUCTURAL ENGINEER 3252
APPROVED 5-9-40
by Harry W Bolen

BAKERSFIELD SCHOOL DISTRICT
OFFICE OF SUPERINTENDENT OF SCHOOLS
· APPROVED ·
L. D. Emsworth
APR 11 1940
Date

BAKERSFIELD SCHOOL DISTRICT
KERN COUNTY CALIFORNIA
BOARD OF EDUCATION
· APPROVED ·
Clerk
President
Secretary
4/11/40
Date

ALL DIMENSIONS MUST BE VERIFIED AT THE JOB.

DOOR, WINDOW & INTERIOR FINISH SCHEDULES

VIRGINIA COLONY SCHOOL
Mt. Vernon and Potomac Avenues
Kern County California

· STANTON WILLARD · ARCHITECT · S.C.
Stanton Willard
ARTHUR C. METCALF ASSOCIATES ARCHITECTS
J. WARREN WRIGHT
1314 Seventeenth Street Bakersfield California

DATE: 4-11-40
SCALE: AS SHOWN
DRAWN BY: J.W.
WORK NO. 27
A-4