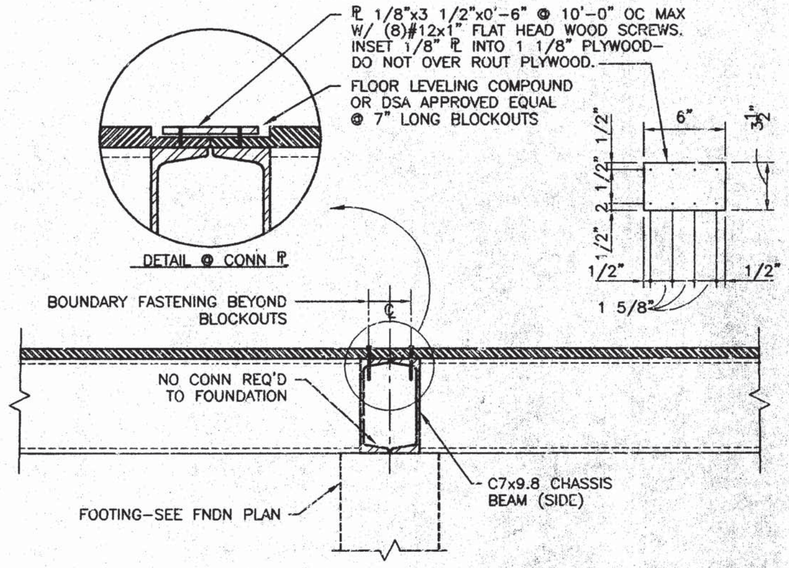

5 S2 DETAIL

1 1/2" = 1'-0"

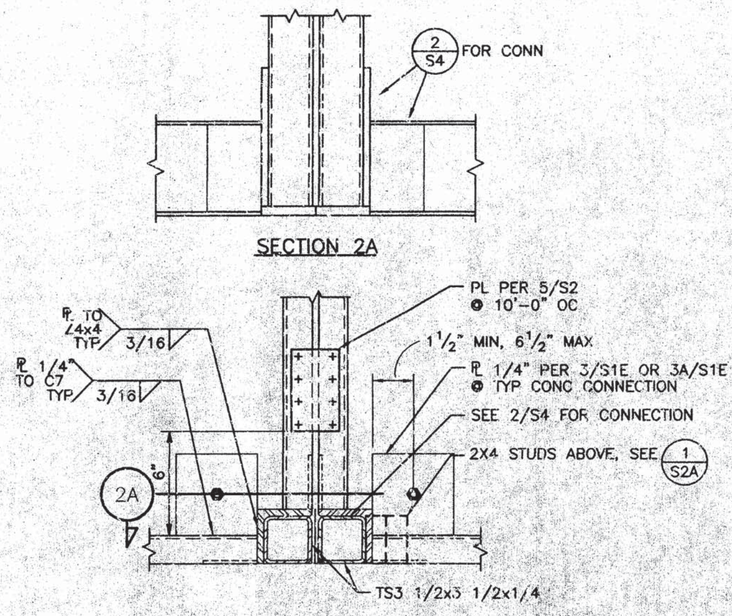

2 S2 PLAN DETAIL

NO SCALE

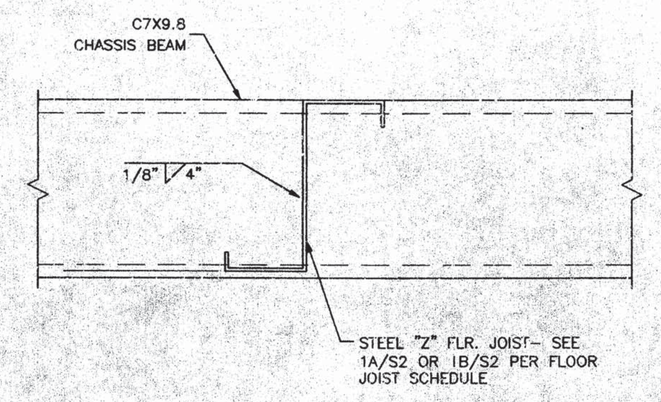

1 S2 DETAIL

NO SCALE

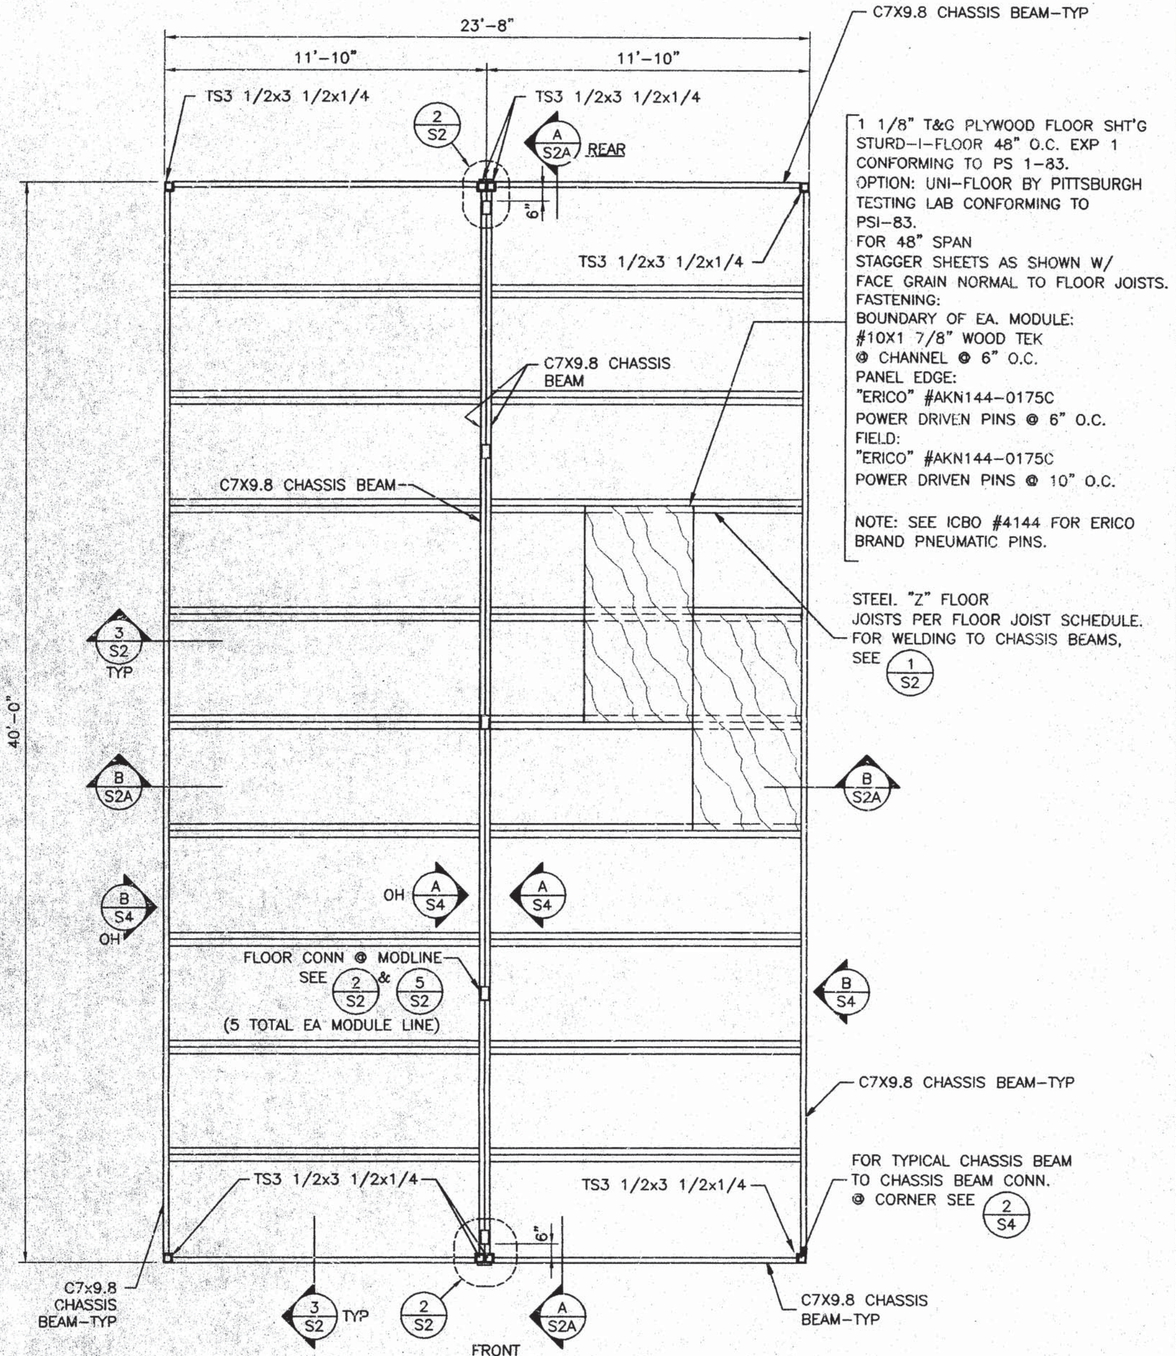

NOTES:
1. SEE SHEET S4 FOR TYPICAL WALL FRAMING.

A S2 FLOOR FRAMING PLAN

1/4" = 1'-0"

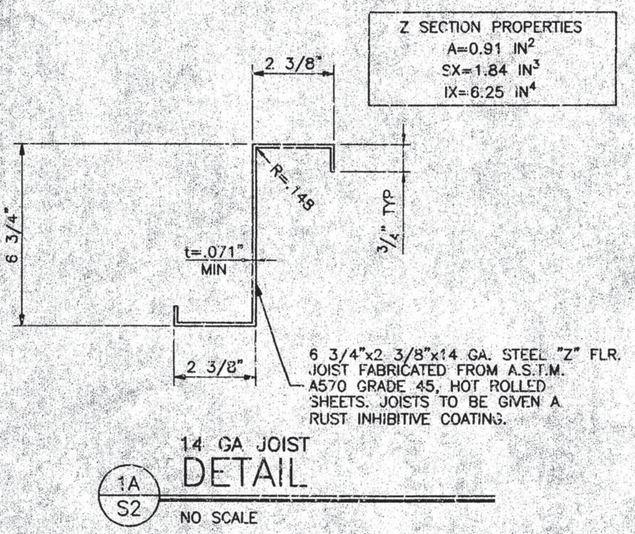

14 GA JOIST
1A S2 DETAIL

NO SCALE

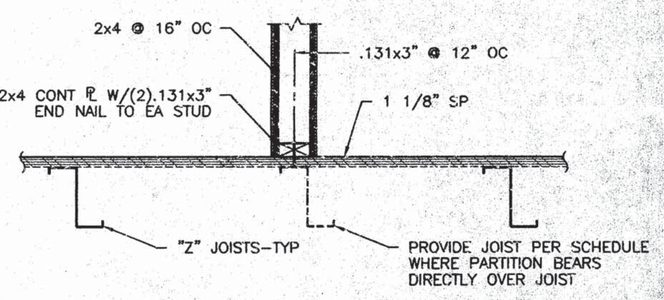

TYP INTERIOR NON--BEARING WALL BASE

6 S2 DETAIL

1 " = 1'-0"

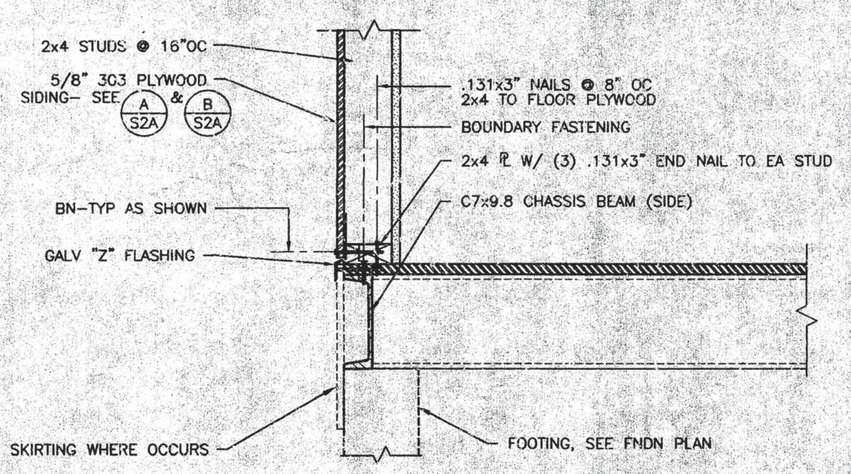

3 S2 DETAIL

1 1/2" = 1'-0"

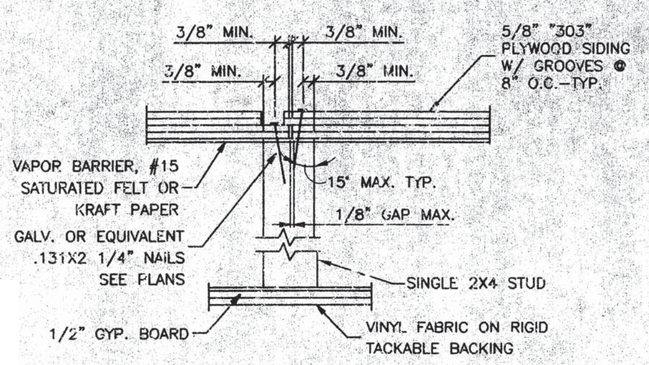

TYPICAL SIDING JOINT

4 S2 DETAIL

NO SCALE

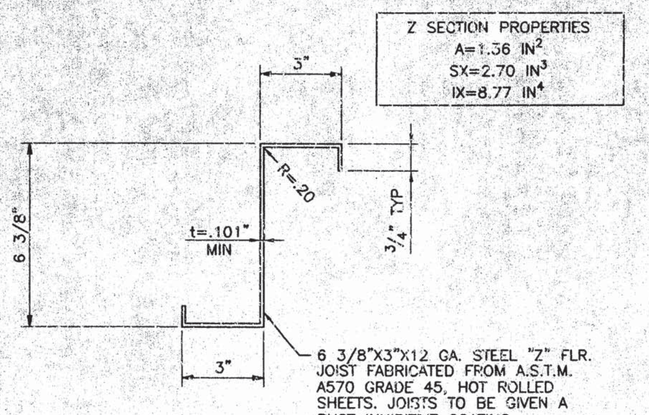

12 GA JOIST
1B S2 DETAIL

NO SCALE

FLOOR JOIST SCHEDULE

LIVE LOAD	SPACING	
	14 GA JOIST	12 GA JOIST
50 PSF	48" OC	48" OC
100 PSF	24" OC	24" OC
125 PSF	-	24" OC

NOTES:
1. FOR JOISTS SEE 1A/S2 AND 1B/S2.
2. SPACING IS TO CENTER LINE OF TOP FLANGE.
3. PROVIDE 12 GA JOIST WHERE PARTITION BEARS DIRECTLY OVER JOIST.

FILE NO. PC

IDENTIFICATION STAMP
DIV. OF THE STATE ARCHITECT
OFFICE OF REGULATION SERVICES
APPLICATION NO. 02-101837
AC. - FLS. - SS. AJ
DATE JAN 12 2000

24 x 40
RELOCATABLE
CLASSROOM

American Modular Systems

REGISTERED PROFESSIONAL ENGINEER
Kenneth A. Luttrell
No. 1418
EXP. 3-31-01
Structural Engineer
STATE OF CALIFORNIA

CUSTOMER:

FLOOR FRAMING PLAN AND DETAILS

DATE: 12/27/99
SCALE: AS NOTED
DRAWN BY: PWD
DESIGNED BY: MDB
CHECKED BY: KAL
SERIAL NO.

REVISIONS

NO	DATE	DESCRIPTION	NO	DATE	DESCRIPTION
1			4		
2			5		
3			6		

PROJECT No. 99100

SHEET No. S2

M:\99100\ACAD\STRU\S2.dwg 12-27-99 10:58:13 am EST