MARK	QTY	SIZE OR MODEL NO.	DESCRIPTION	REMARKS

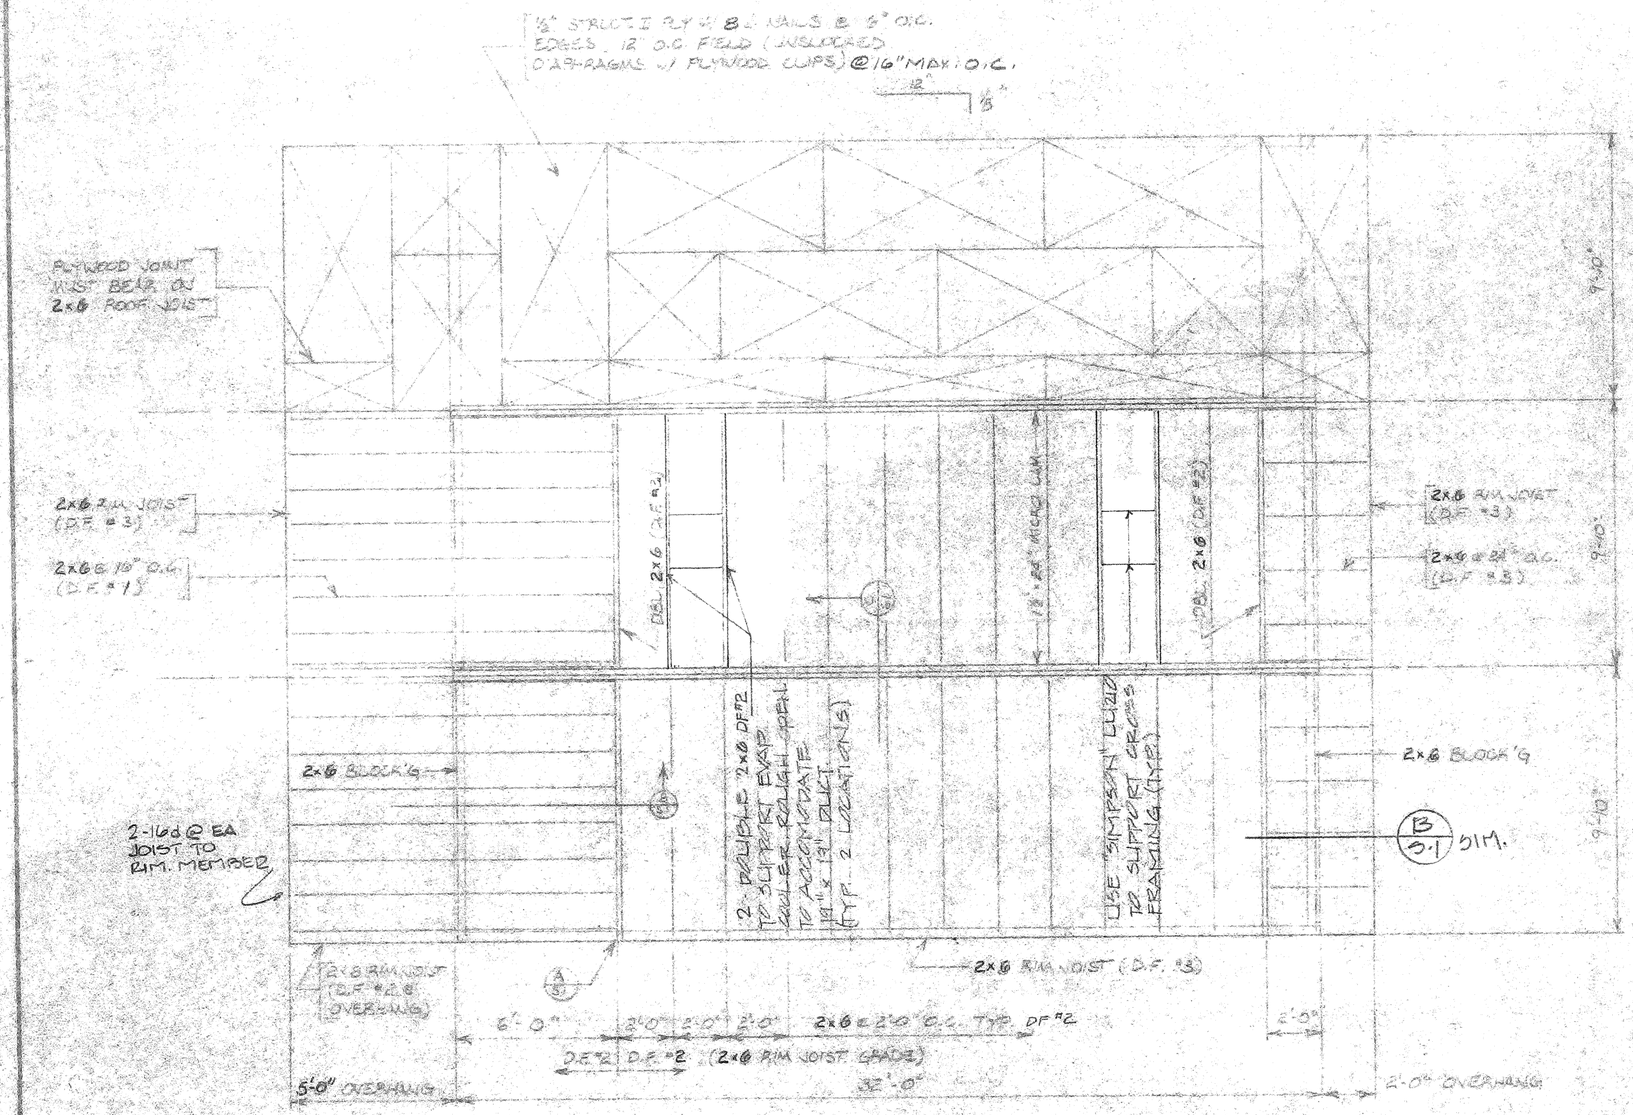

ROOF FRAMING PLAN 1/8"=1'-0"

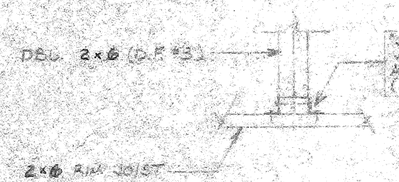

DOUBLE RAFTER INTO RIM JOIST A/S7 1"=1'-0"

TYP. RIM JOIST SPLICE

USE "SIMPSON" ST242 STRAP W/ 4 - N10 NAILS EACH SIDE OF SPLICE. OFFSET SPLICE MIN. 48"

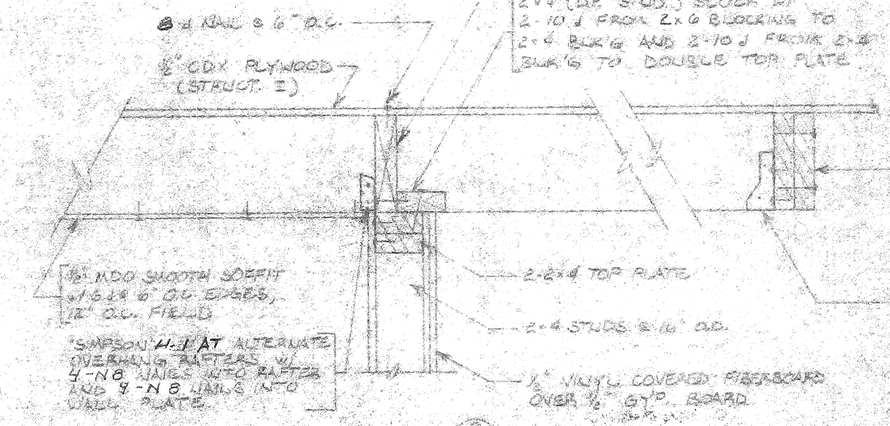

ROOF SECTION B/S1 1 1/2" = 1'-0"

STRUCTURAL LEGEND / NOTES

- CONTINUOUS MEMBER
- DISCONTINUOUS MEMBER OR BLOCKING
- ALL DIMENSIONS TO FACE OF STUD
1. UNLESS NOTED ALL NAILS "BOSTICH" BOX NAILS GUN DRIVEN
- MICRO LAM TO BE 1 1/8" x 24", 2300 F (1.8 M.O.E.)

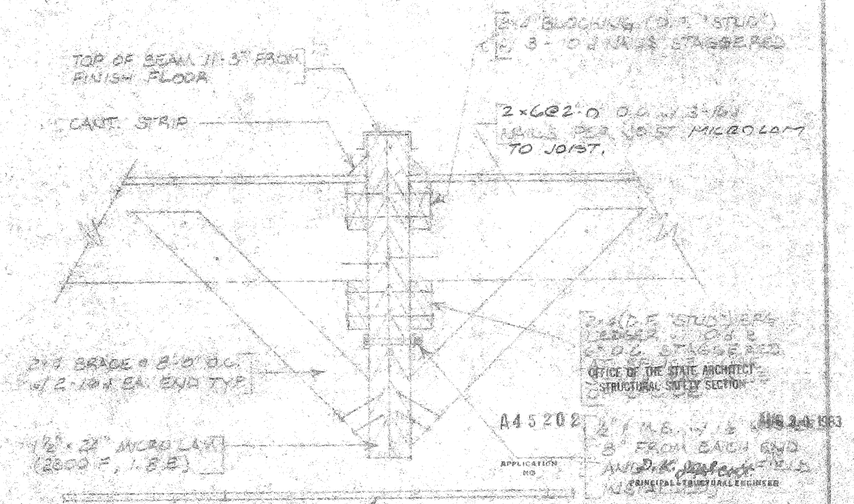

"CLASSROOM" AS NOTED

Leonard J. Schroeder S.E.A. C-3680

REGISTERED PROFESSIONAL ENGINEER
NEIL G. PETERSON
C 32585
7-28-83
CIVIL
STATE OF CALIFORNIA

Date	By	No.	Date	By	No.

REVISIONS

Project: BAKERSFIELD CITY SCHOOL DIST.

Title: ROOF FRAMING / DETAILS

Dwg. No.

Series

SCALE: NOTED | DATE: 7/28/83 | DRAWN BY: [illegible] | CHKD BY: [illegible]

Job No.: 5281

Sht. No.

TELLUS CORPORATION
7340 FRENCH ROAD SACRAMENTO, CA.
SAC PLANT
COLTON, CA. SACRAMENTO, CA. SAN DIEGO, CA. BOISE, IDAHO