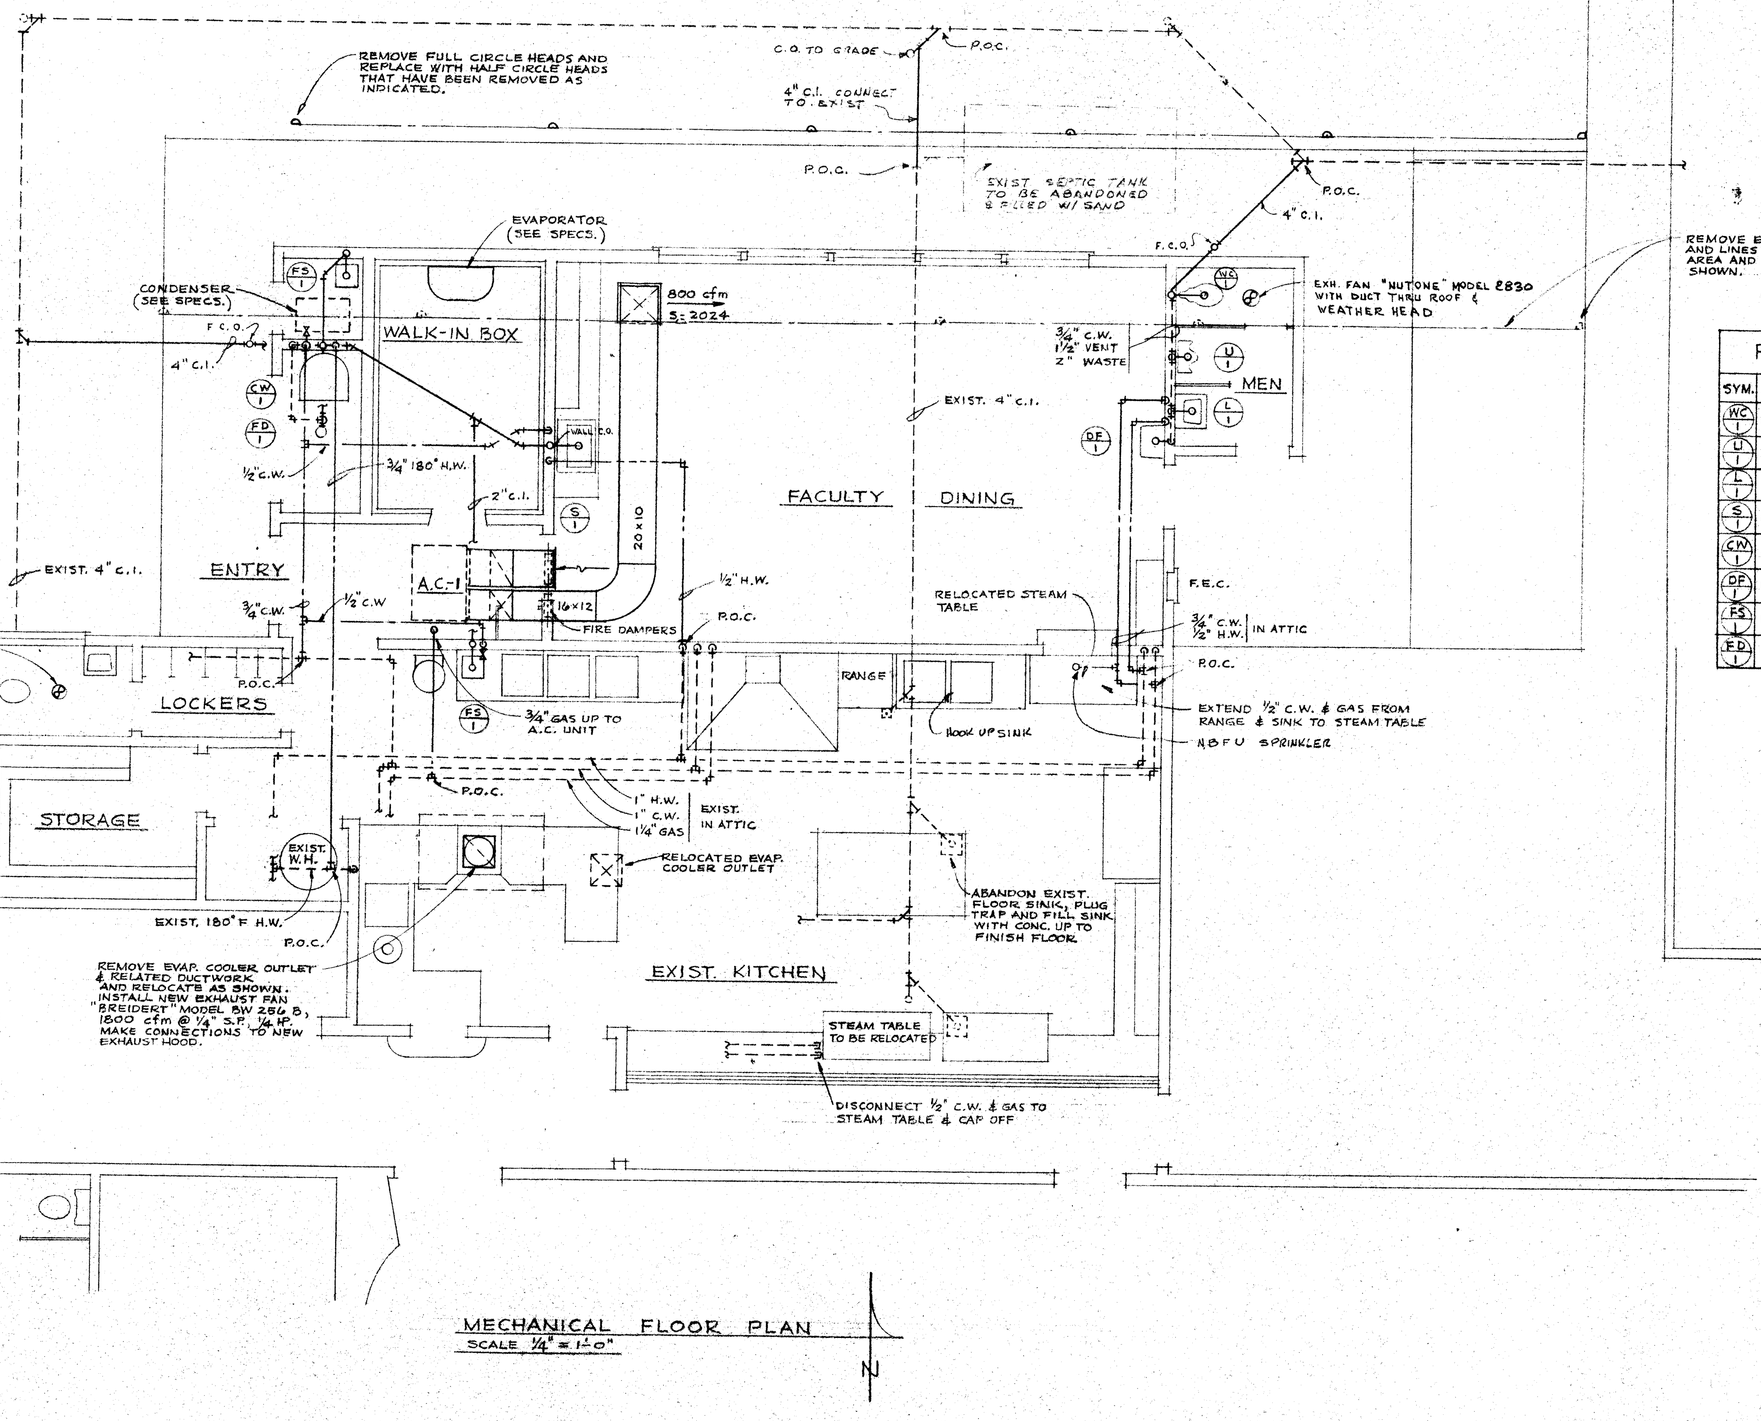

MECHANICAL FLOOR PLAN
SCALE 1/4" = 1'-0"

N

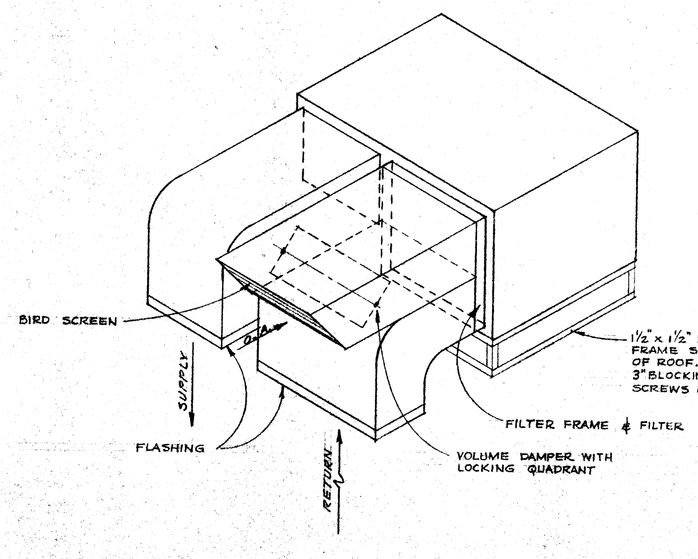

ROOF MOUNTED A.C. UNIT
N.T.S.

PLUMBING ROUGH-IN SCHEDULE

SYM.	FIXTURE	WASTE	TRAP	VENT	C.W.	H.W.	REMARKS
WC-1	WATER CLOSET	4"	4"	4"	3/4"		
U-1	URINAL	2"	2"	1 1/2"	3/4"		
L-1	LAVATORY	1 1/2"	1 1/2"	1 1/2"	1/2"	1/2"	
S-1	COUNTER TOP SINK	1 1/2"	1 1/2"	1 1/2"	1/2"	1/2"	
CW-1	CAN WASHER	2"	2"	1 1/2"	1/2"	1/2"	180° F H.W.
DF-1	DRINKING FOUNTAIN	1 1/2"	1 1/2"	1 1/2"	1/2"		
FS-1	FLOOR SINK	2"	2"	1 1/2"	-		
FD-1	FLOOR DRAIN	2"	2"	1 1/2"			

CHECK AND VERIFY ALL DIMENSIONS AND CONDITIONS AT JOB SITE BEFORE PROCEEDING WITH THE WORK. REPORT ANY DISCREPANCIES TO THE ARCHITECT.

OFFICE OF SUPERINTENDENT OF SCHOOLS
APPROVED Herbert R. Blackburn
DATE 4-8-63

STATE OF CALIFORNIA
DEPARTMENT OF PUBLIC WORKS
DIVISION OF ARCHITECTURE

STATE OF CALIFORNIA — DEPARTMENT OF PUBLIC WORKS
DIVISION OF ARCHITECTURE
23457 APPROVED APR 1 - 1963
APPLICATION No. — for T. Vreeland

APPROVED	DATE	MARK	DATE	REVISIONS
		1		
		2		
		3		
		4		
		5		

STATE OF CALIFORNIA
STATE FIRE MARSHAL
APPROVED UNDER STATUES OF CALIFORNIA
BY

DATE
DRAWN
CHECKED

Ernest L. McCoy C-335
JOB No. 62-11
ERNEST L. McCOY A.I.A. ARCHITECT
2811 H. STREET
BAKERSFIELD
PHONE FA. 4-9851
CALIFORNIA

FACULTY DINING & ROOM & WALK-IN BOX
PIONEER DRIVE SCHOOL
BAKERSFIELD CITY SCHOOL DISTRICT
BAKERSFIELD, CALIFORNIA

M-1
SHEET 1 OF 1 SHEETS

DISTRIBUTION: PRINT CLERK/BLUEPRINT HOUSE