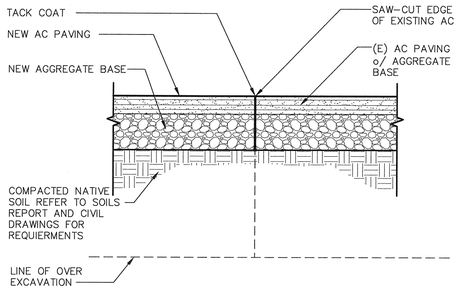

13 / A1.05 NEW TO EXSITING AC/PAVING
ADS100-07 SCALE: 1 1/2" = 1'-0"

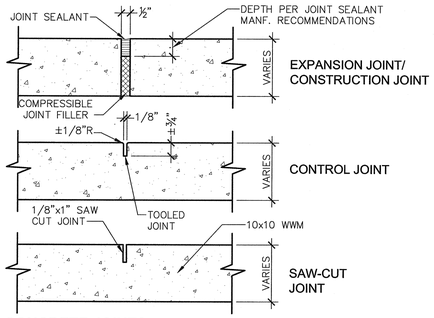

9 / A1.05 CONCRETE JOINTS
ADS110-01 SCALE: 3" = 1'-0"

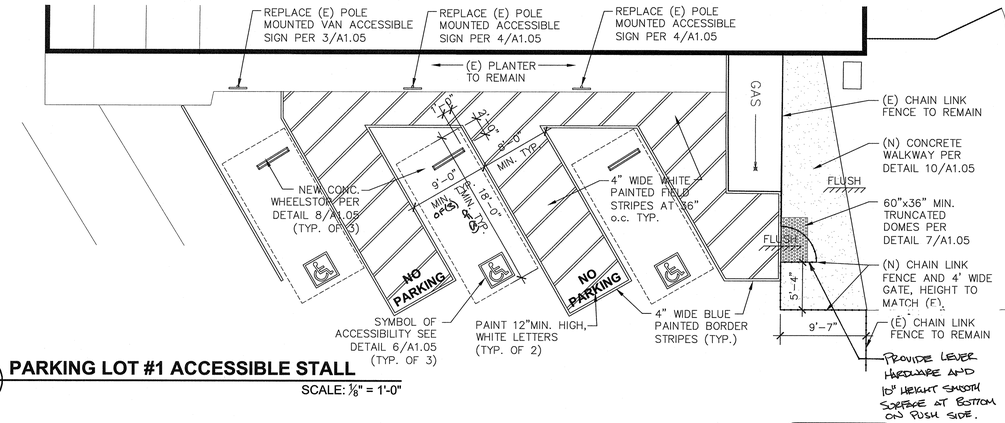

1 / A1.05 PARKING LOT #1 ACCESSIBLE STALL
SCALE: 1/8" = 1'-0"

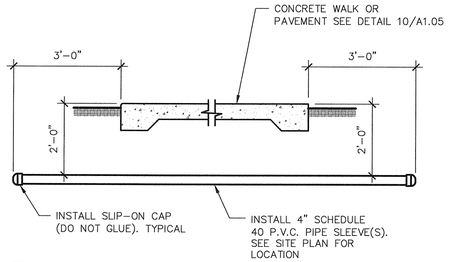

14 / A1.05 IRRIGATION SLEEVE DETAIL
ADS100-13 SCALE: 1/2" = 1'-0"

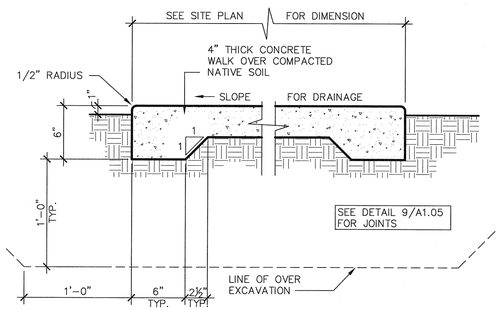

10 / A1.05 TYPICAL CONCRETE WALK
ADS100-15 SCALE: 1 1/2" = 1'-0"

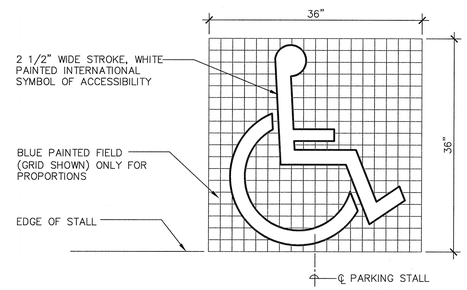

6 / A1.05 TYPICAL ACCESSIBLE PARKING STALL SYMBOL
ADA100-03 SCALE: 1" = 1'-0"

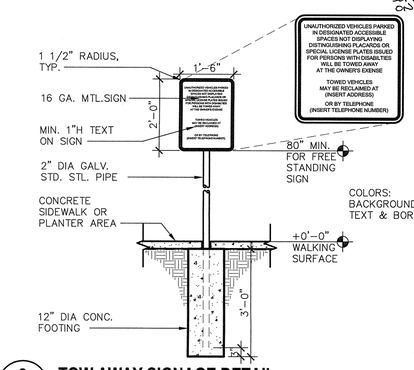

2 / A1.05 TOW AWAY SIGNAGE DETAIL
ADA100-02 SCALE: 1/2" = 1'-0"

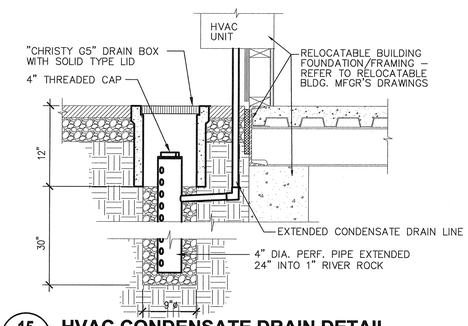

15 / A1.05 HVAC CONDENSATE DRAIN DETAIL
SCALE: N.T.S.

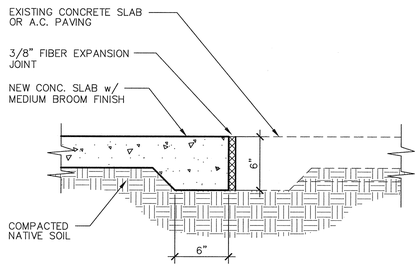

11 / A1.05 (N) CONC. @ (E) PAVING
ADS100-05 SCALE: 2 7/64" = 1'-0"

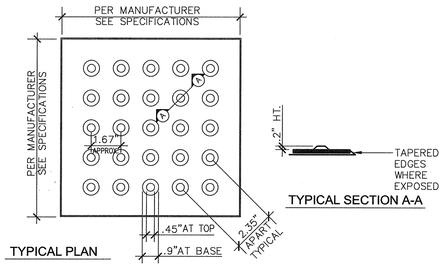

7 / A1.05 CBC FIGURE 11B-23A - TRUNCATED DOMES
ADA100-06 SCALE: N.T.S.

3 / A1.05 VAN ACCESSIBLE PARKING SIGNAGE MOUNT
ADA100-33 SCALE: 1 1/2" = 1'-0"

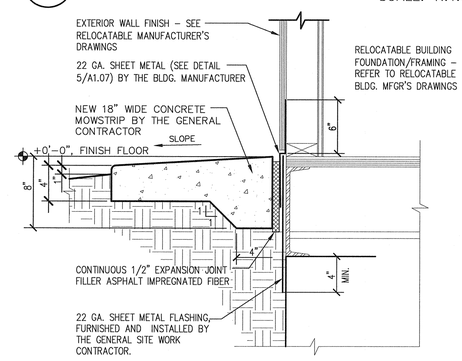

16 / A1.05 TYPICAL MOWSTRIP/FLASHING DETAIL
ADT101-6 SCALE: 1 1/2" = 1'-0"

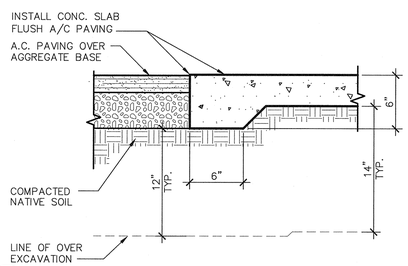

12 / A1.05 CONCRETE SLAB AT PAVING
ADS100-03 SCALE: 1 1/2" = 1'-0"

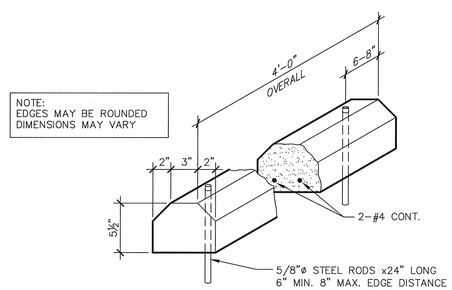

8 / A1.05 WHEEL STOP
ADA100-07 SCALE: 1 1/2" = 1'-0"

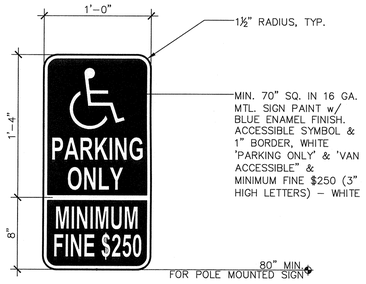

4 / A1.05 ACCESSIBLE PARKING SIGNAGE MOUNT
ADA100-34 SCALE: 1 1/2" = 1'-0"

Ownership of Documents
This document, the ideas and designs incorporated herein, as an instrument of Professional Service is the property of Integrated Designs by SOMAM Inc. and is not to be used, in whole or in part for any other project without written authorization.
© COPYRIGHT 2009

integrated designs by SOMAM, Inc.
ARCHITECTURE · ENGINEERING · INTERIOR DESIGN · CONSTRUCTION MANAGEMENT
6011 N. Fresno, Suite 130 – Fresno, California 93710
Phone (559) 436-0881 Fax (559) 436-0887 E-Mail: design@somam.com
www.integrateddesigns.com

Revision:	Revision Description:	Rev. Date:

Revision:	Revision Description:	Rev. Date:

Sheet Title: SITE DETAILS

Project Name & Address:
PIONEER DRIVE ELEMENTARY SCHOOL
7 PERMANENT MODULAR CLASSROOMS
BAKERSFIELD CITY SCHOOL DISTRICT
4404 PIONEER DRIVE BAKERSFIELD, CA 93306

Issue Date:	Date:	Designer:	DR:	PC:
09/02/10	09/01/10	---	---	CJM

DSA Identification Stamp:
FILE #: 15-6
IDENTIFICATION STAMP
DIV. OF THE STATE ARCHITECT
OFFICE OF REGULATION SERVICES
03-113549
AC FL SS
DATE 9-2-2010
TRACKING #: 63321-105

Stamp(s):

LICENSED ARCHITECT CURTIS E. FLYNN No. C 28966 STATE OF CALIFORNIA

Job No.: 3862

Sheet No.: A1.05

Release: -

G:\2009frs\09-3862\Sheets\A1.05 SITE DETAILS.dwg CURTIS MCNALLY